

PROPOSED


Proposed Materials:
Pitched roof: Tile to match existing
Flat roof: Ply membrane to match existing
All new drainage to match material of existing drainage



Front Elevation




Right Side Elevation

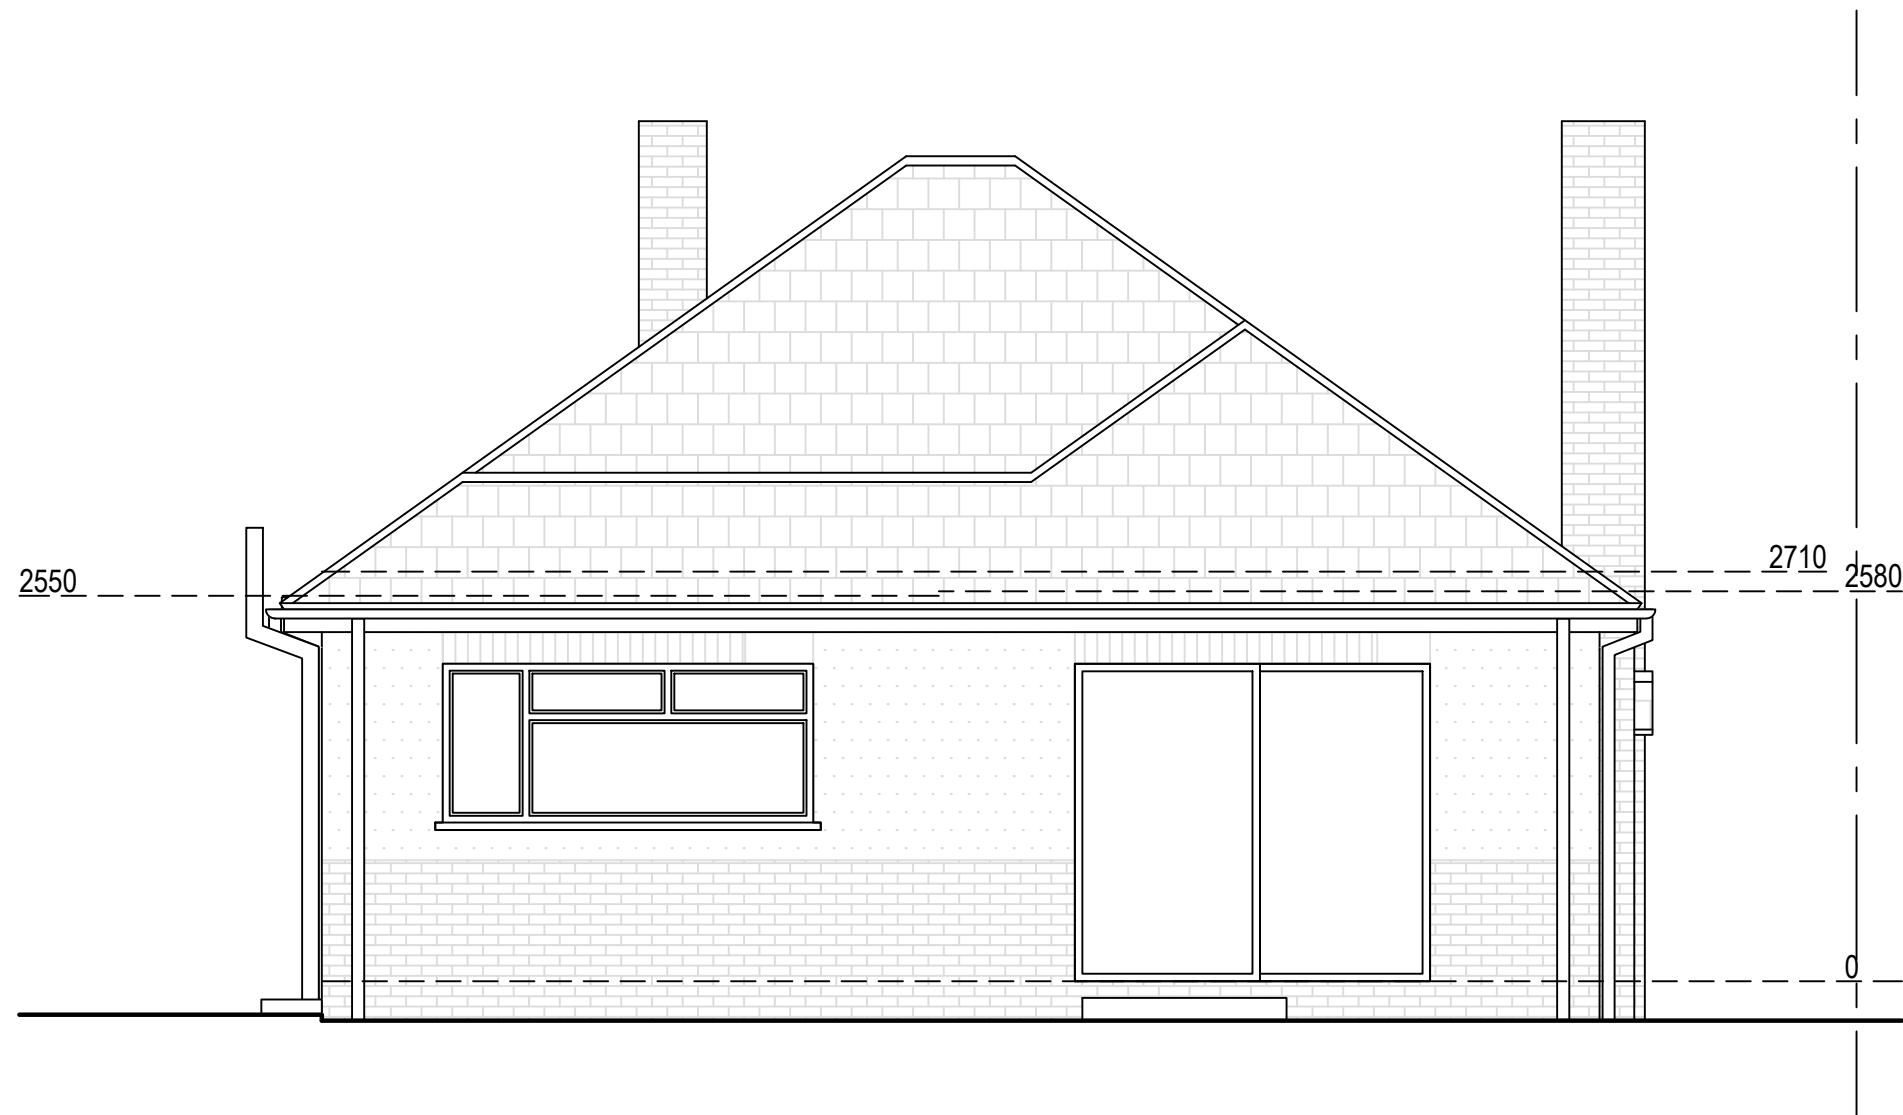

Rear Elevation



Left Side Elevation

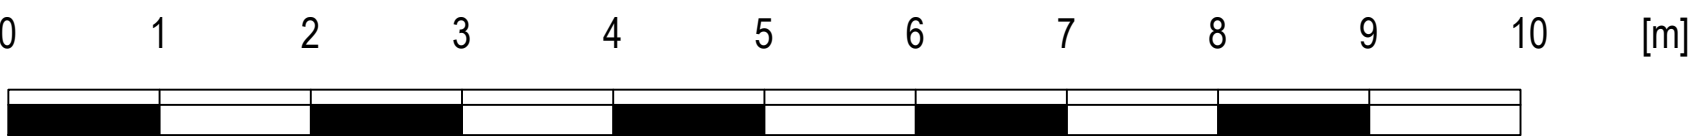

Note to Contractor: Contractor is recommended to carry out an intrusive site investigation prior to commencing works on site to ensure all details designed for this project are appropriate. Contractor to cross reference with Structural Calculations package for suitability, to assess site levels and confirm any design assumptions within the calculations package prior to works commencing on site. If the Contractor requires any additional information, please send a Request For Information to hello@planituk.co.uk before ordering materials and starting the works - requests will be acknowledged and responded to as soon as possible. Please ensure that the drawings have been submitted to Building Control for a Full Plans submission and the compliance report has been discharged before starting works on site. All dimensions must be checked and verified on site by the contractor prior to the commencement of any works. Any discrepancies or variations must be reported to Plan It UK immediately. Drain location is an estimated location, contractor to investigate on site and allow a time and cost contingency for adjustments to drainage if required.

Drawn by:
FD

Title Number
K582876

Project:
Ashenden, White Post Lane, DA13 9AX

Date:
21.09.2026

No.:
26-1065


Rev:
01

Page:
D07

Client:
Nigel Starkey

Drawing Title:
PROPOSED ELEVATIONS

Scale:
1:50 @A1, 1:100 @A3

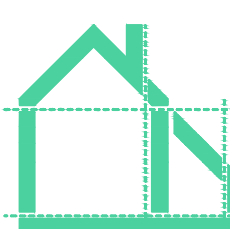

Plan It UK

Architectural Services

7 Leigh House, Bexleyheath, DA7 4QP

Enquiries@planituk.co.uk

[Engineer: se@planituk.co.uk](mailto:se@planituk.co.uk)