




Proposed Side Elevation -1:50 EAST VIEW from FERDAGRE



Proposed Rear Elevation -1:50 SOUTH

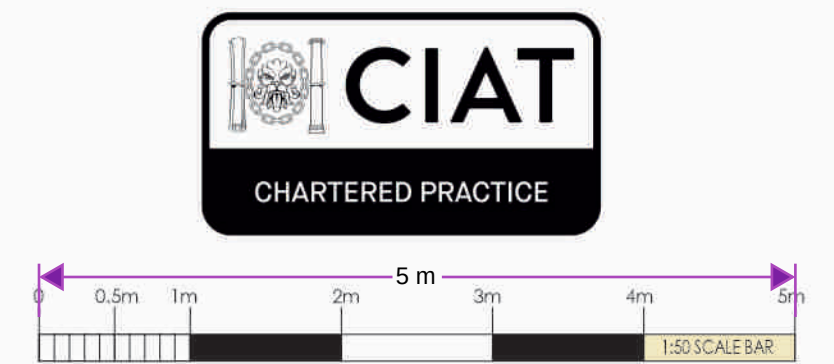

C. Sloped roof over garage
B. Material details added
A. Grey plinth brickwork added

SCALE: 1:50
DATE: June 2025
DRAWN: RFW

Dwelling A - Elevations South Rear and
West Side (view from Ferdacre)

Project:
Proposed 2no Dwellings
Cherry Denes
Meopham Kent DA13 0YE
for: R & D Elite Ltd

WARD + ASSOCIATES
THE HOO WROTHAM ROAD
MEOPHAM GRAVESEND KENT DA13 0HP
M: 07771 863940
E: roger@wardassociates.co.uk W: www.wardassociates.co.uk

0724.WD.11c