




Proposed Side Elevation - 1:50 EAST VIEW FROM OLIVET

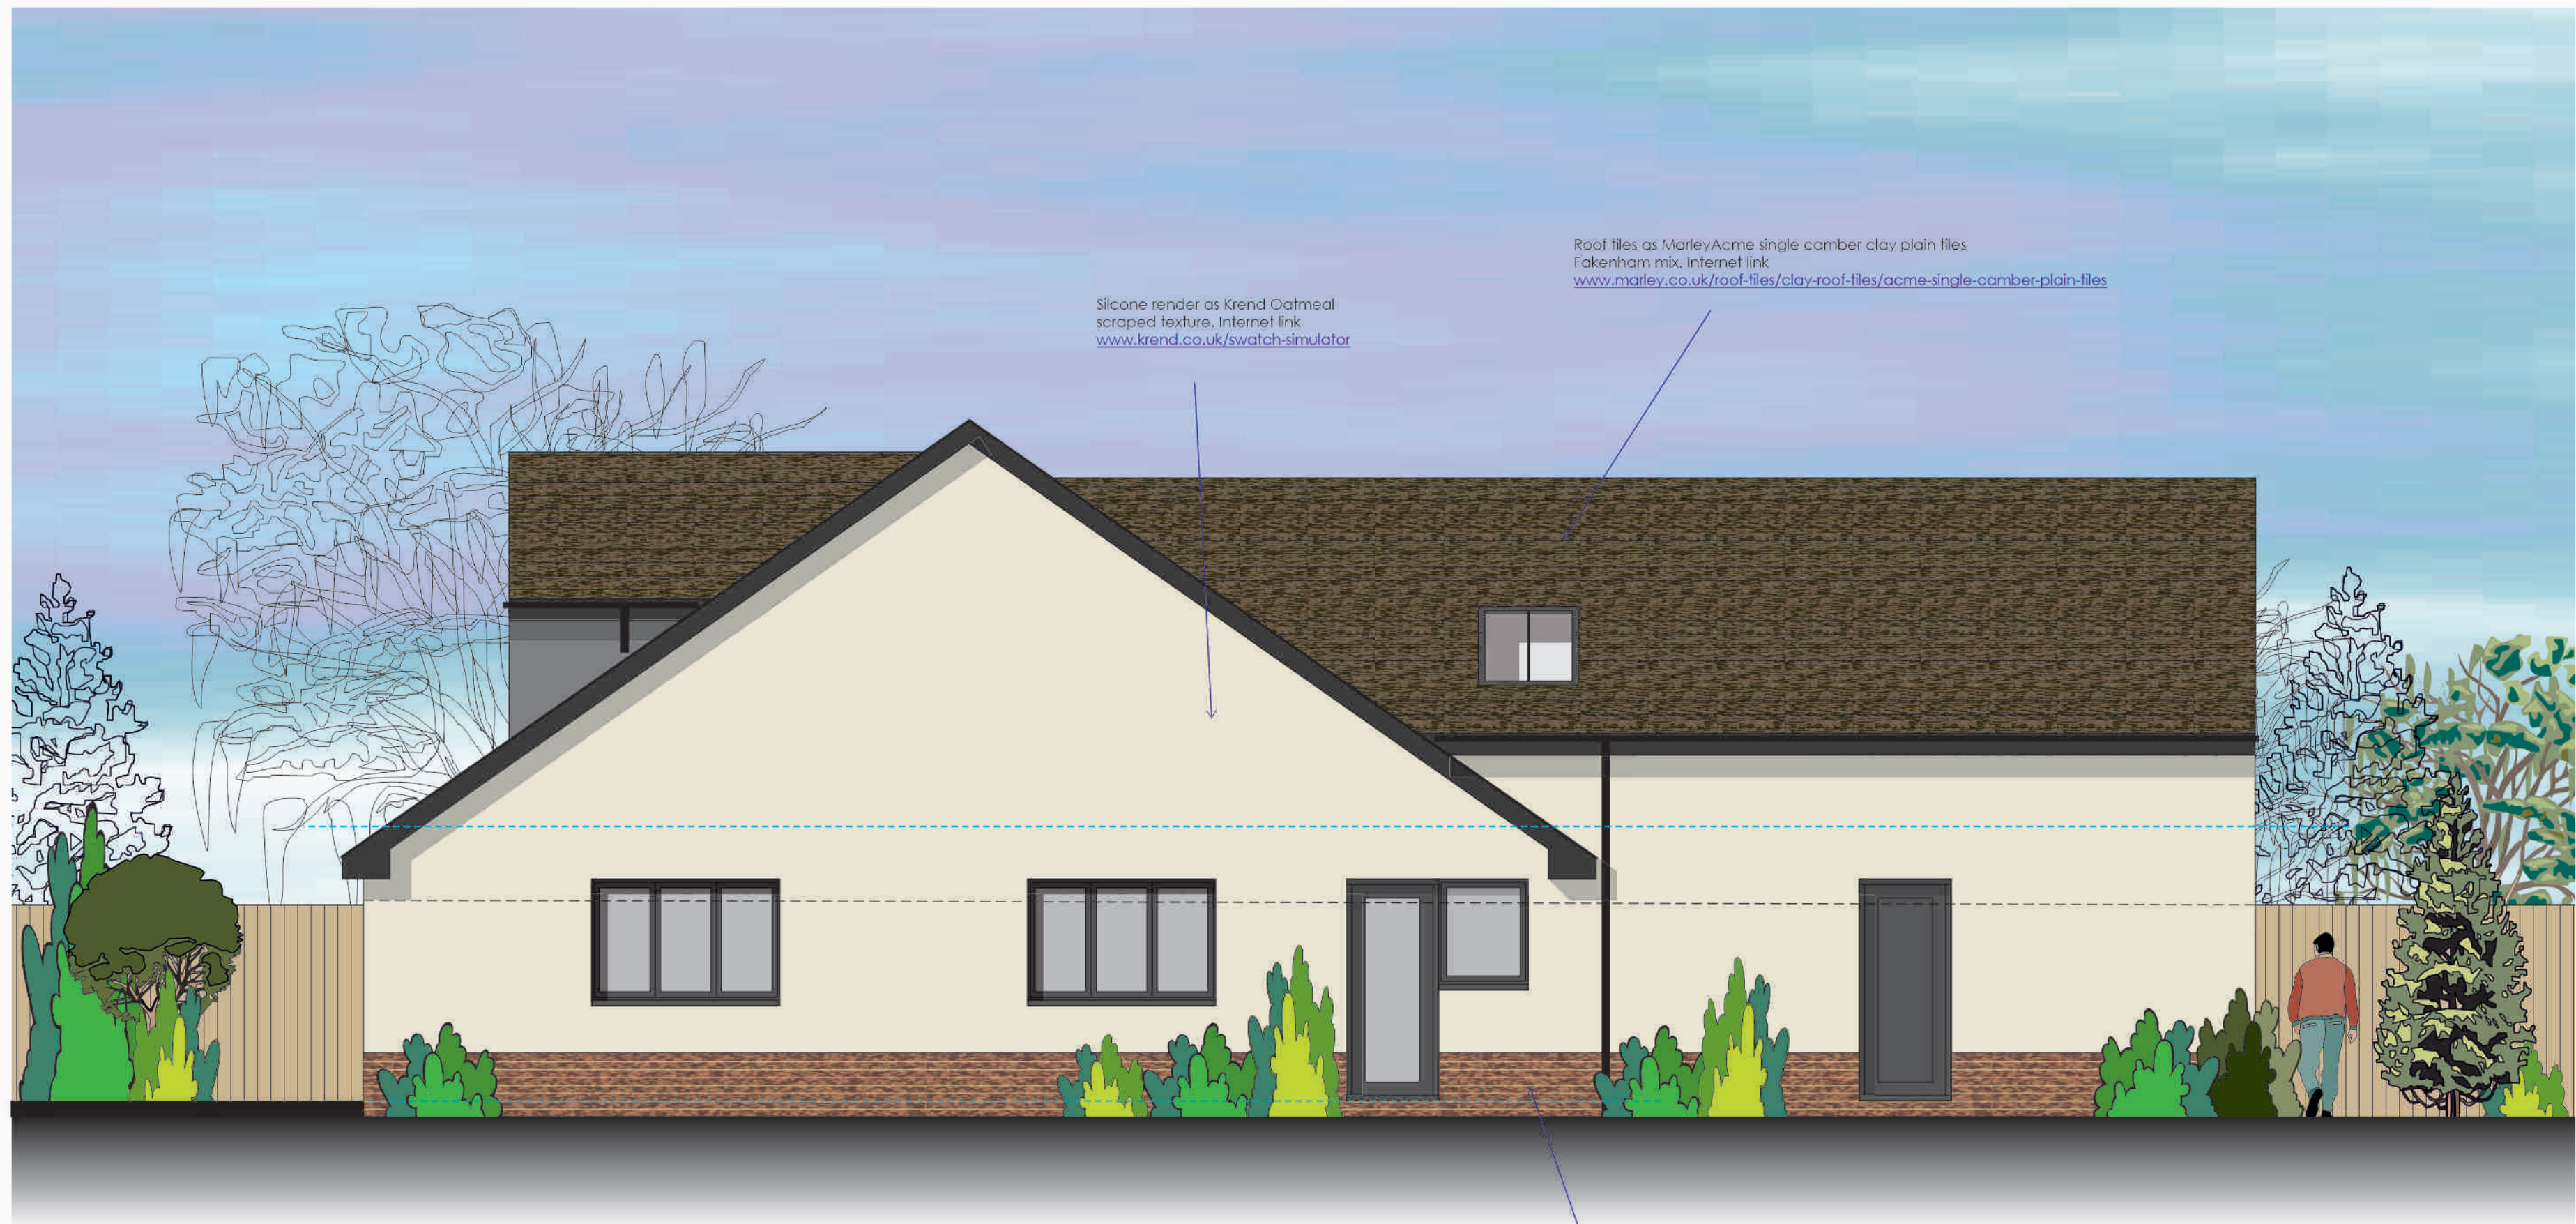

Proposed Front Elevation - 1:50 NORTH

C. Sloped roof over garage added
B. Materials added
A. Grey plinth brickwork added

SCALE: 1:50
DATE: June 2025
DRAWN: RFW

Dwelling A - Elevations North Front and East Side

Project:
Proposed 2no Dwellings
Cherry Denes
Meopham Kent DA13 0YE
for: R & D Elite Ltd

WARD + ASSOCIATES
THE HOO WROTHAM ROAD
MEOPHAM GRAVESEND KENT DA13 0HP
M: 07771 863940
E: roger@wardassociates.co.uk W: www.wardassociates.co.uk

0724.WD.10c
C