
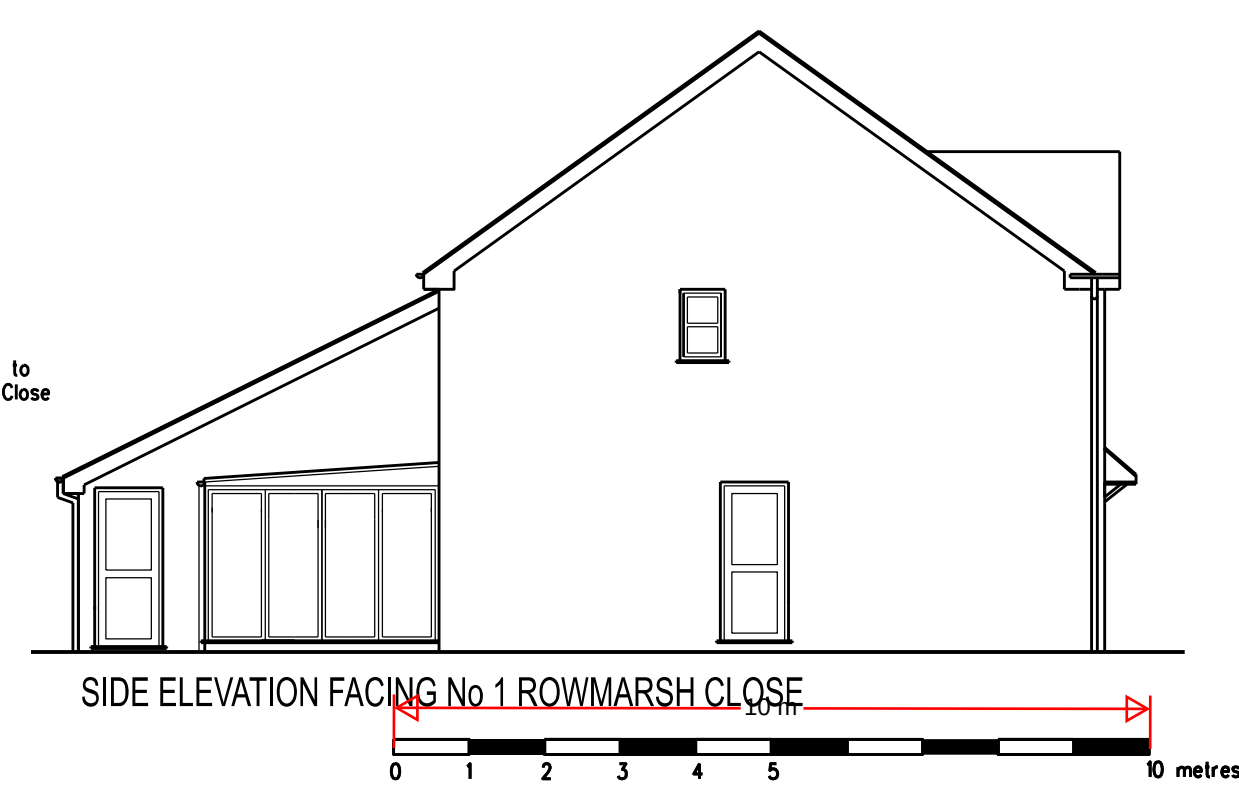
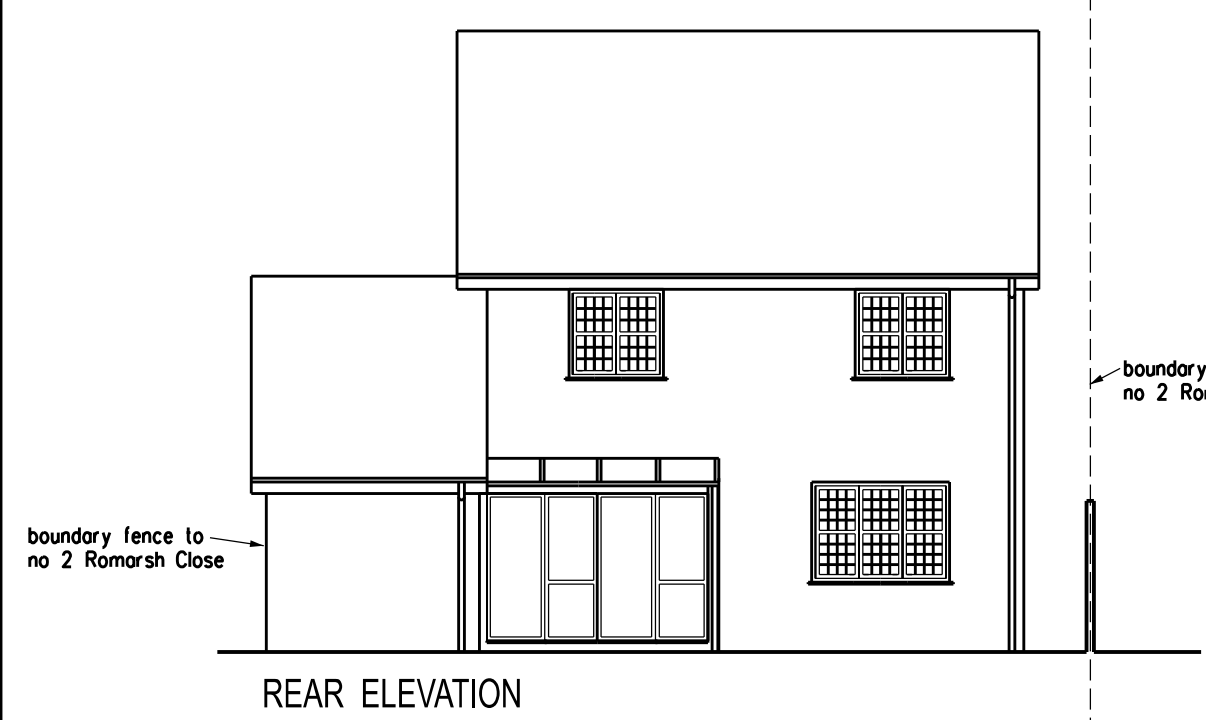
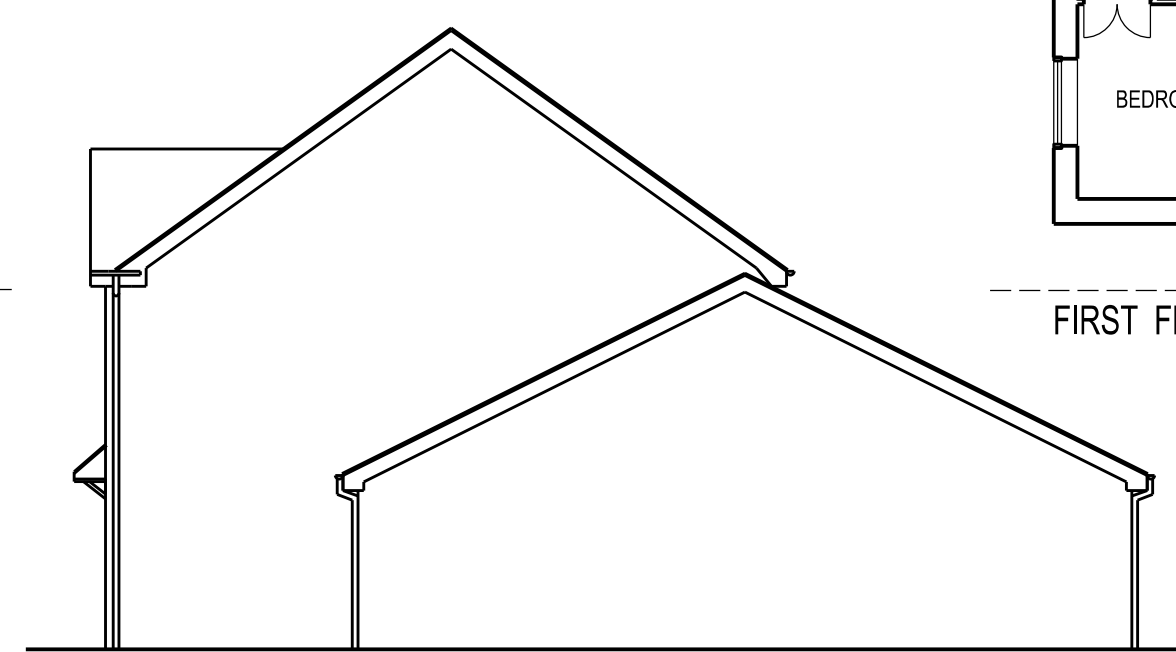
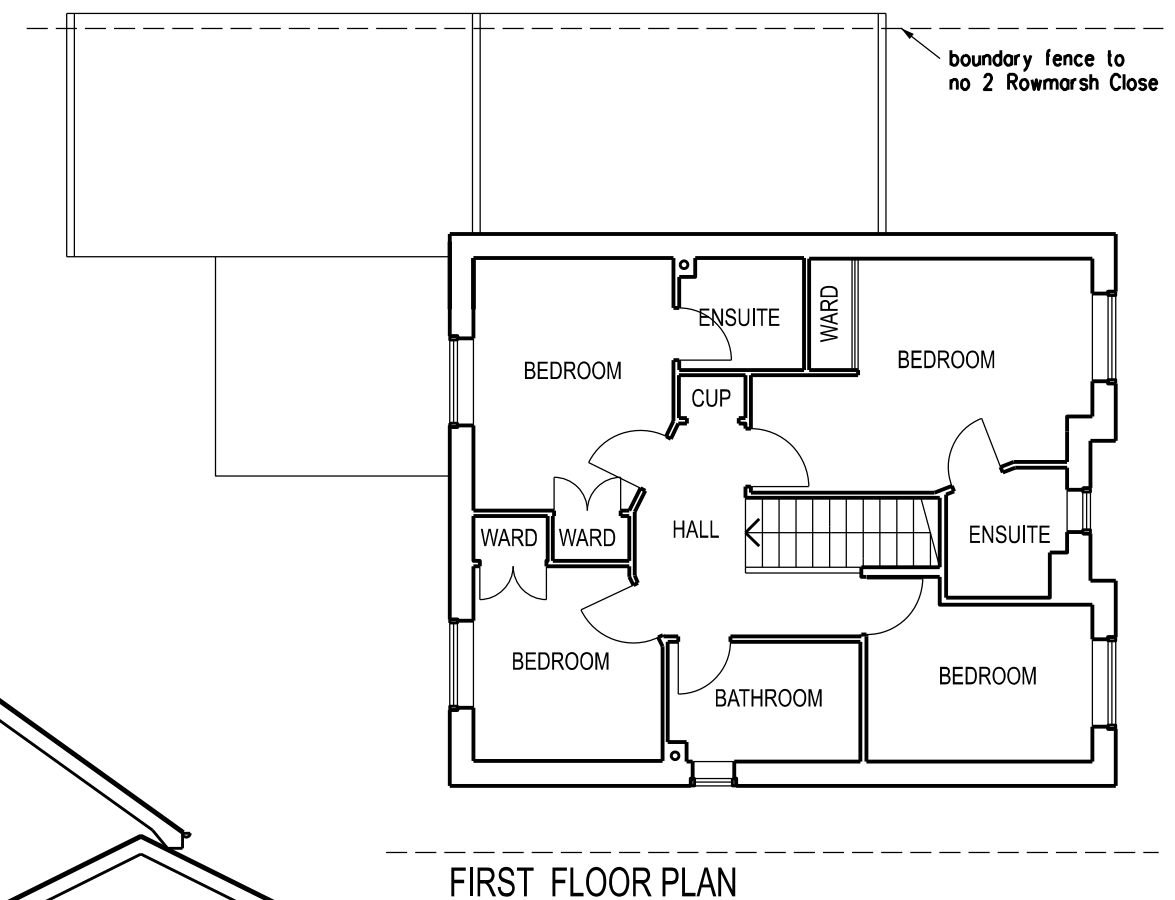


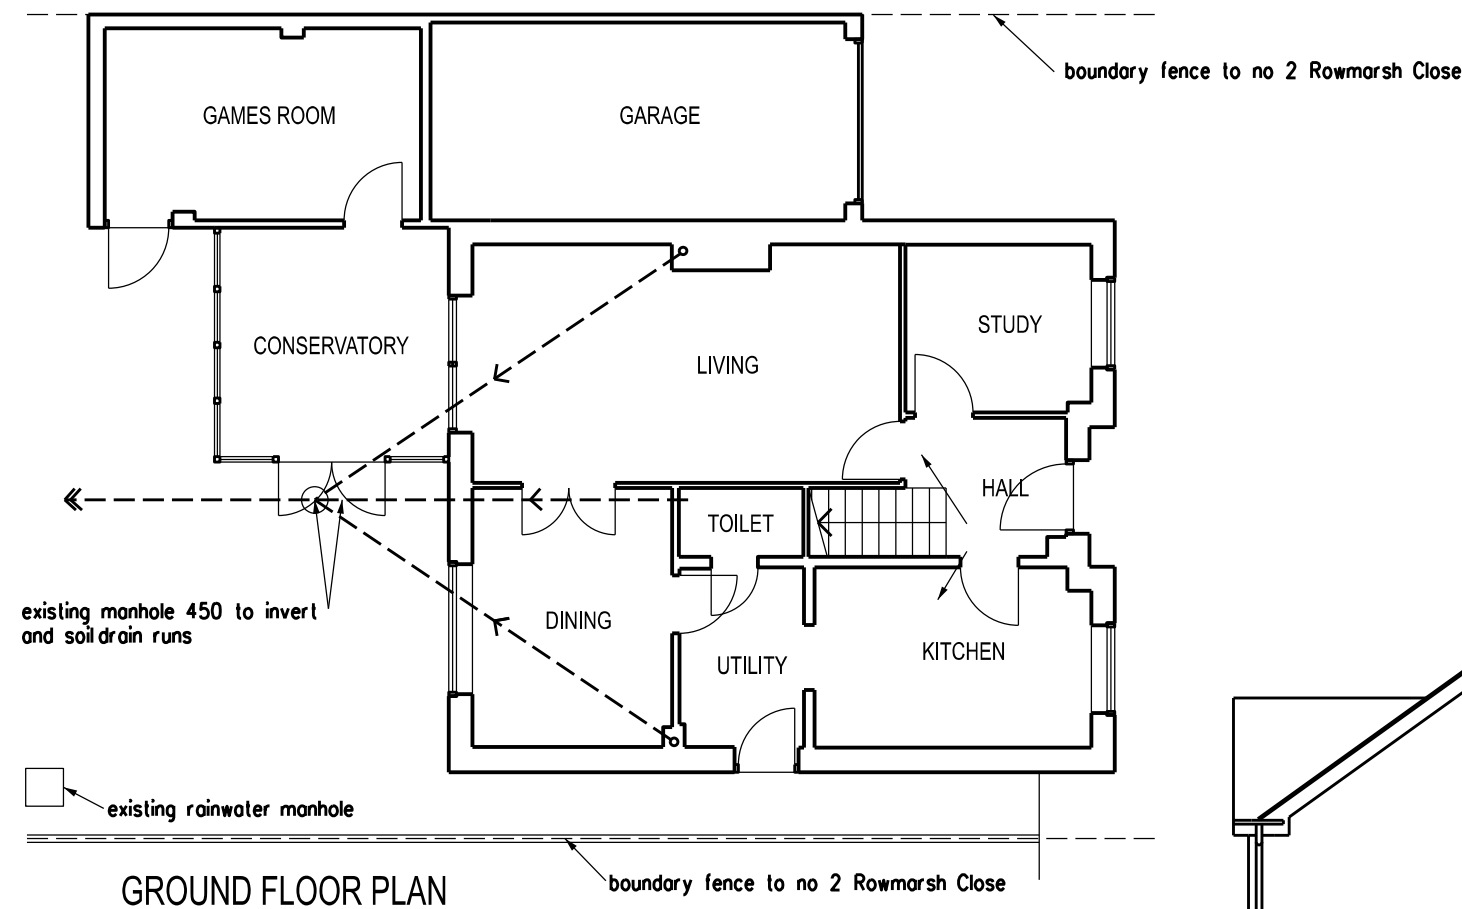

PLANNING APPLICATION

REVISION	DATE
ARCHITECT TA ARCHITECTS 11 JOYDENS WOOD ROAD BEXLEY KENT DA5 2HS Tel 07905 130591 ta140256@googlemail.com	
JOB PROPOSED LOFT EXTENSION AT 2 ROWMARSH CLOSE GRAVESEND DA11 8NF	
DRAWING EXISTING GROUND & FIRST FLOOR PLANS AND ELEVATIONS	
SCALE 1:100 AT A3	DATE JUNE 2025
DRAWING NO. KC/03	