



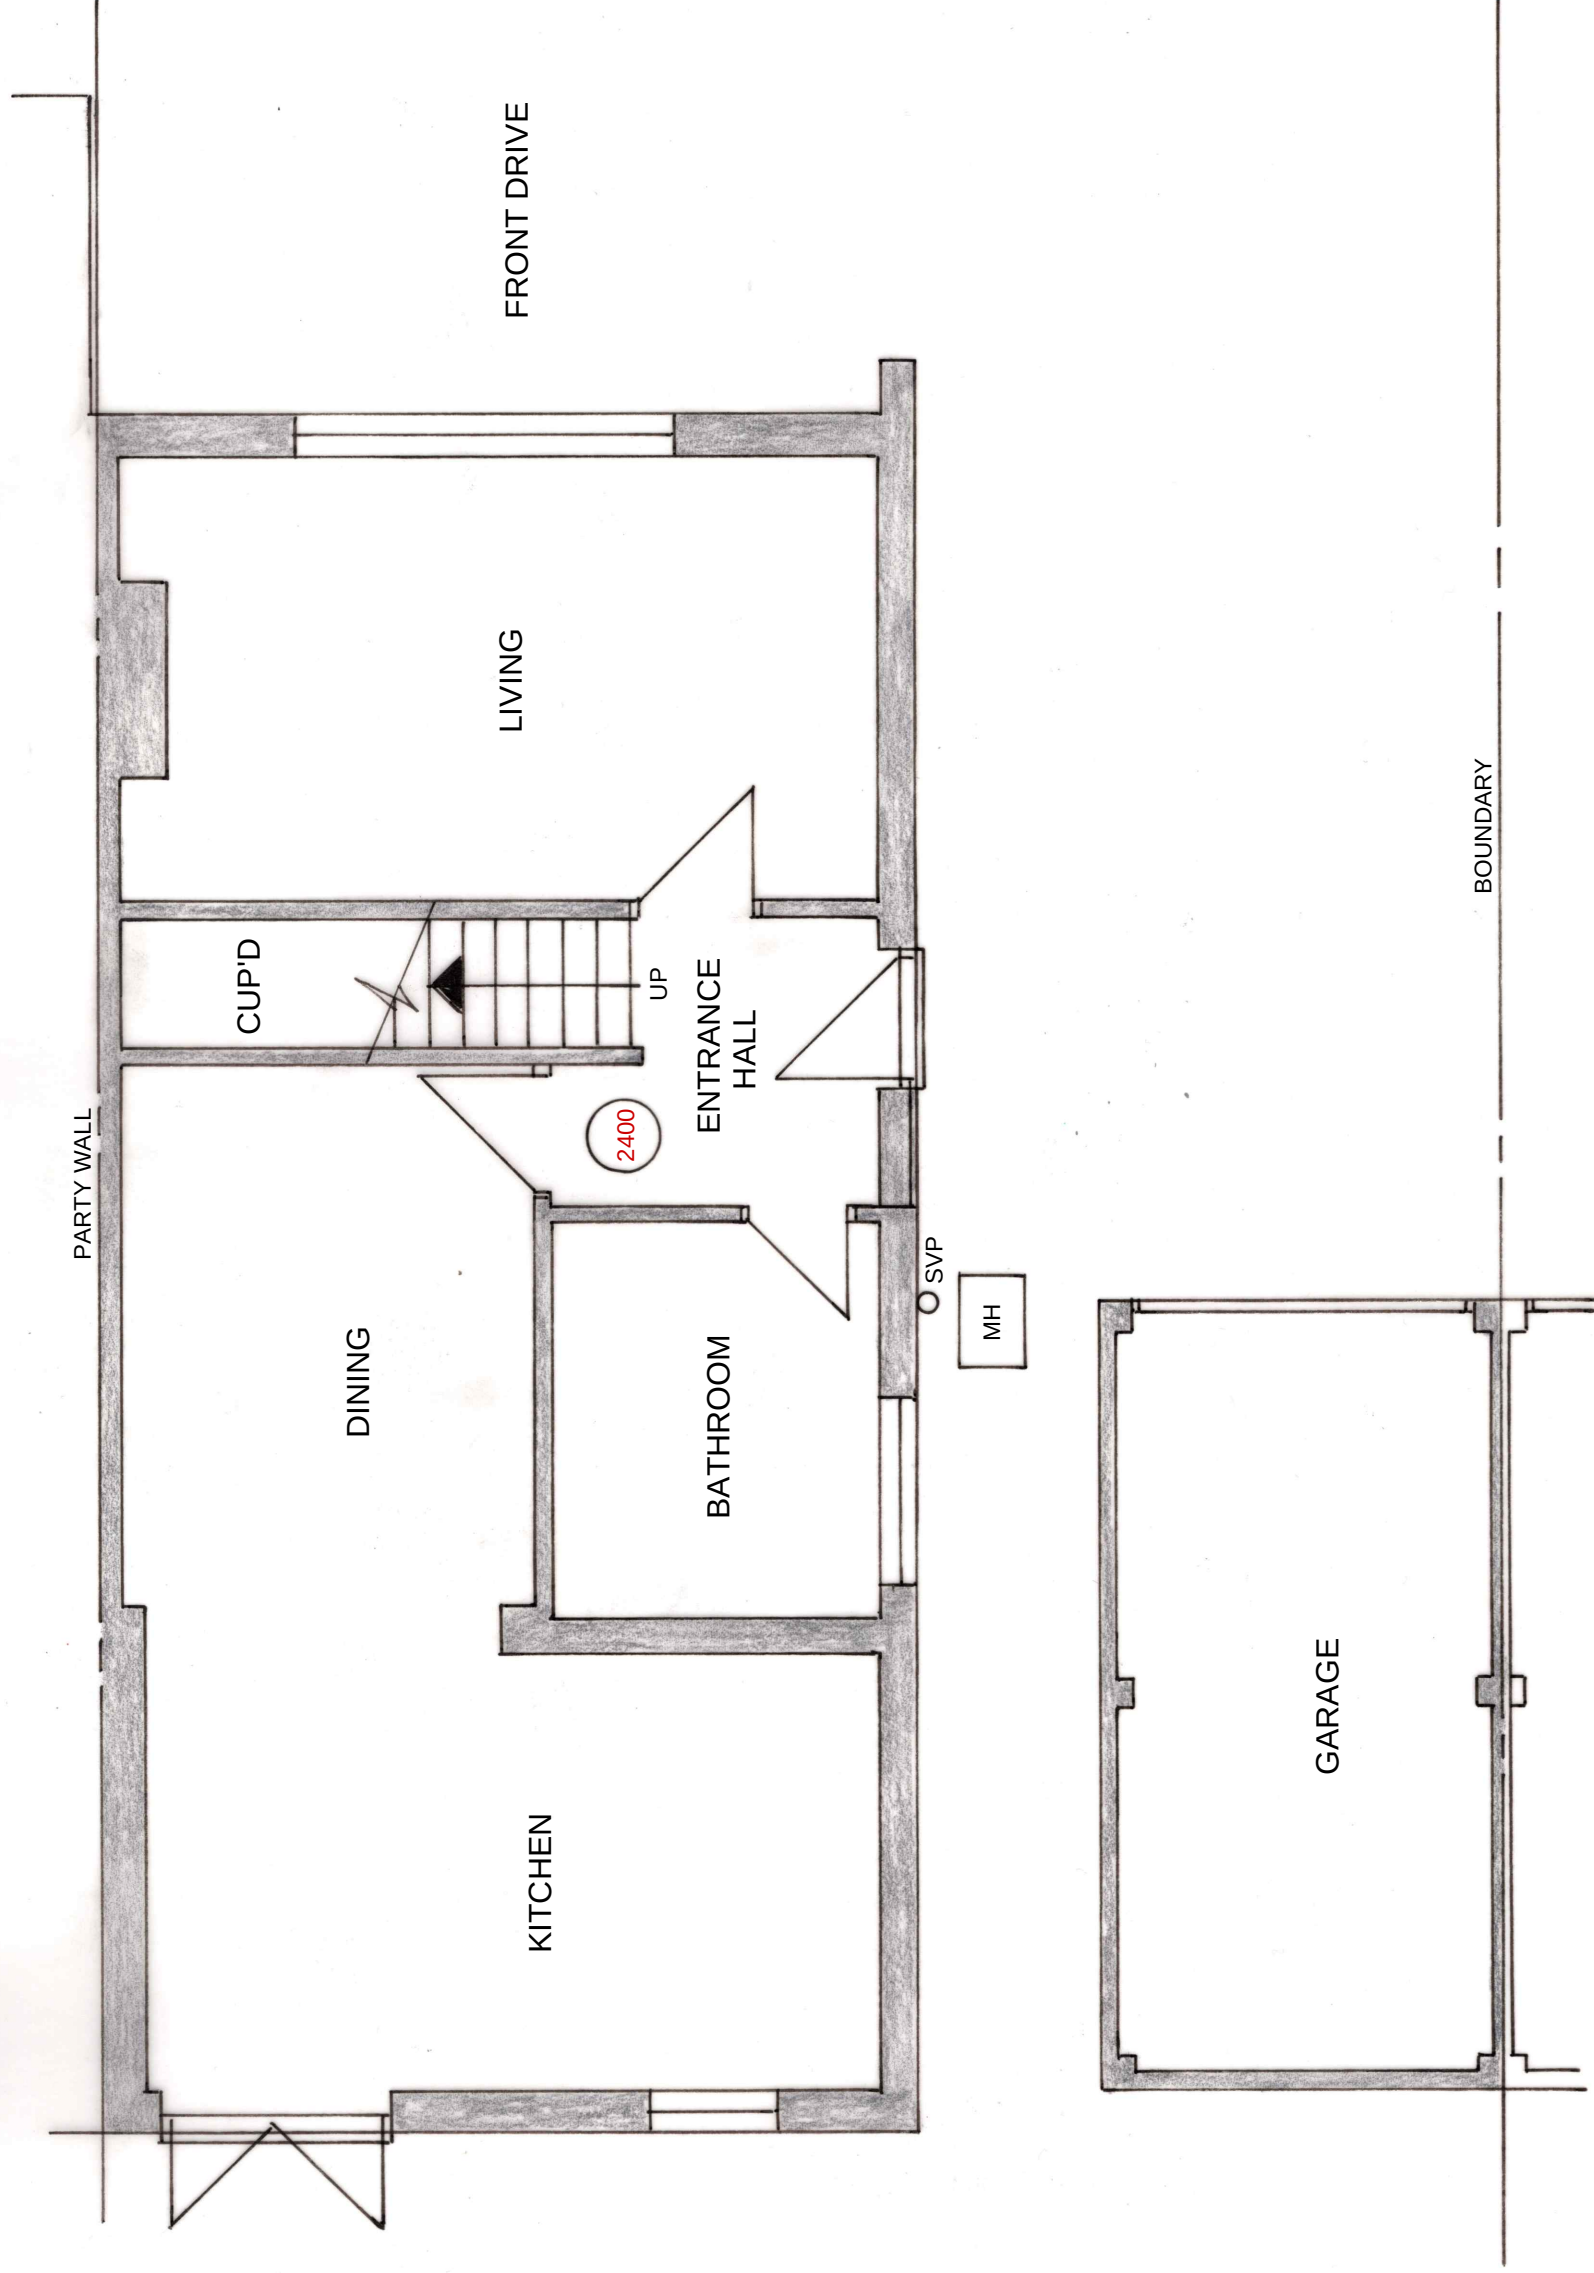

## EXISTING GROUND FLOOR PLAN

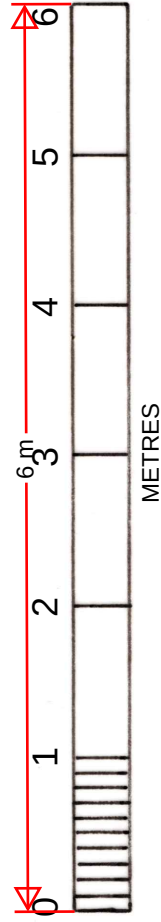

**CIAT**  
Registered Practice

PROPOSED FIRST FLOOR & GROUND FLOOR FRONT EXTENSIONS AT:  
8 FAIRVIEW DRIVE HIGHAM ROCHESTER KENT ME3 7BG

EXISTING GROUND FLOOR PLAN

SCALE: 1:50 @ A3

DRG No: FD/02

29/10/2024

DAVID HAIME | d.haime@btinternet.com | +44 7974 156510

Chartered Institute of Architectural Technologists