





EXISTING EAST ELEVATION

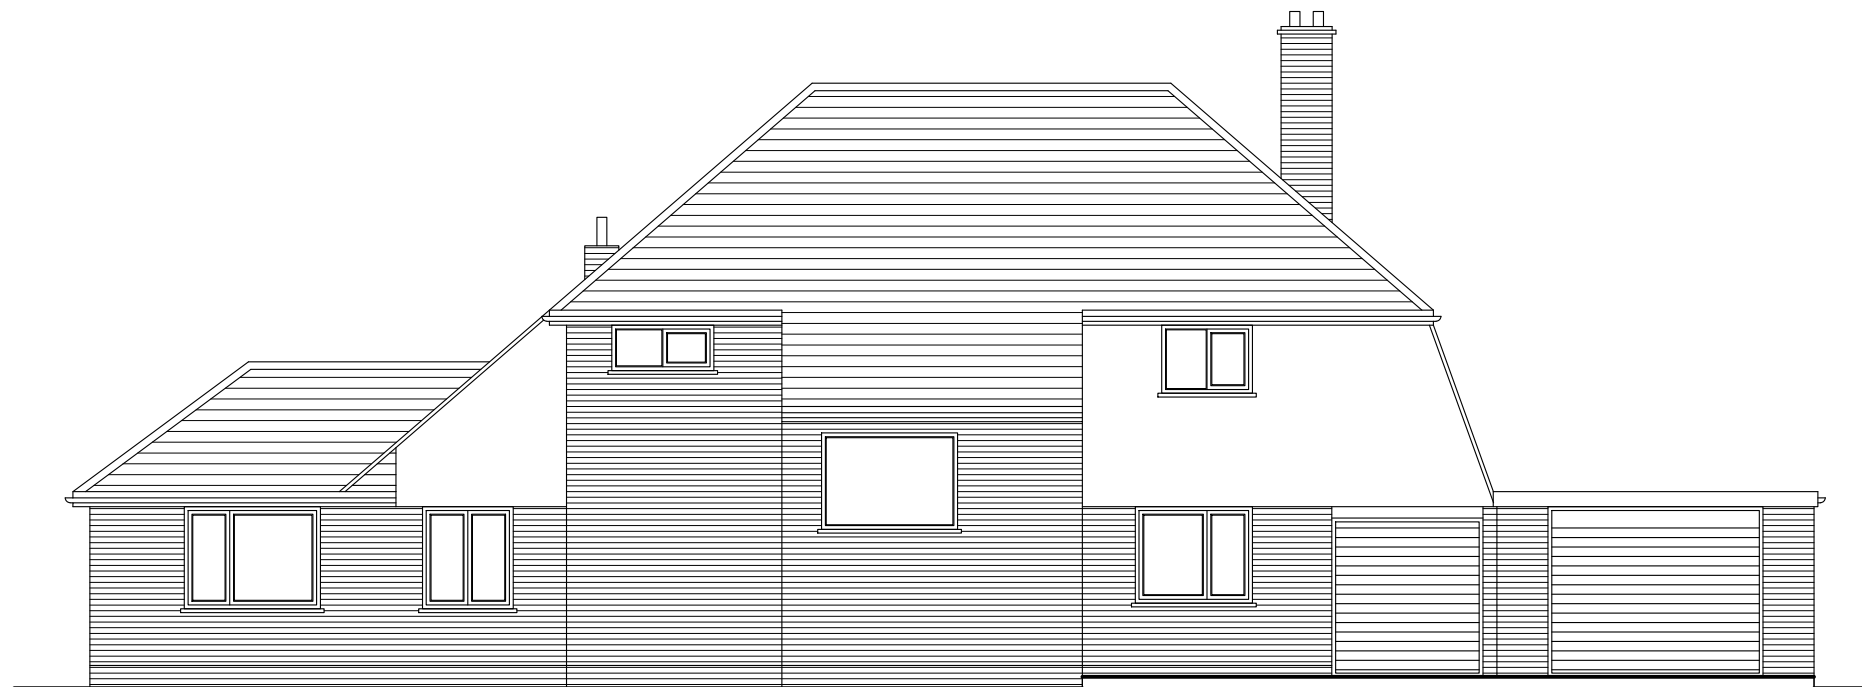

EXISTING WEST ELEVATION

 

Proposed Permitted Development at
Tawahi, Telegraph Hill, Higham,
Rochester

Scale: 1:100@A3

Date: March 25

EX ELEVATIONS

Dwg.No:

104