

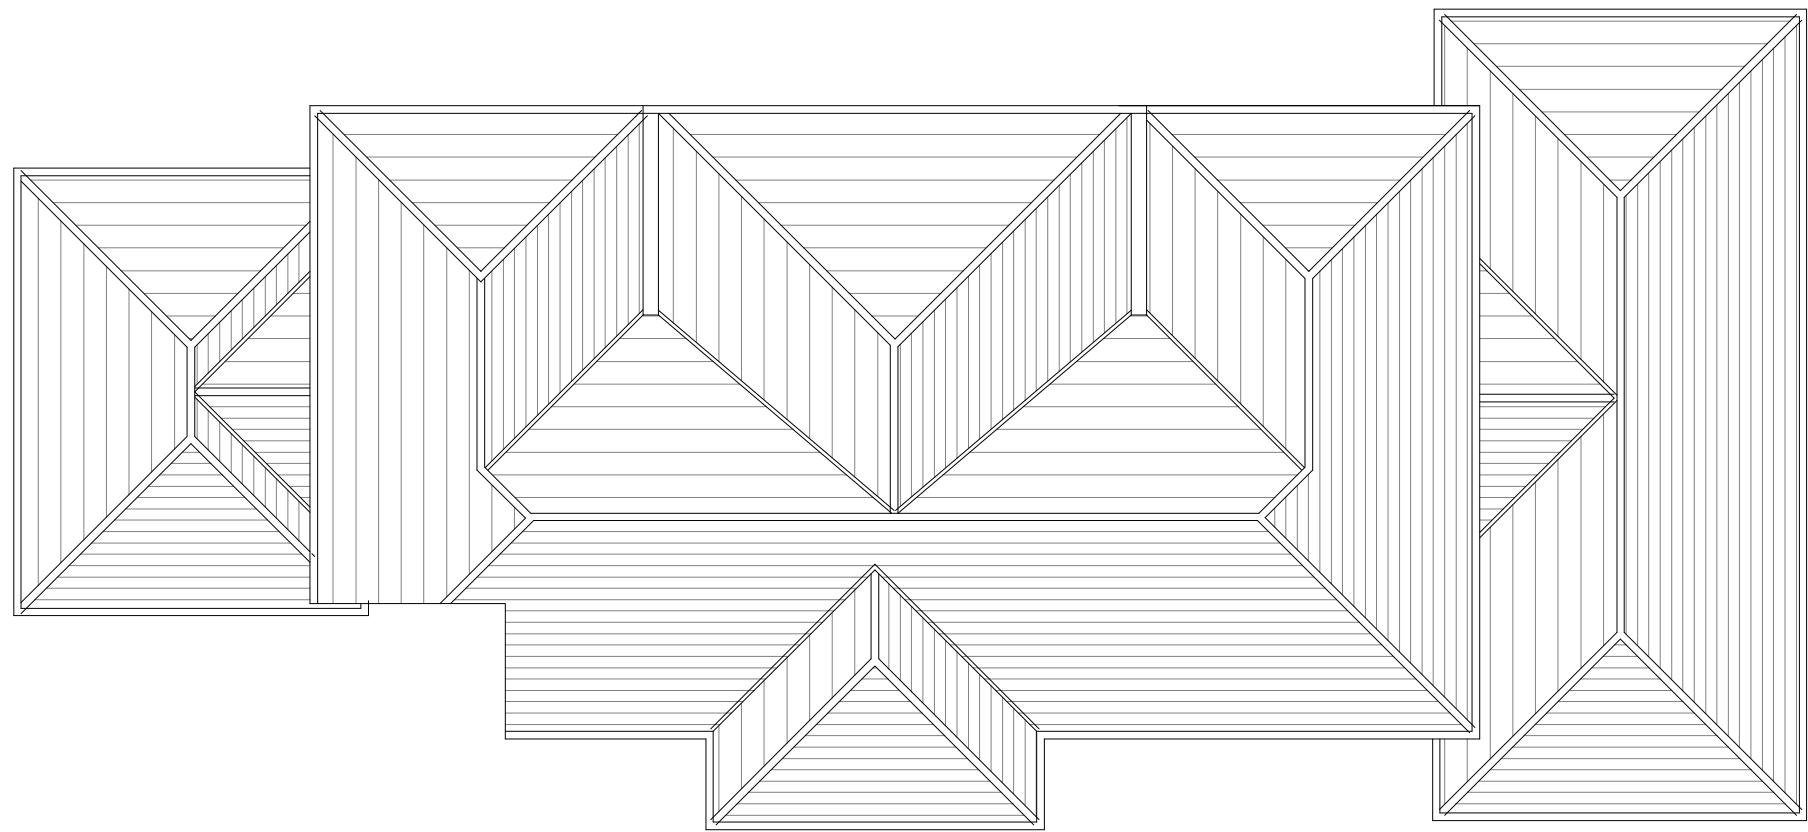


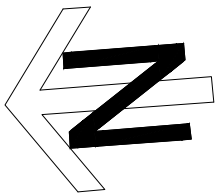

1:100

 

Proposed Permitted Development at
Tawahi, Telegraph Hill, Higham,
Rochester

Scale: 1:100@A3 Date: March 25

**PROPOSED
ROOF PLAN**

Dwg.No:
204