



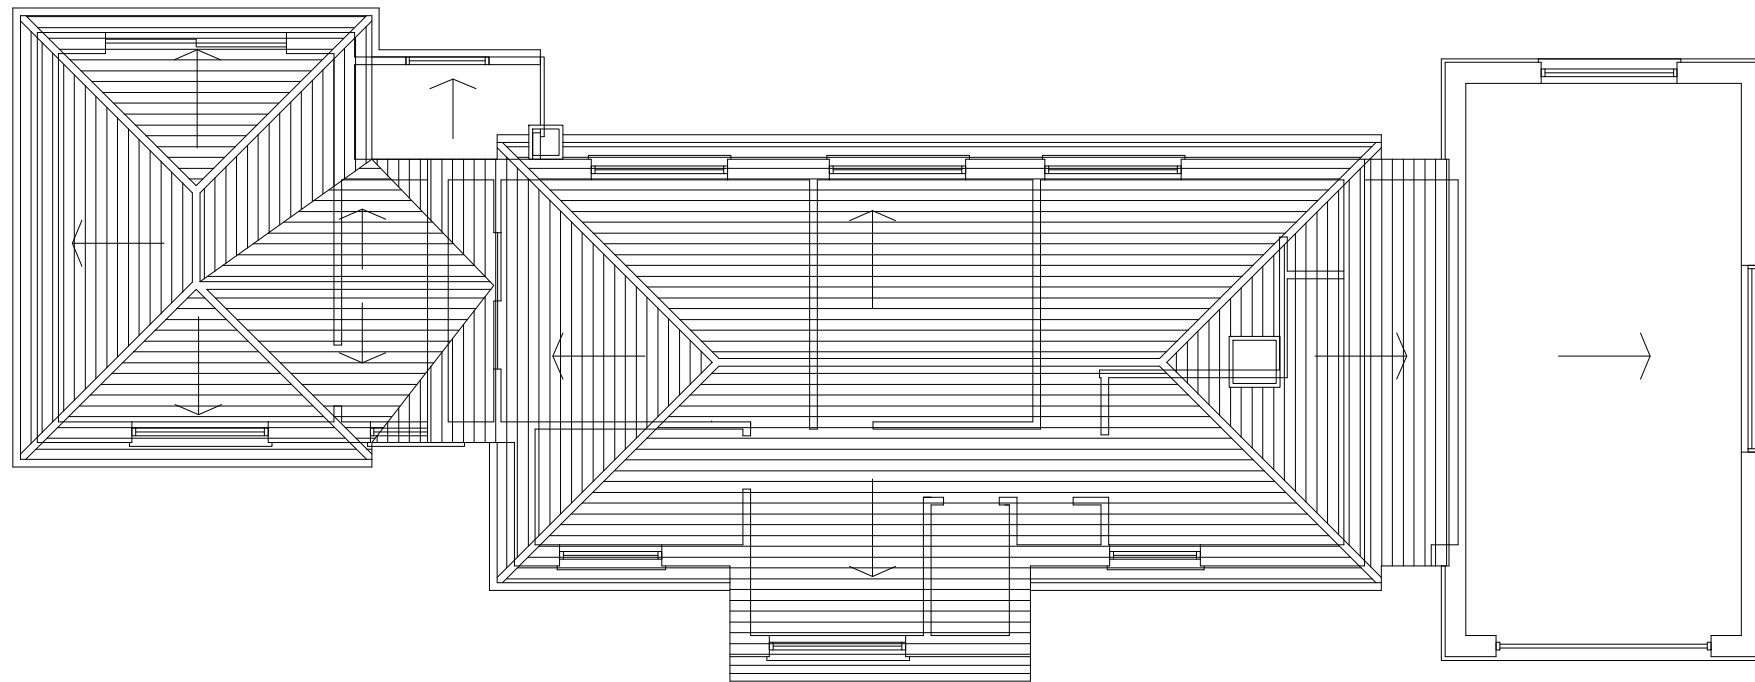

1:100

 

Proposed Permitted Development at
Tawahi, Telegraph Hill, Higham,
Rochester

Scale: 1:100@A3

Date: March 25

EX ROOF PLAN

Dwg.No:

103