



Plan

11 MAY 2022

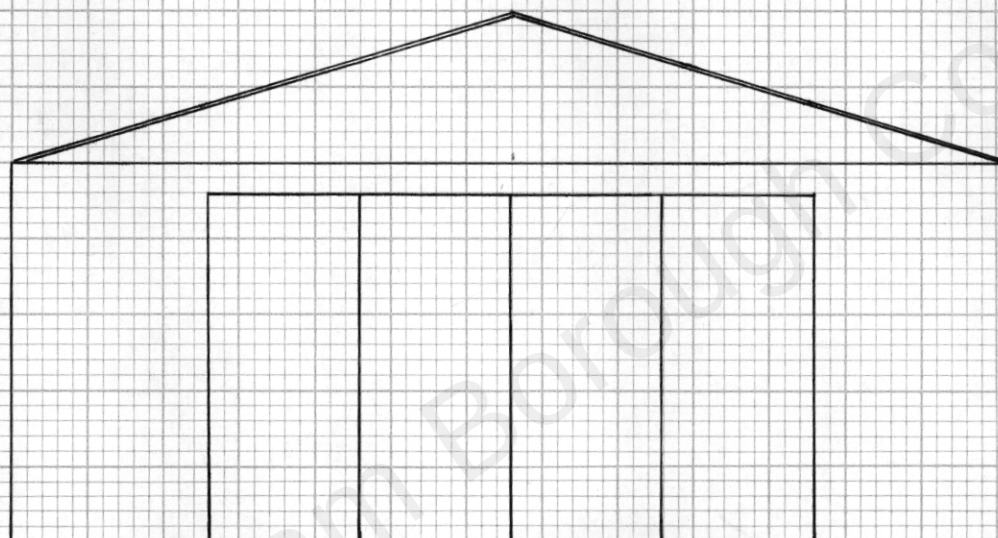

20220031

DRAWING TITLE : PROPOSED FRONT ELEVATION

 

SCALE 1:50 ON A3

ADDRESS:- 6 CERNE ROAD, GRAVESEND, KENT
DA12 4BW

SCANNED