

NOTES

Do not scale

Verify all dimensions on site before commencing any work or preparing any shop drawings

All building materials, components and workmanship to comply with the appropriate Public Health Acts, Building Regulations, British & European Standards and Codes of Practice and to the appropriate manufacturers recommendations.

For all specialist work see relevant drawings

All schemes to be set out completely including buildings, roads, drainage and levels prior to the commencement of works

Sites to be checked against Land Registry plans and any necessary Easements to be established


Any discrepancies, errors or omissions to be reported to the architect for further instructions before commencement of works

K		
J		
H		
G		
F		
E		
D		
C		
B		
A		
Date	Revisions	By


D A C
Architects

21 Stone Street, Gravesend, Kent, DA11 0NP
Tel: 01474 566996 Fax: 01474 320374
Design@DACarchitects.co.uk

Project Title		
15-17 Westfield Close Gravesend DA12 5EH		
Client		
Mr Rishi Upple 15 Westfield Close Gravesend DA12 5EH		
Drawing Title		
ROOF PLAN & ELEVATIONS AS EXISTING		
Scale	Date	Drawn By
1:100	23/06/2022	BH
Project No.	Dwg. No.	Rev.
5362	D03	

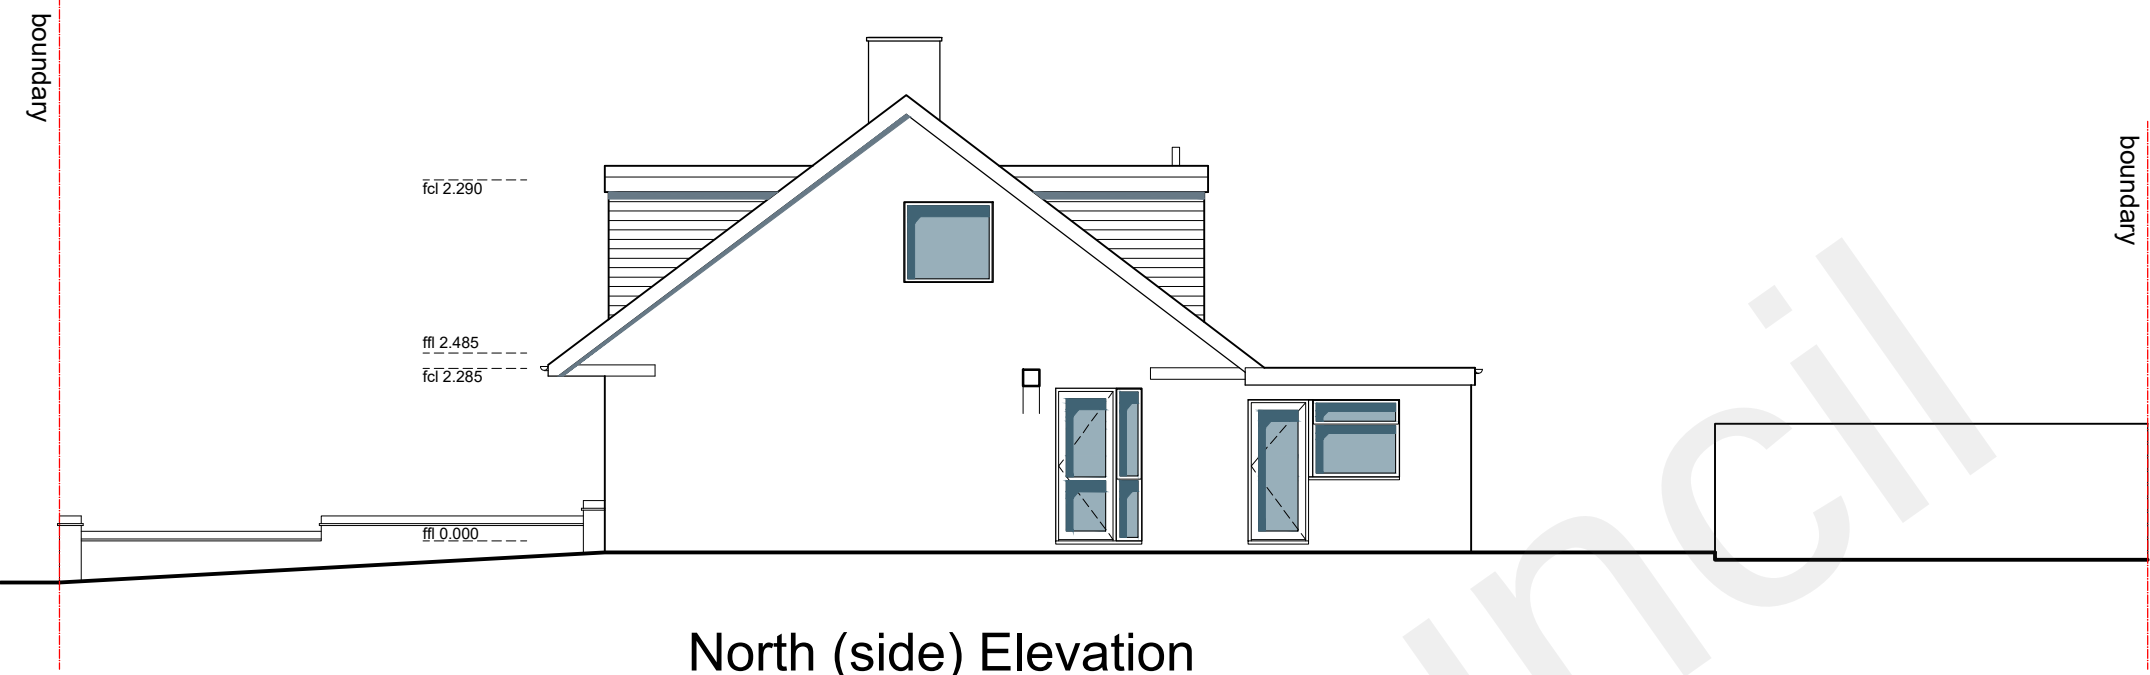

North (side) Elevation

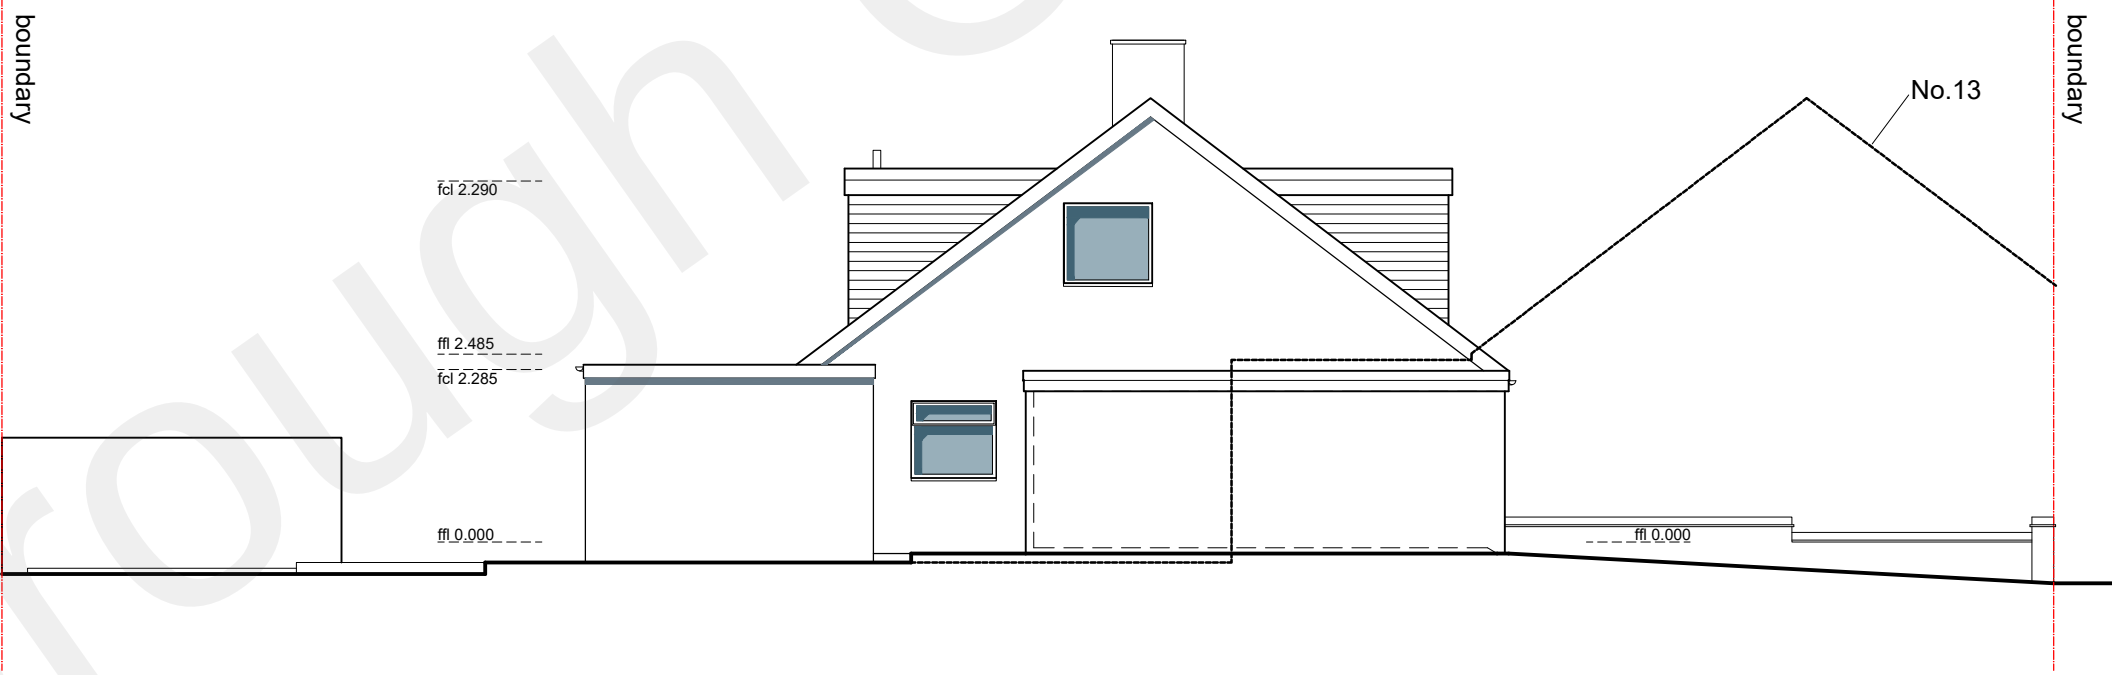


South Elevation (side)



West Elevation (rear)



East Elevation (front)

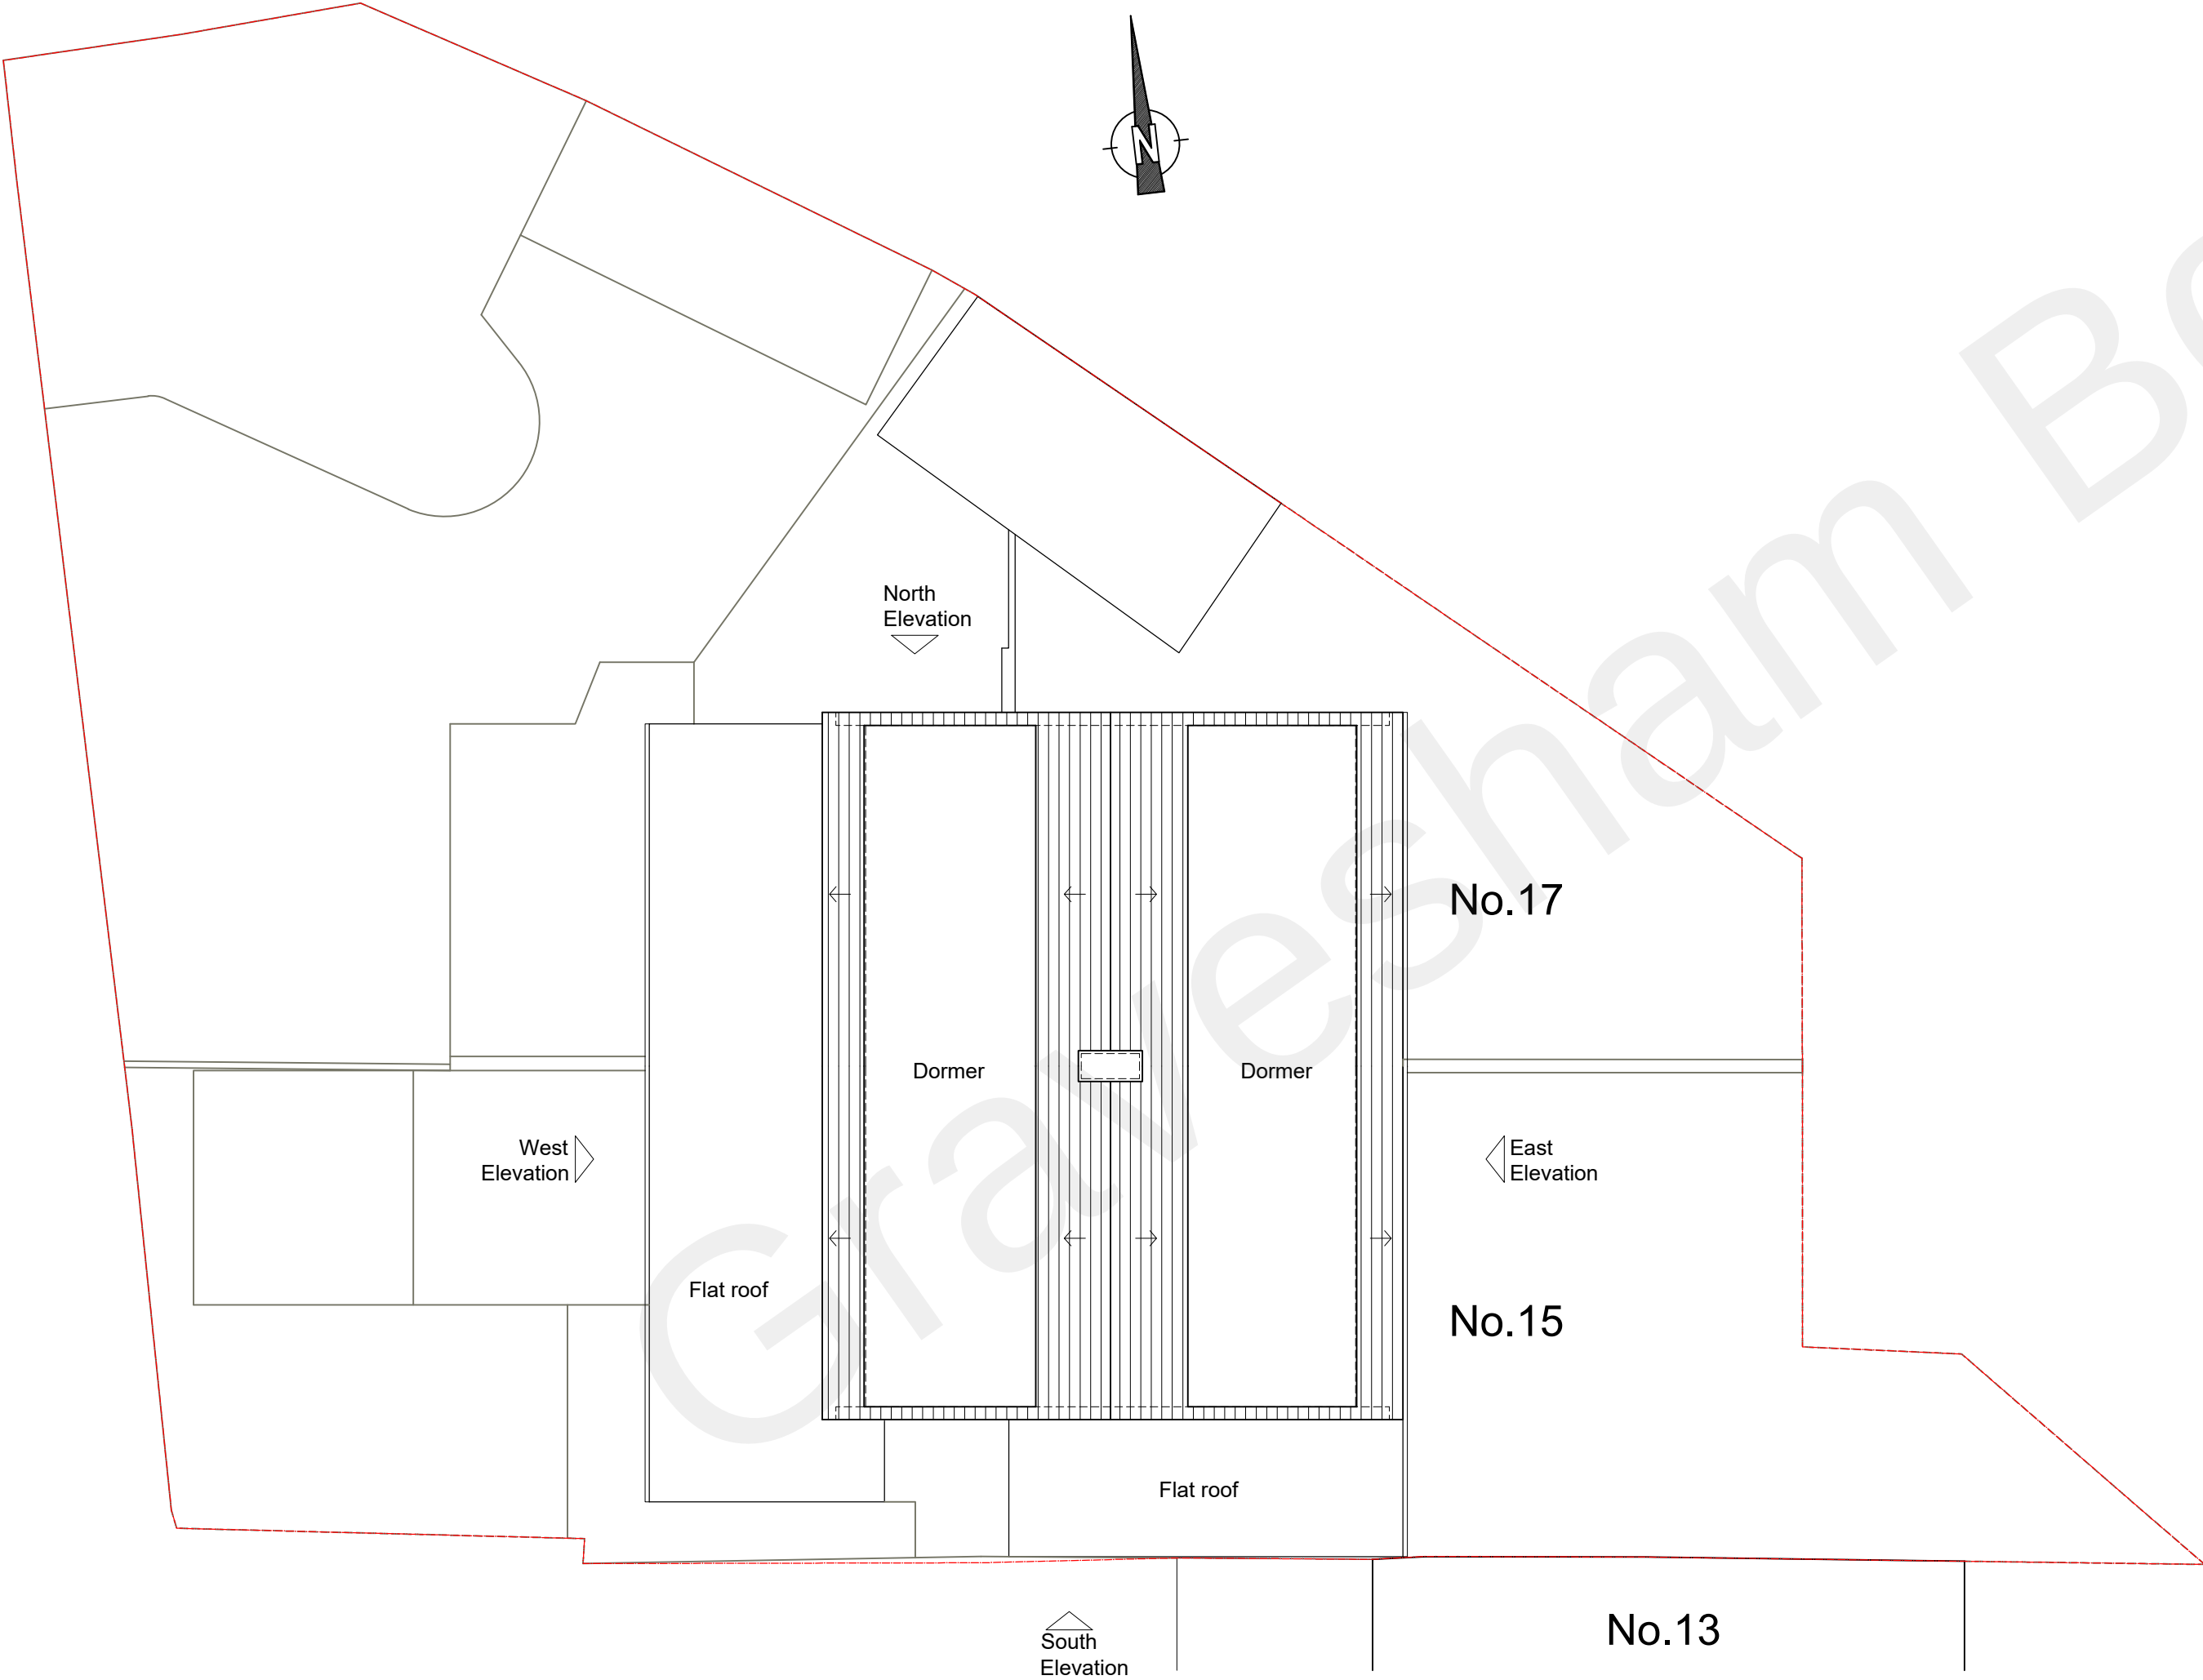

Roof Plan

