


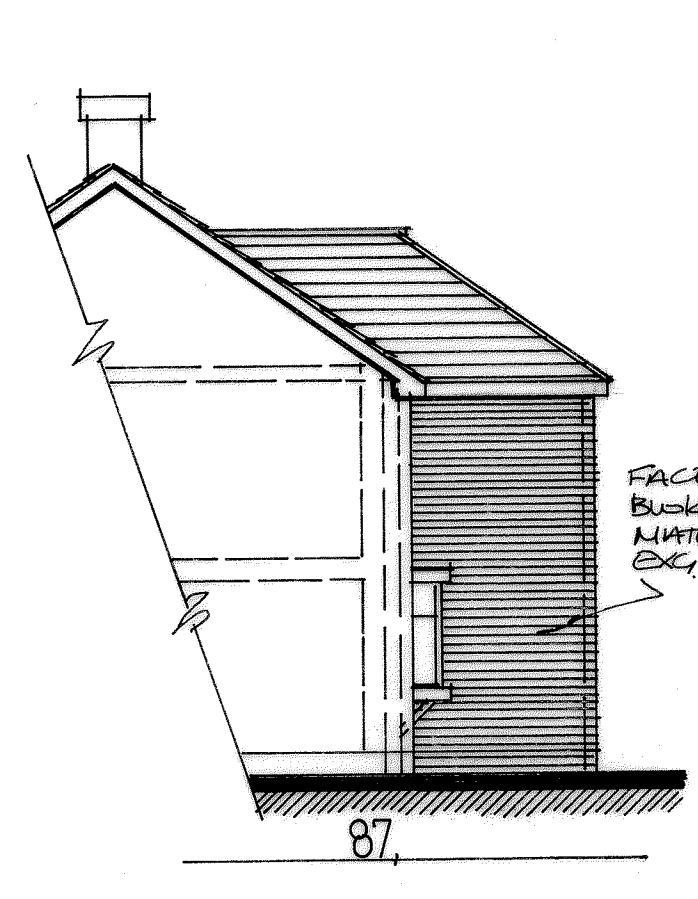
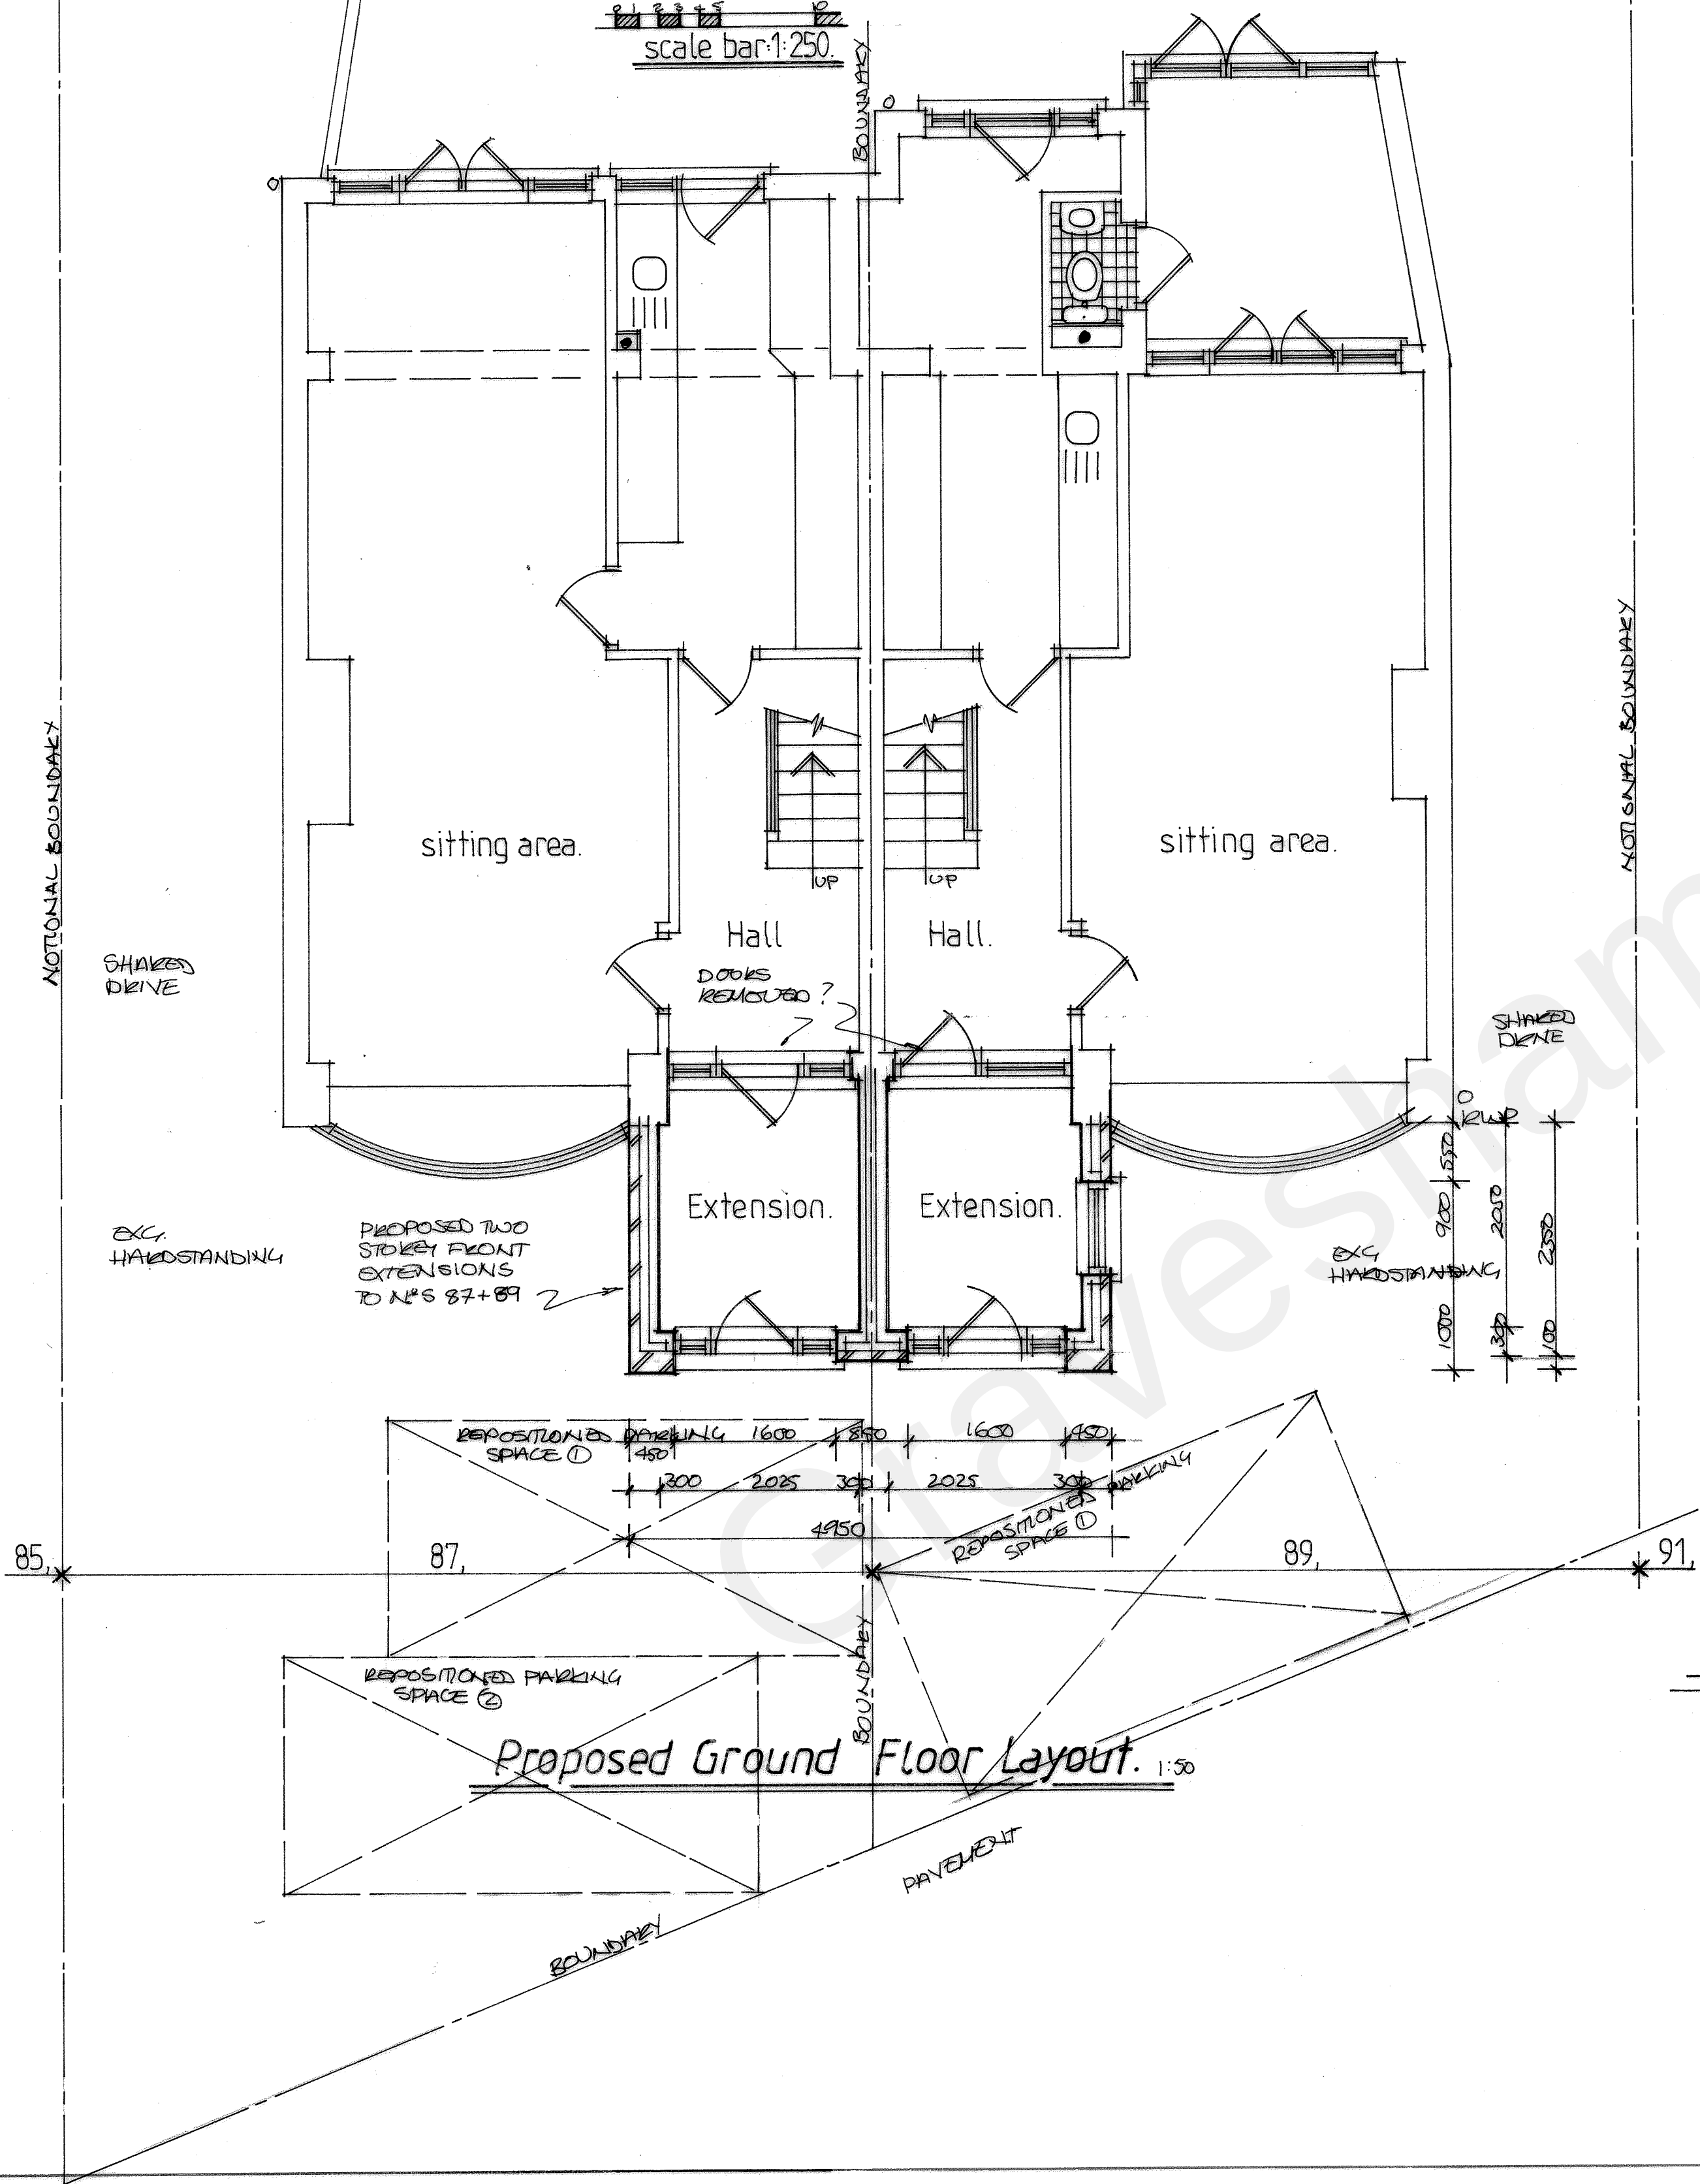


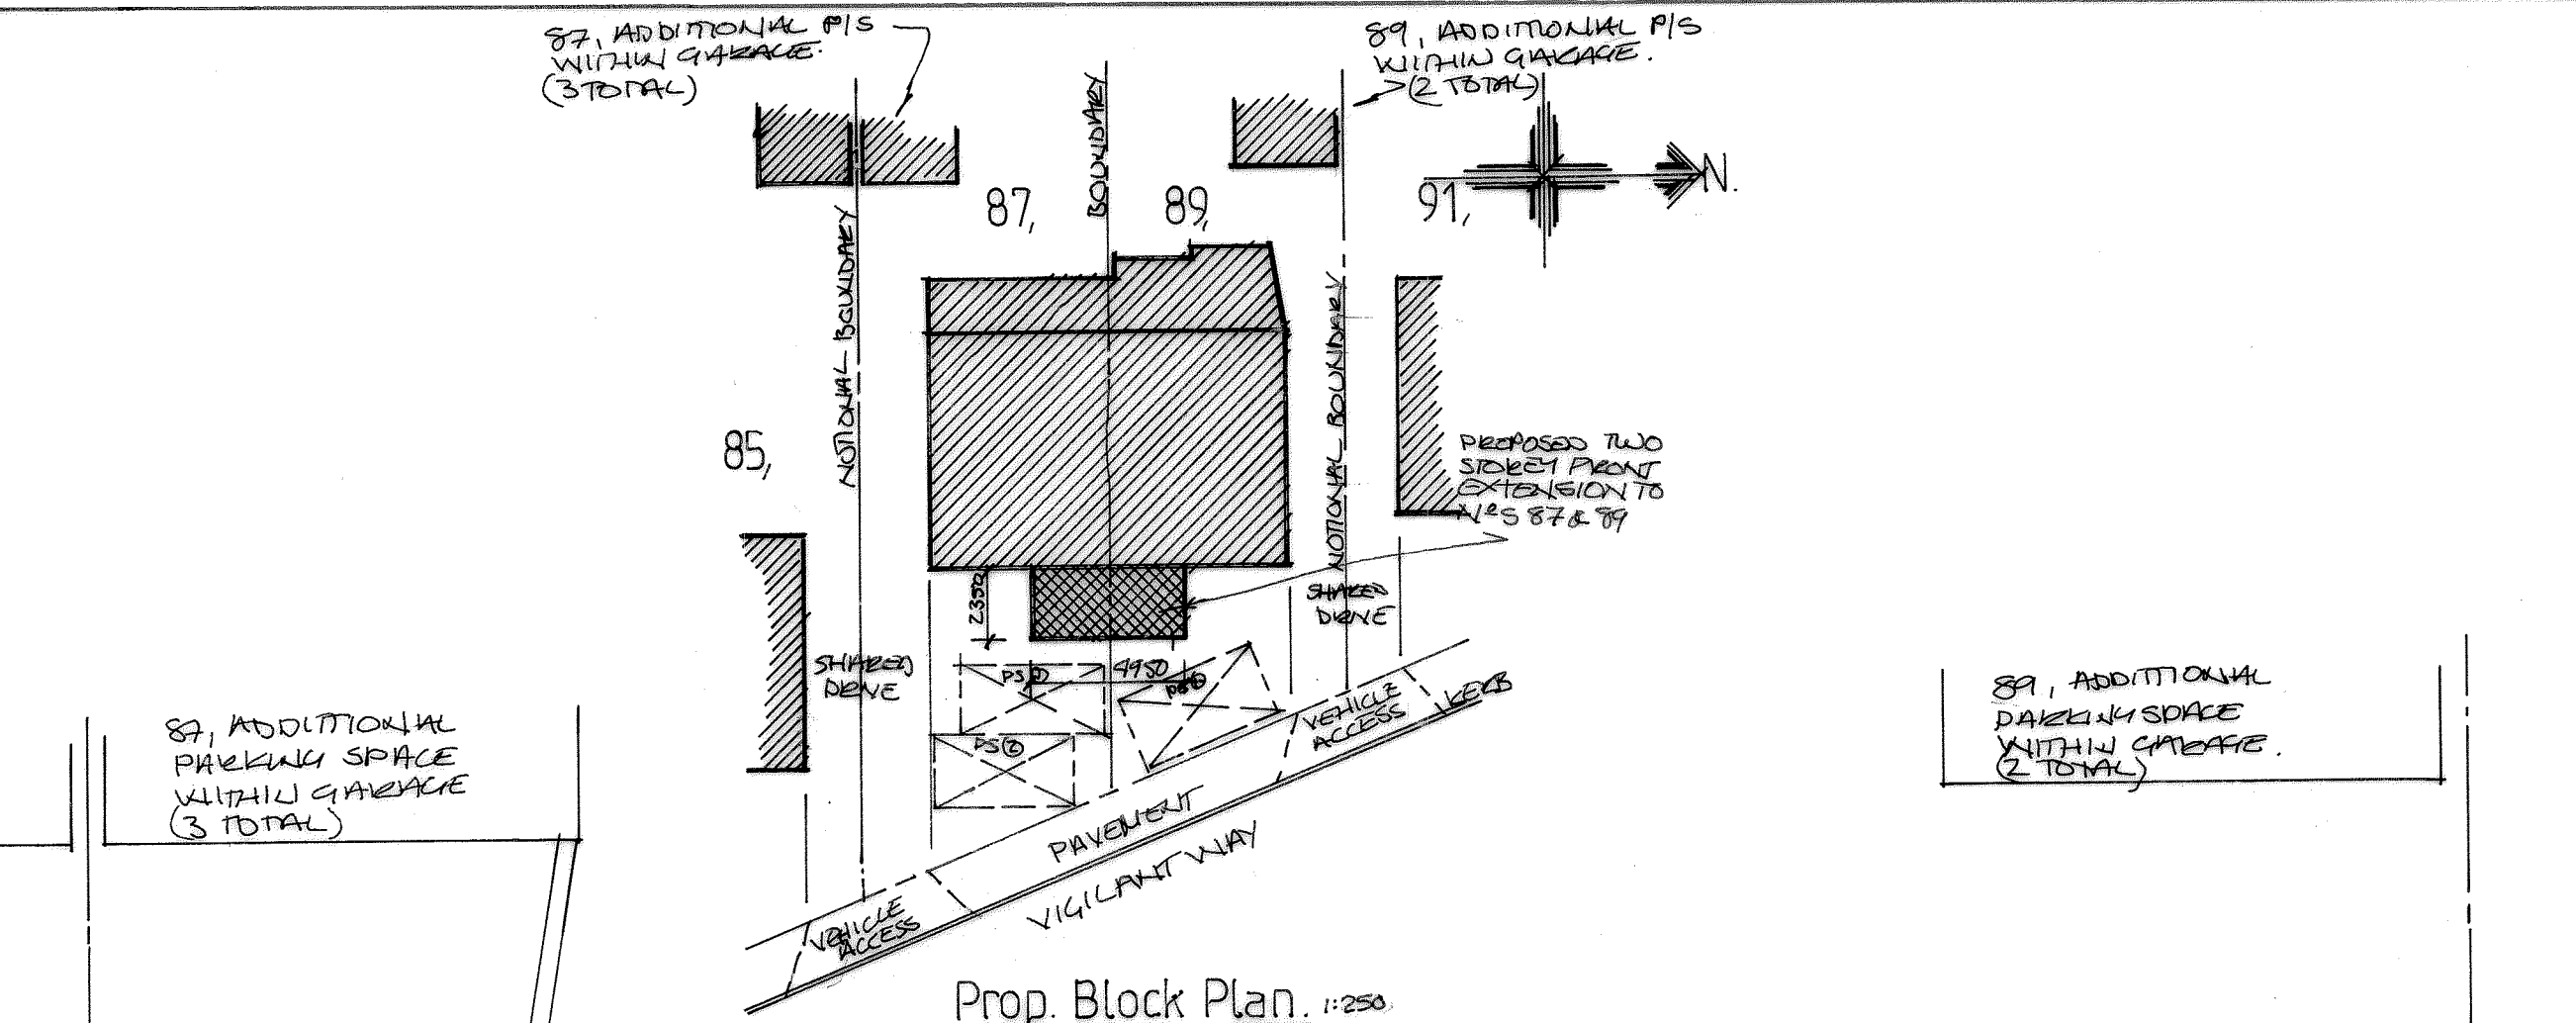



Prop. Side Elevation. 1:100

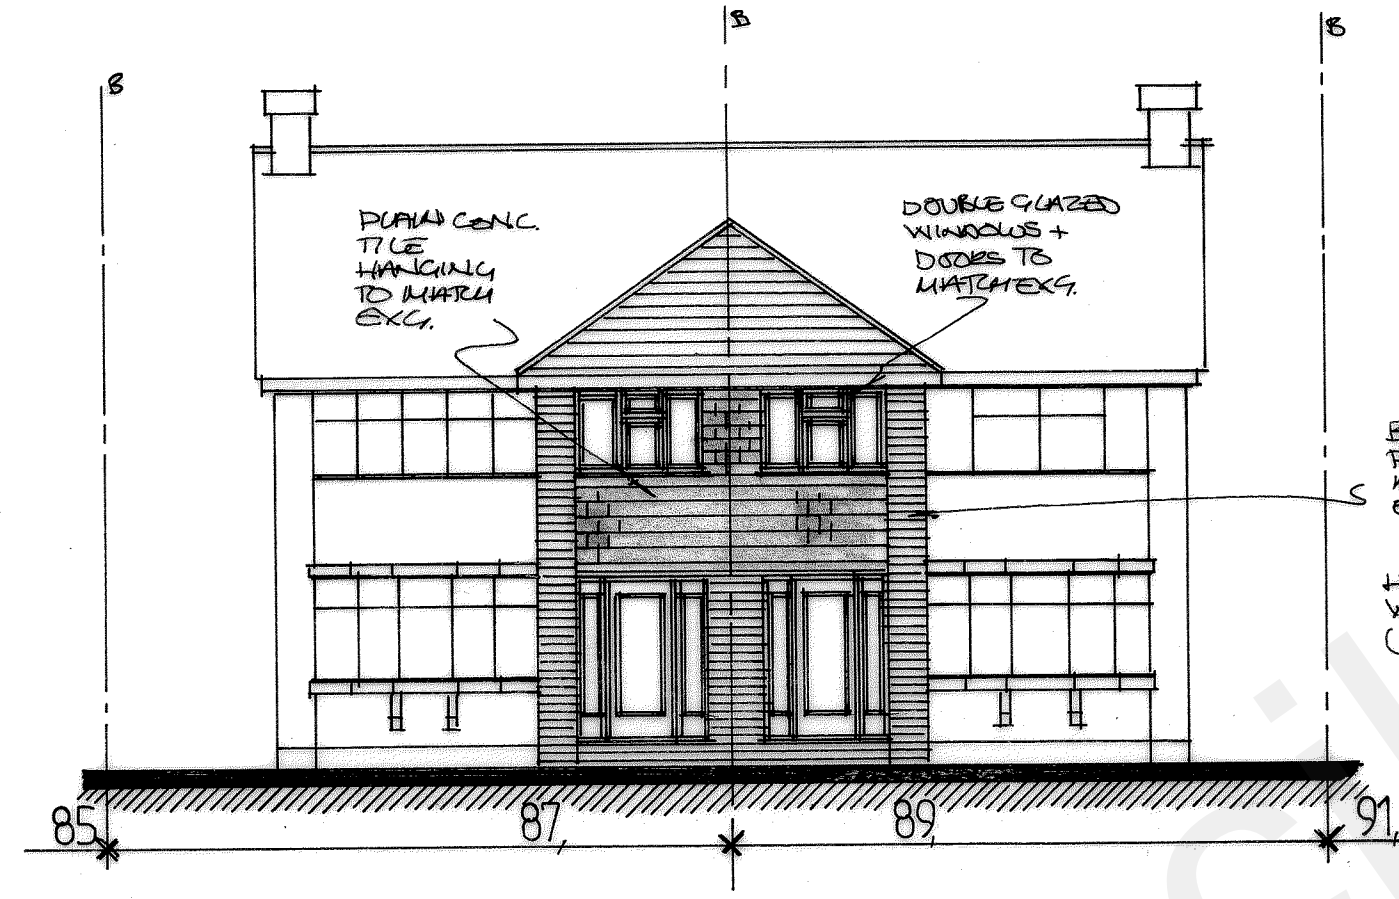

Prop. Front Elevation. 1:100

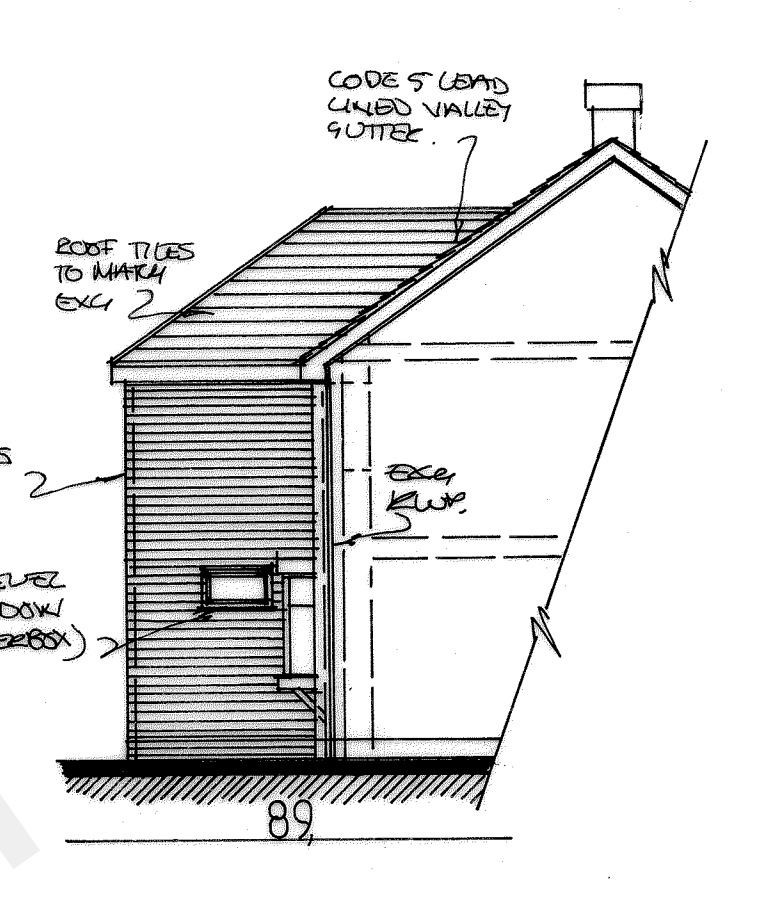

Prop. Side Elevation. 1:100

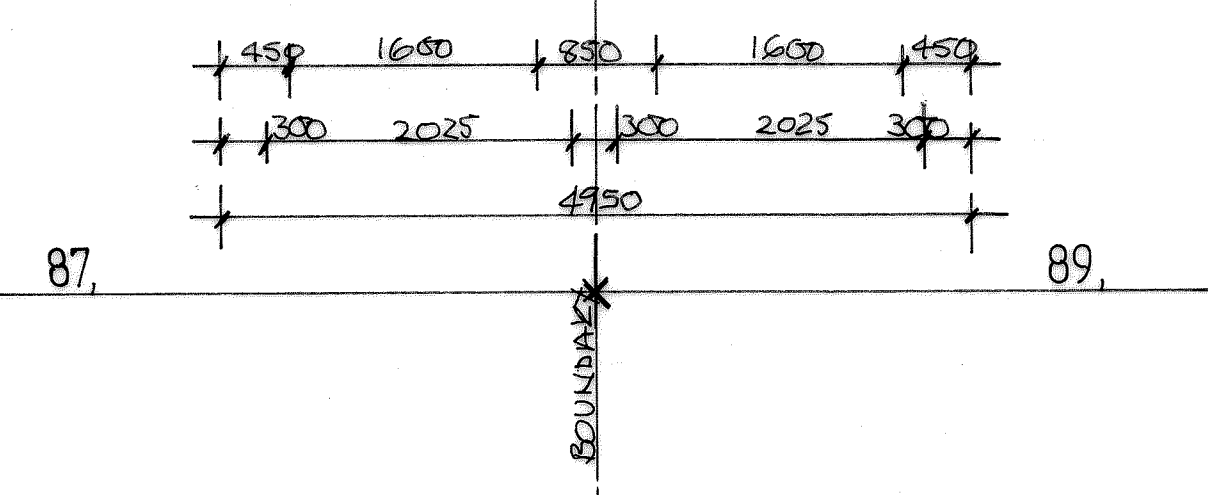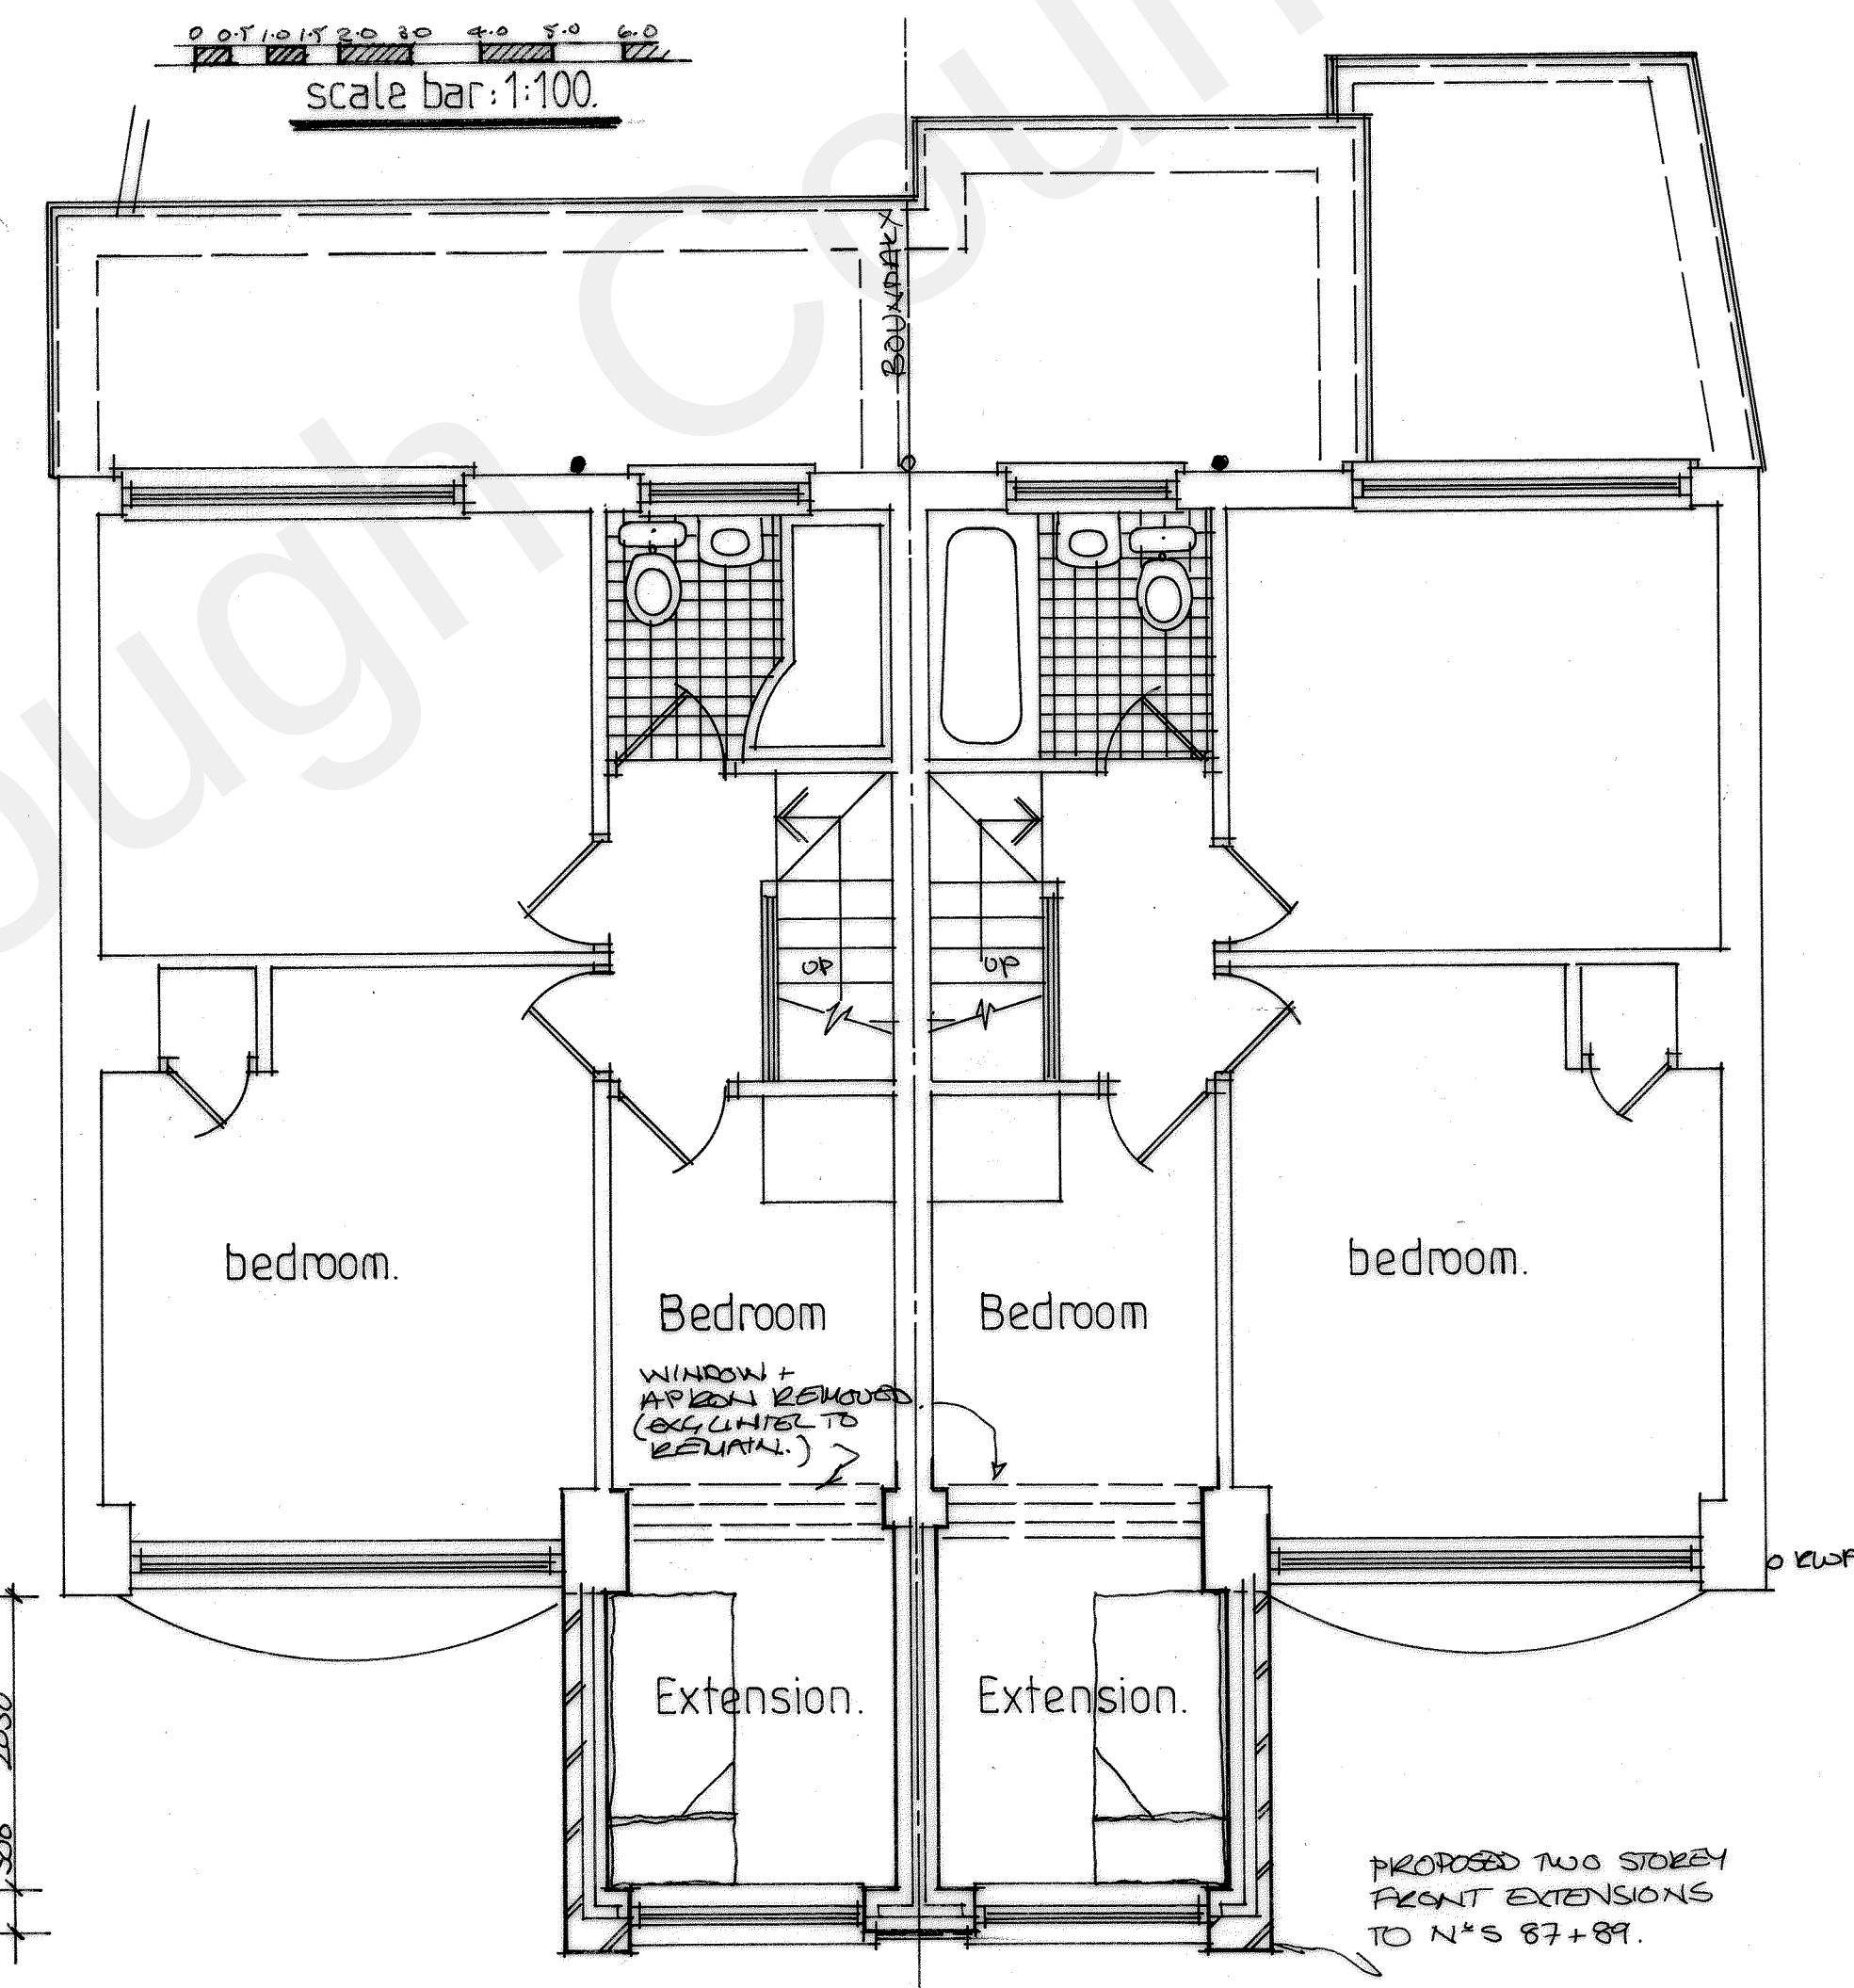

Proposed First Floor Layout. 1:50

NB! BOTH EXTENSIONS TO BE CONSTRUCTED & COMPLETED TOGETHER.

scale bar: 1:50.

Russell A Broad & Associates.
Architecture *Surveying* *Supervision*
approved designs since 1986.

The Architectural Design Studio,
The Old Cycle Shop, 200 High Street,
Wickham Market, Suffolk IP13 0RF.
Mobile:- 07931 150805.
Email:- RussellBroad1986@gmail.com

Project:-
Proposed Two Storey Front Extensions to nos 87 & 89.

Project Address:-
87 & 89, Vigilant Way, Riverview Park, Gravesend, Kent. DA12 4PJ.
For:- **Mr & Mrs. Brisley (87)**
Mr & Mrs. Jones. (89)

Drawn:-
Submitted:-
Approved:-

Date:-
June 2022
Scale:-
1:50, 1:100, 1:250

Do Not Scale From Drawing.
All Dimensions are to be Checked on Site.
All Works to Relevant Codes of Practice & B.S.'s.
Client and Contractor to ensure compliance with
C.D.M., Health & Safety Regulations & Party Wall
Agreement Act where applicable.

Project Ref:-
81005.
Drawing Number:-
11
Rev