






1 E01 WEST ELEVATION GROUND AND FIRST FLOOR BAY STUDY IN RAINSCREEN ELEVATION
1 : 25

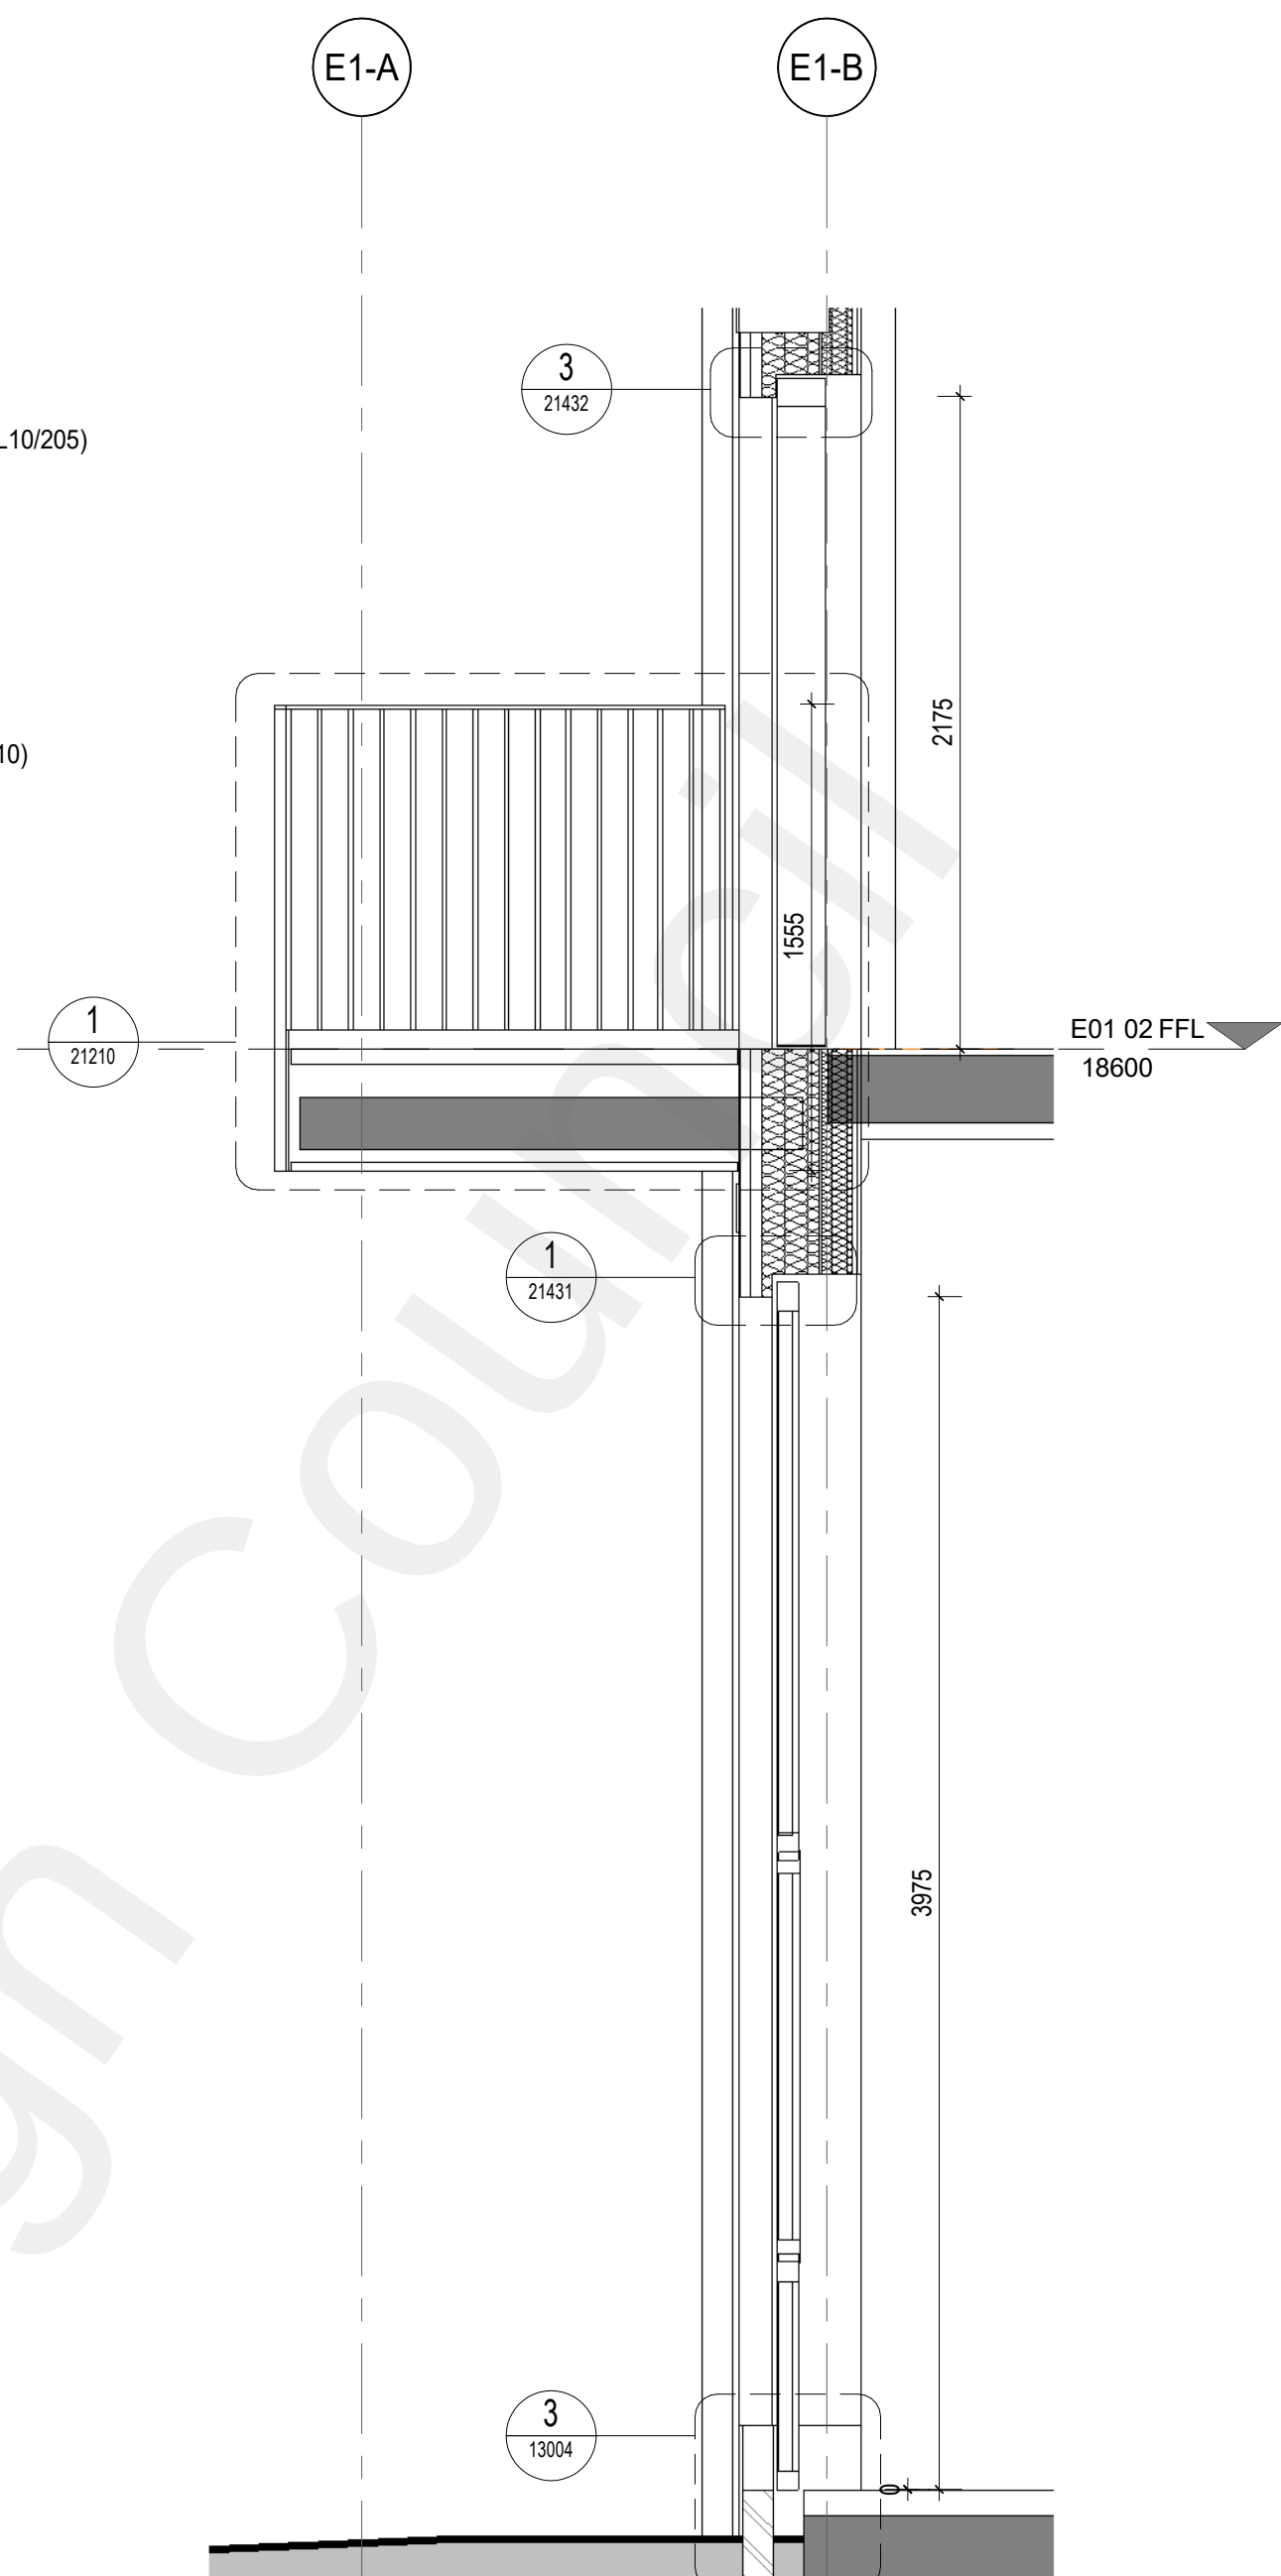


4 E01 WEST ELEVATION GROUND AND FIRST FLOOR BAY STUDY IN RAINSCREEN SECTION
1 : 25

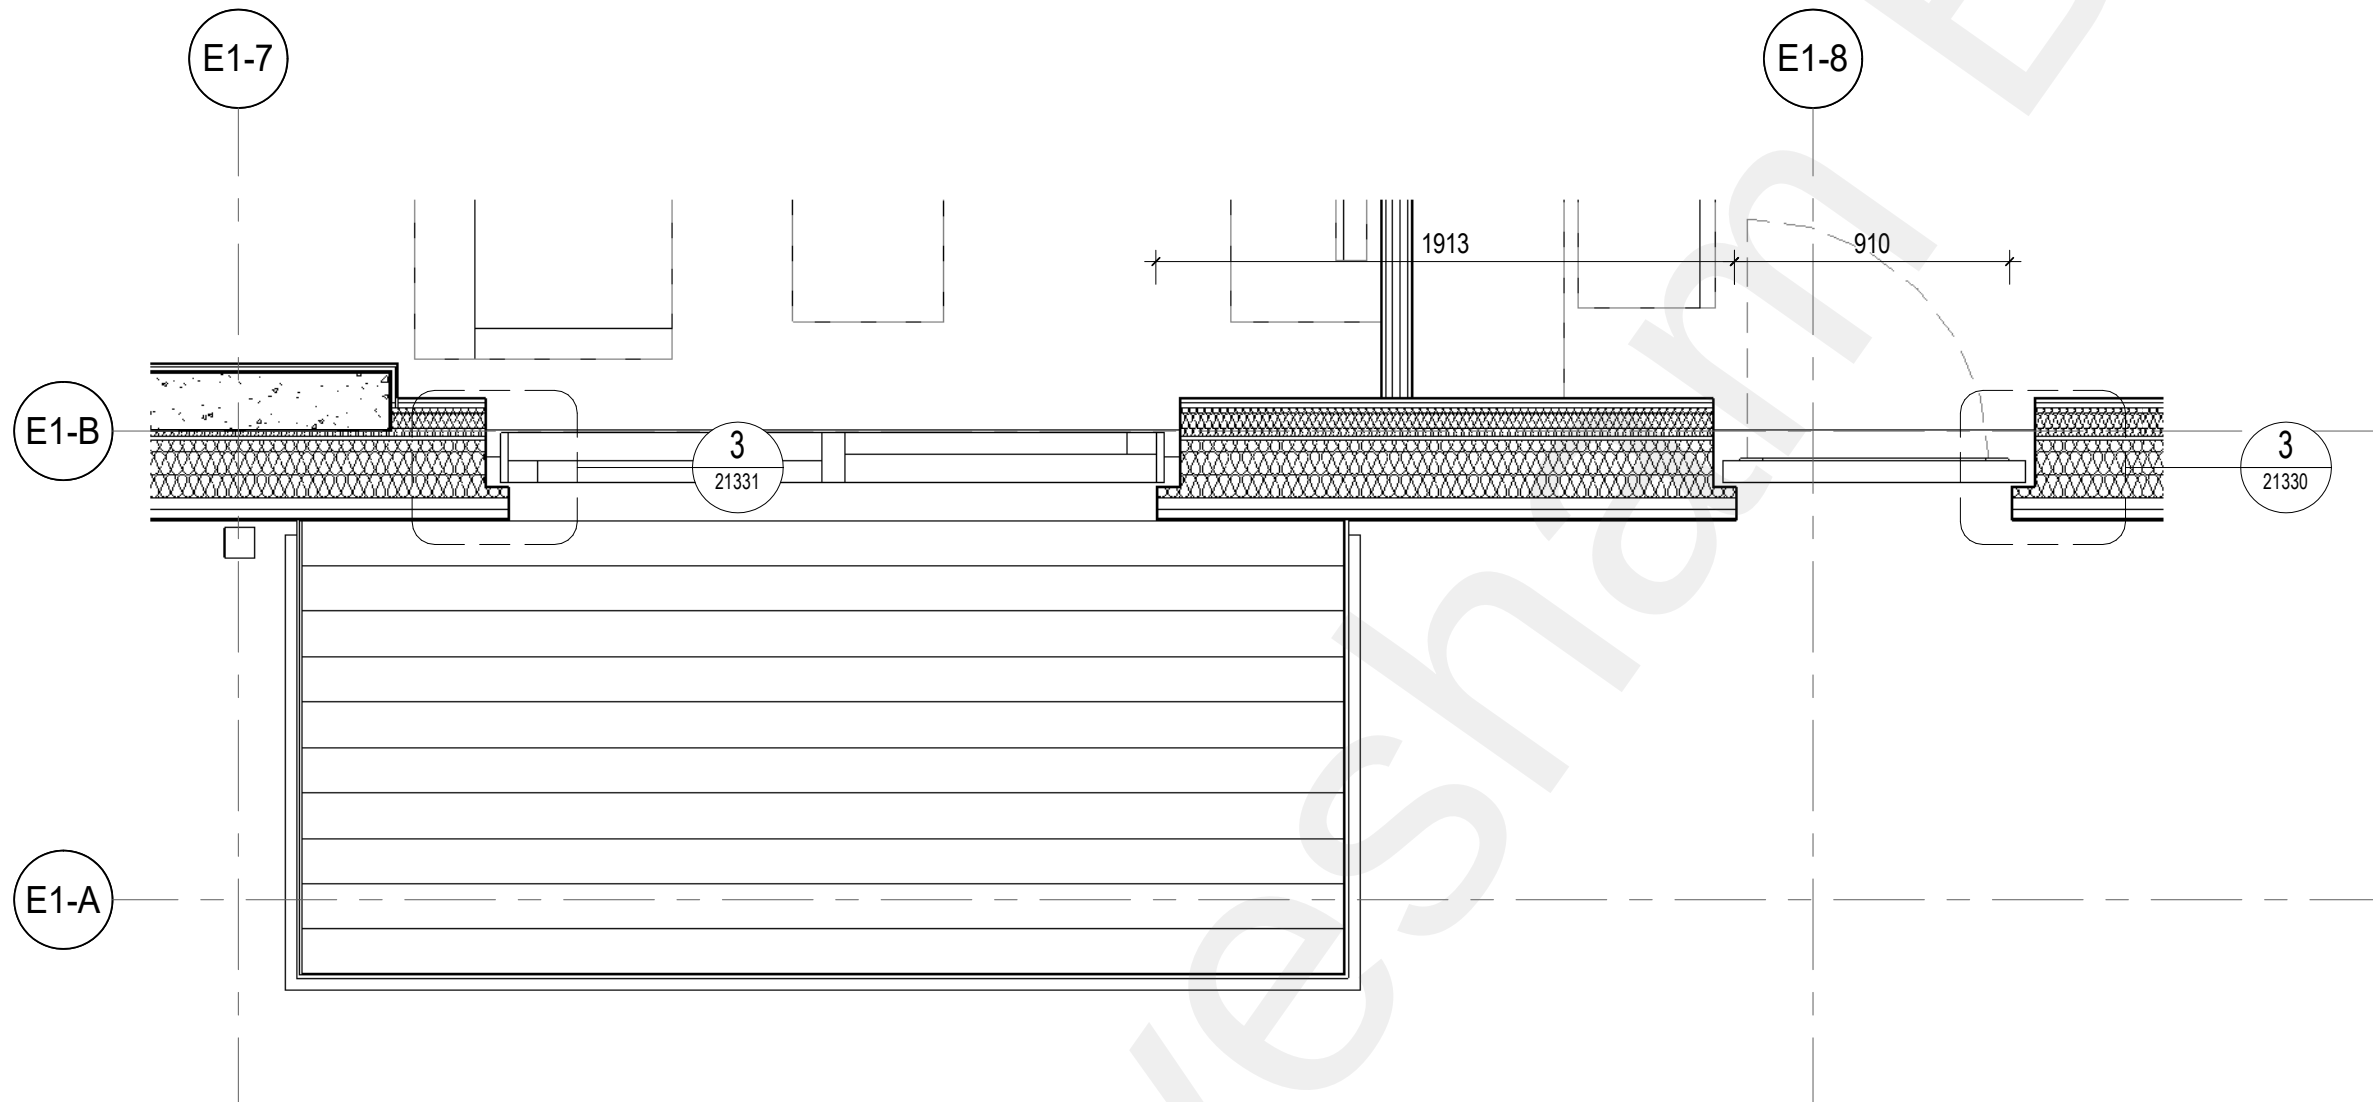

3 E01 WEST ELEVATION SECOND FLOOR PLAN IN ALUMINIUM RAINSCREEN
1 : 25

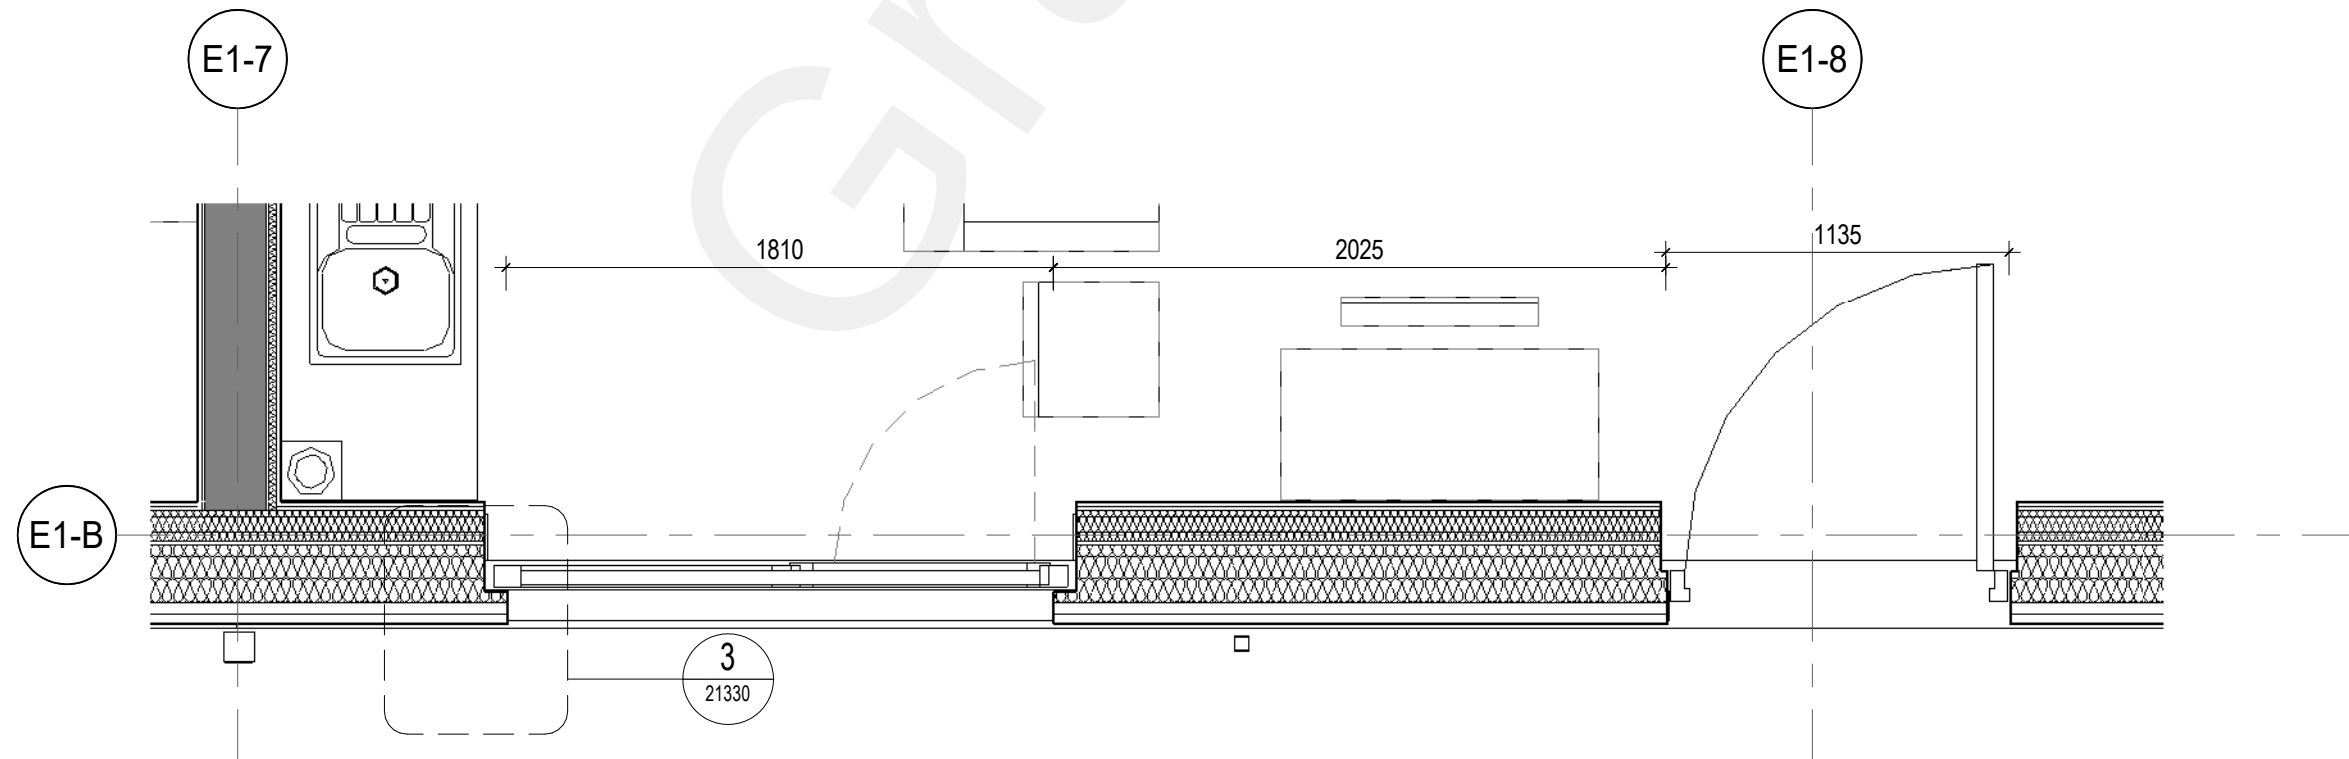

2 E01 WEST ELEVATION GROUND FLOOR PLAN IN ALUMINIUM RAINSCREEN
1 : 25

 

SIGNIFICANT HEALTH AND SAFETY RISKS (UNUSUAL AND DIFFICULT TO MANAGE ONLY)
It is assumed that all works will be carried out by a competent contractor working, where appropriate, to an approved method statement. In addition to the hazards/risks normally associated with the types of work detailed on this drawing, note the following:

DO NOT SCALE OFF THIS DRAWING

This scheme is subject to town planning and all other necessary consents. Dimensions, area and levels where given are only approximate and subject to site survey. All dimensions are to be checked on site. Any discrepancies or variations are to be reported to the architect before work commences. Figured dimensions only are to be taken from this drawing.

Magnetic media does not constitute contract documentation and updates of this data will occur. These files are current as of the date of issue. Your use of the content of these files is at your own risk. Reference should always be made to the hard copy which is superior to the digital format. Any document produced by yourselves which contains part or all of this data remains your responsibility and attributed to yourselves. Whilst Leslie Jones make every effort to ensure that it is scanned for viruses, we cannot guarantee that it does not contain any.

DRAWINGS RECORD

REV	DATE	COMMENTS	REV BY	CHK BY
001	18/12/2020	CONSTRUCTION ISSUE	LP	BT
002	21/02/2021	MAJOR ELEVATION CHANGES	AK	LJP
003	08/07/2021	BAY ELEVATIONS UPDATED	AK	LJP
004	27/08/2021	SCALE BAR ADDED	AK	LJP

Client
REEF GROUP

Consultants
HENRY, G&T, EDC, MANHIRE, WATERMAN, HED,
1ST LINE DEFENCE, BB7

Job Title
THE CHARTER RIBA STAGE 4/5

suitability code & description:
A5 CONTRACTUAL ISSUE

revision code & description:
C04 SCALE BAR ADDED

Project Number 3732

Drawing Title
E01 WEST ELEVATION GROUND AND FIRST
FLOOR BAY STUDY IN RAINSCREEN

scale @ original sheet size first issue date original drawn by original check by
1 : 25 @A1 18/12/20 JR LP
project originator volume level type role number
3732 - LJA - E01 - XX - DR - A - 21022

leslie jones
architecture

Suite 3.02
Grand Union Studios
332 Ladbrooke Grove
London W10 5AD

T: 020 7255 1150
F: 020 7255 6700
E: admin@leslie-jones.co.uk