






Roof plan

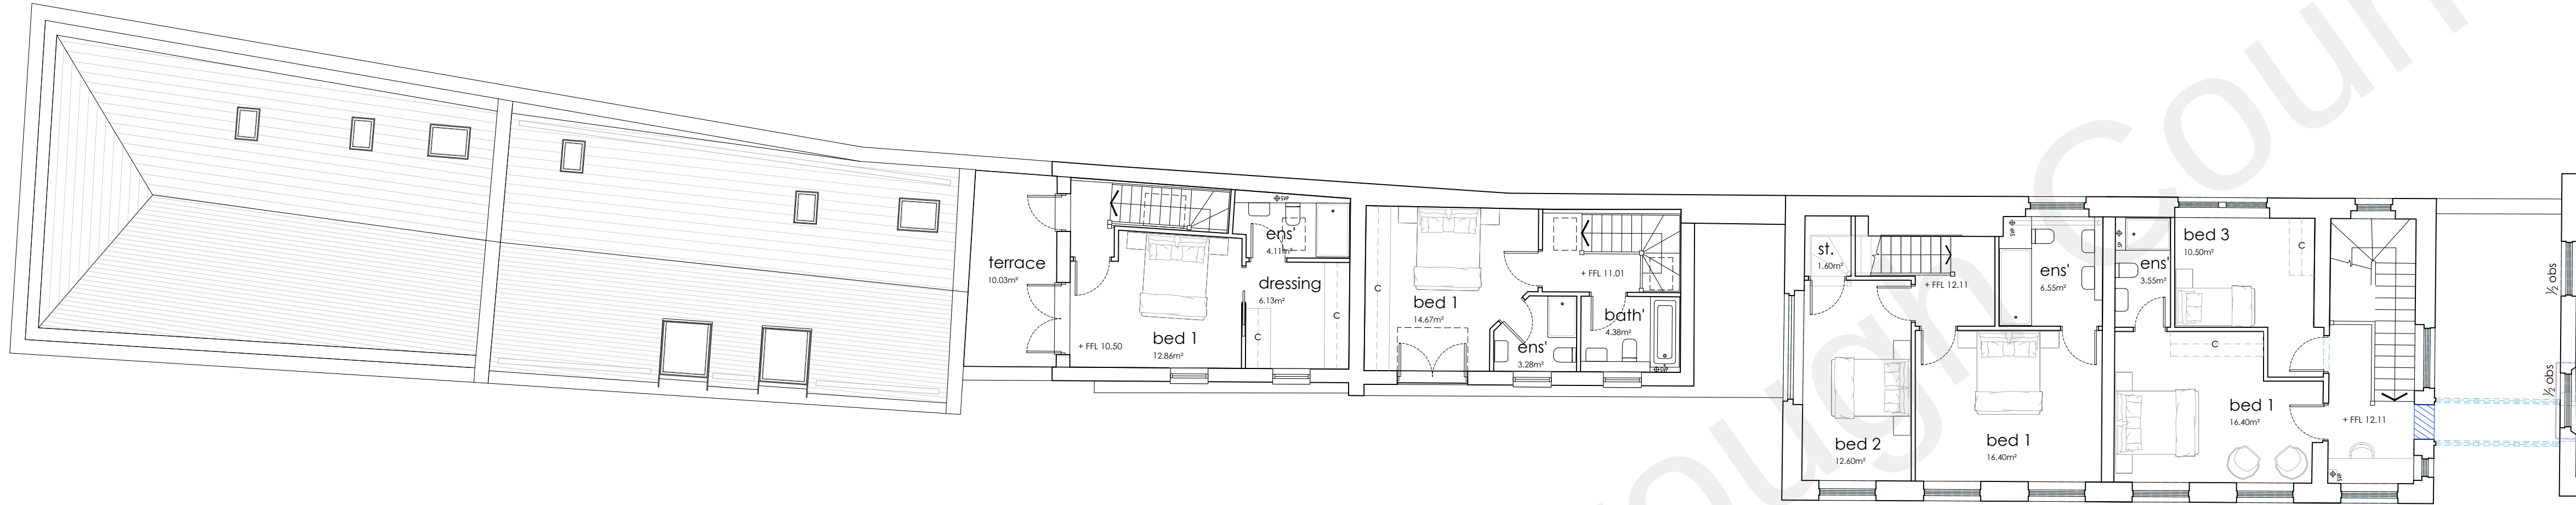


First floor plan

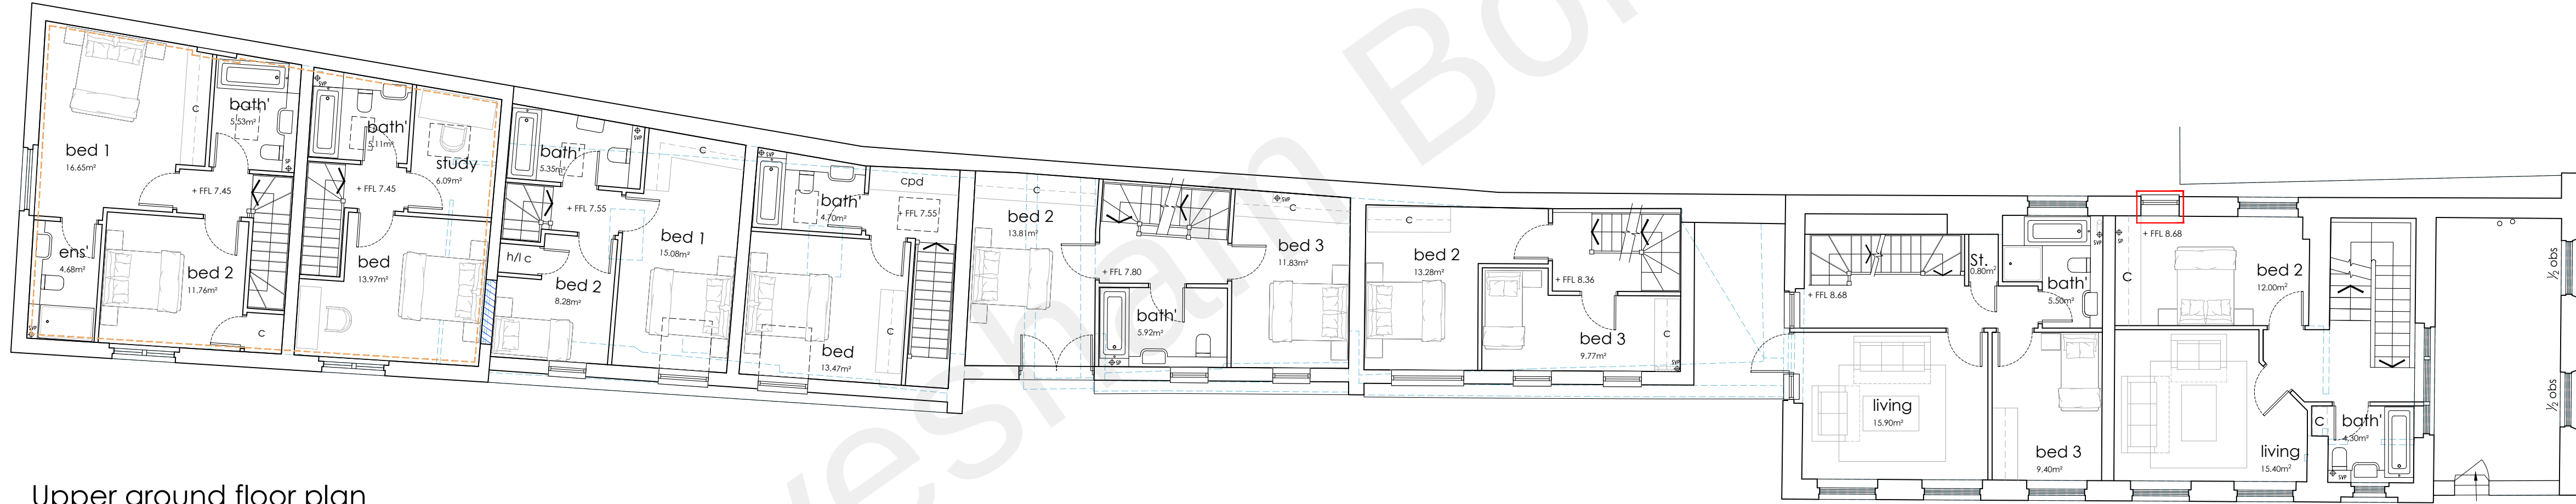

Upper ground floor plan

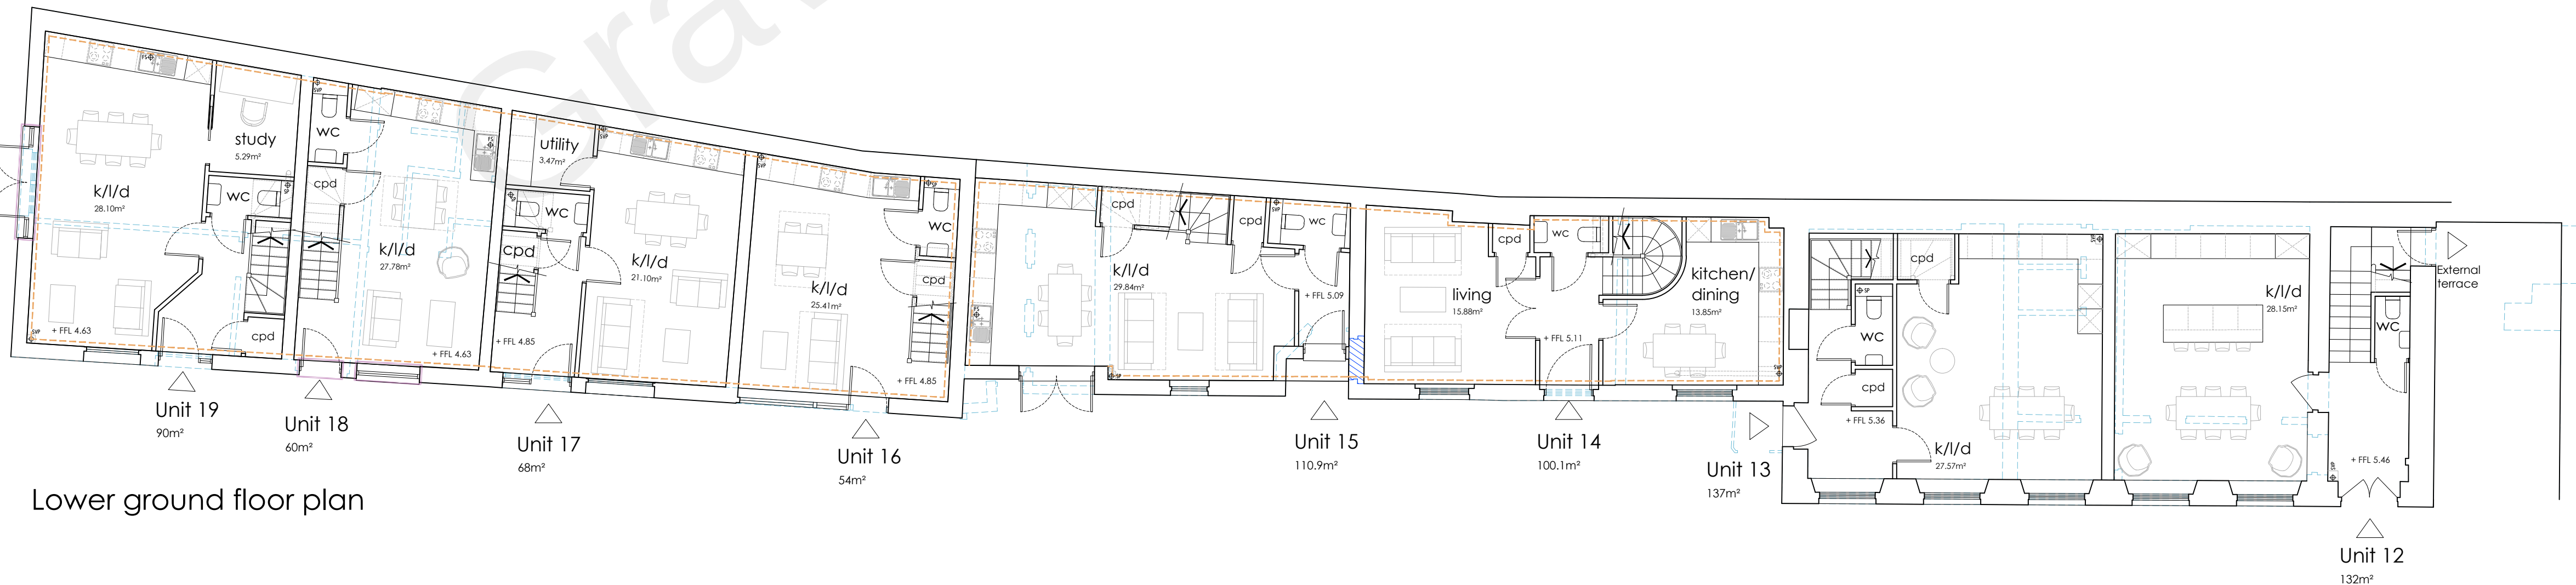

Lower ground floor plan

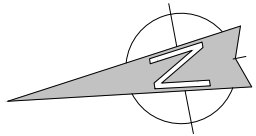


DO NOT SCALE FROM THIS DRAWING
ALL DIMENSIONS TO BE VERIFIED BY THE CONTRACTOR ON SITE

1:100 2 4 6 8 10m

KEY

- Blocking up of existing openings in wall. To be detailed accordingly.
- New door / window opening in existing wall.
- Reinstating or enlarging door / window opening in existing wall.
- Existing building linings to be enhanced if required.
- To be demolished.

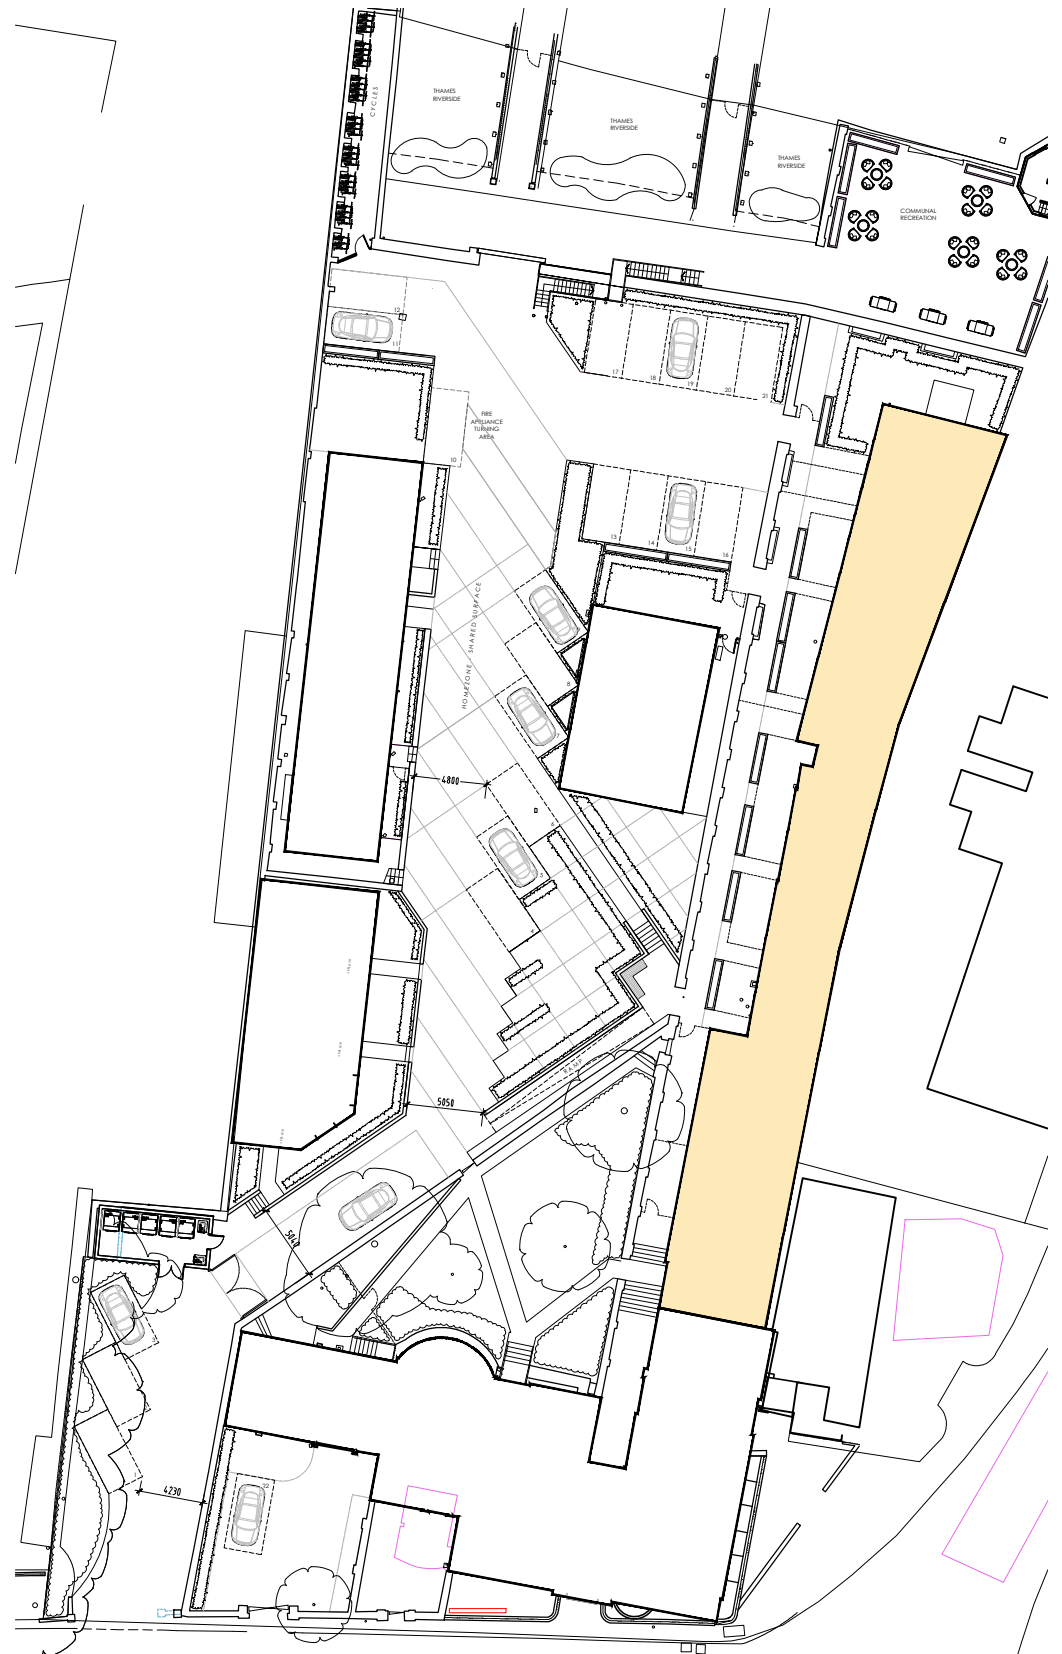

Key plan

REV	DESCRIPTION	DATE	BY	CHKD
-----	-------------	------	----	------

TURNER JACKSON+DAY ASSOCIATES

Radio House
Thanet Way, Whitstable
Kent CT15 3DX

client details
Mile Property Group Ltd

project details
Custom House
The Terrace, Gravesend, DA12 2DE

drawing title
Custom House Outbuildings
Proposed Plans

date scale drawn by checked by
Feb'21 1:100@A1 NS

project no:	drawing no:	revision
1735	028	