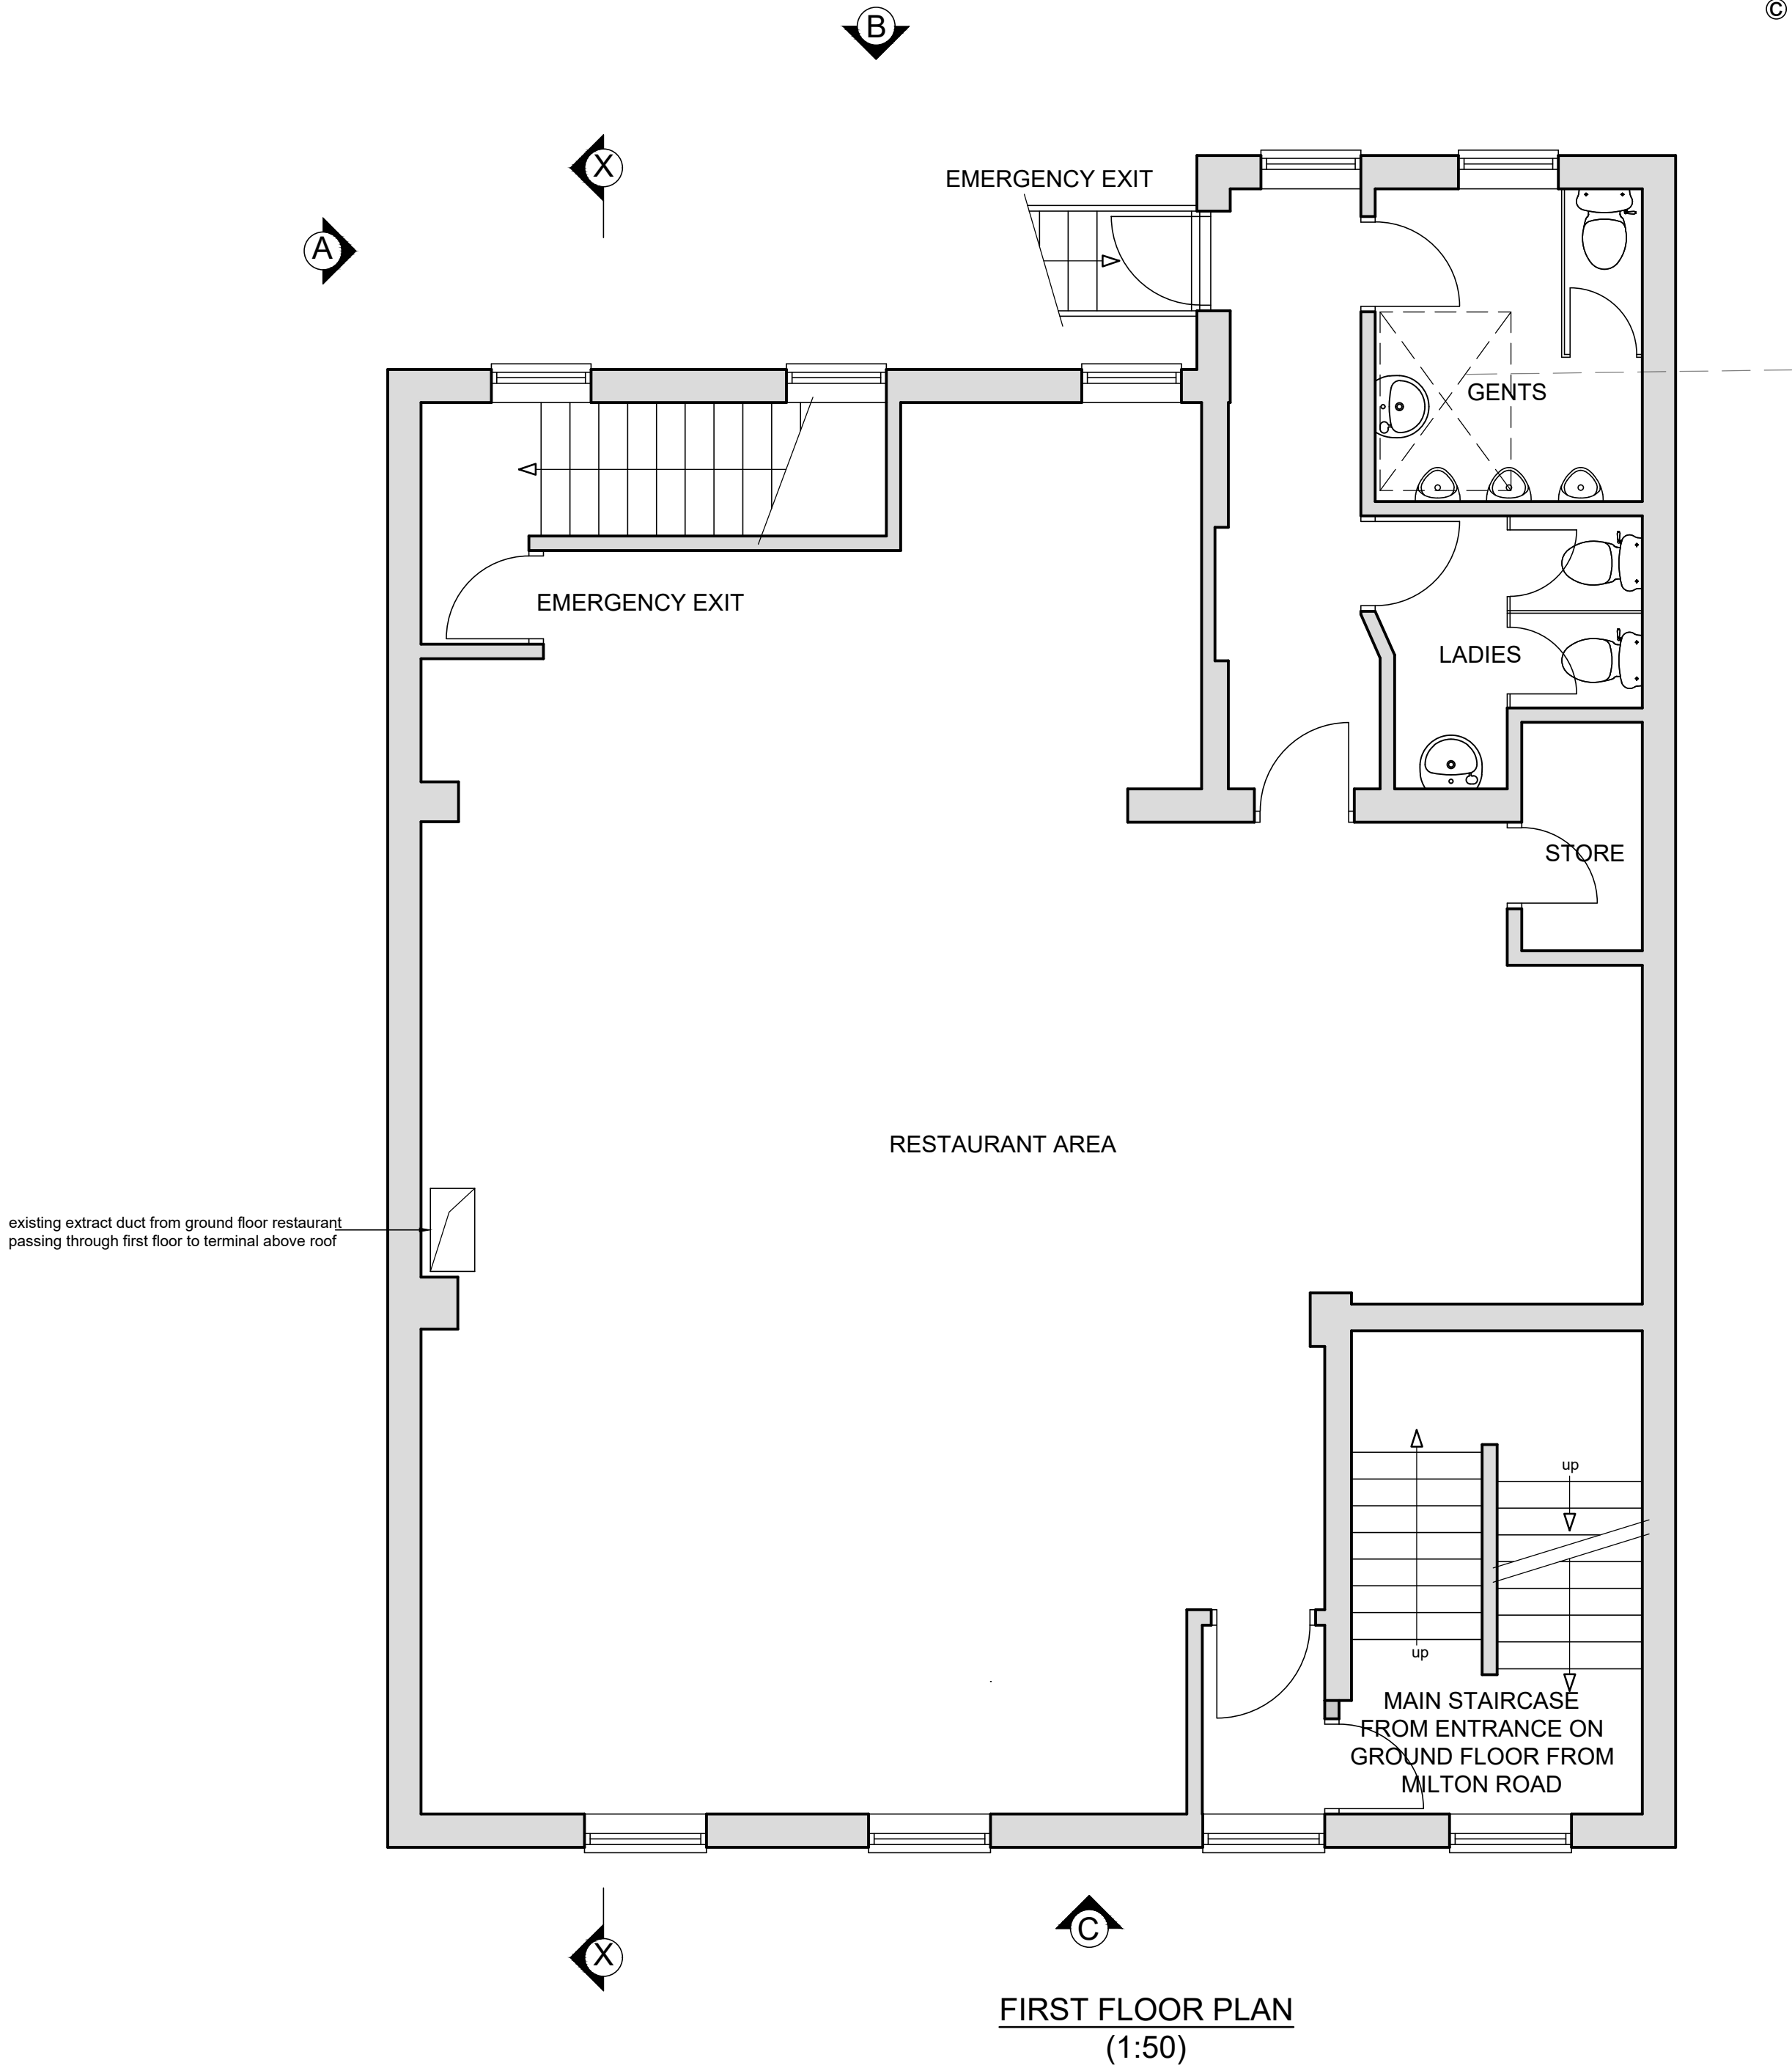


SCALE BAR @ 1:50

03/03/25	A	Extract duct details added
Date	No	Revision
Penfold Project Services Epmarket, Wrotham Road, Meopham, Kent, DA13 0JH Telephone: 01474 816690 e-mail: apenfold448@btinternet.com		
Job Title: 25 & 26 MILTON ROAD GRAVESEND KENT DA12 2RF		
Dwg Title: FIRST FLOOR PLAN AS EXISTING		
Scale:	1:50 @ A2	
Dwg No.:	01A	
Date:	September 2018	