






FRONT ELEVATION ON C-C
AS EXISTING
(1:50)

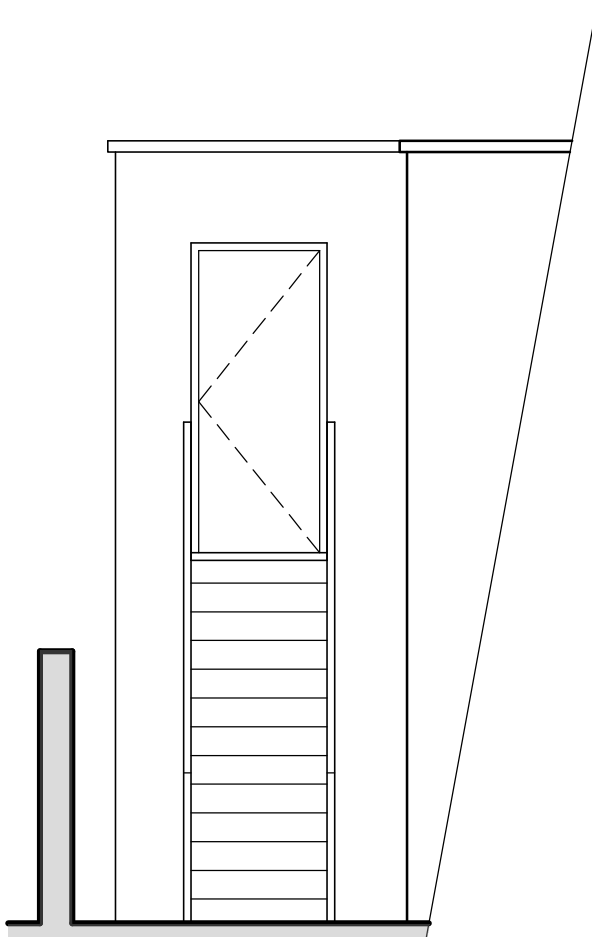


PART SIDE ELEVATION ON A-A
AS EXISTING
(1:50)

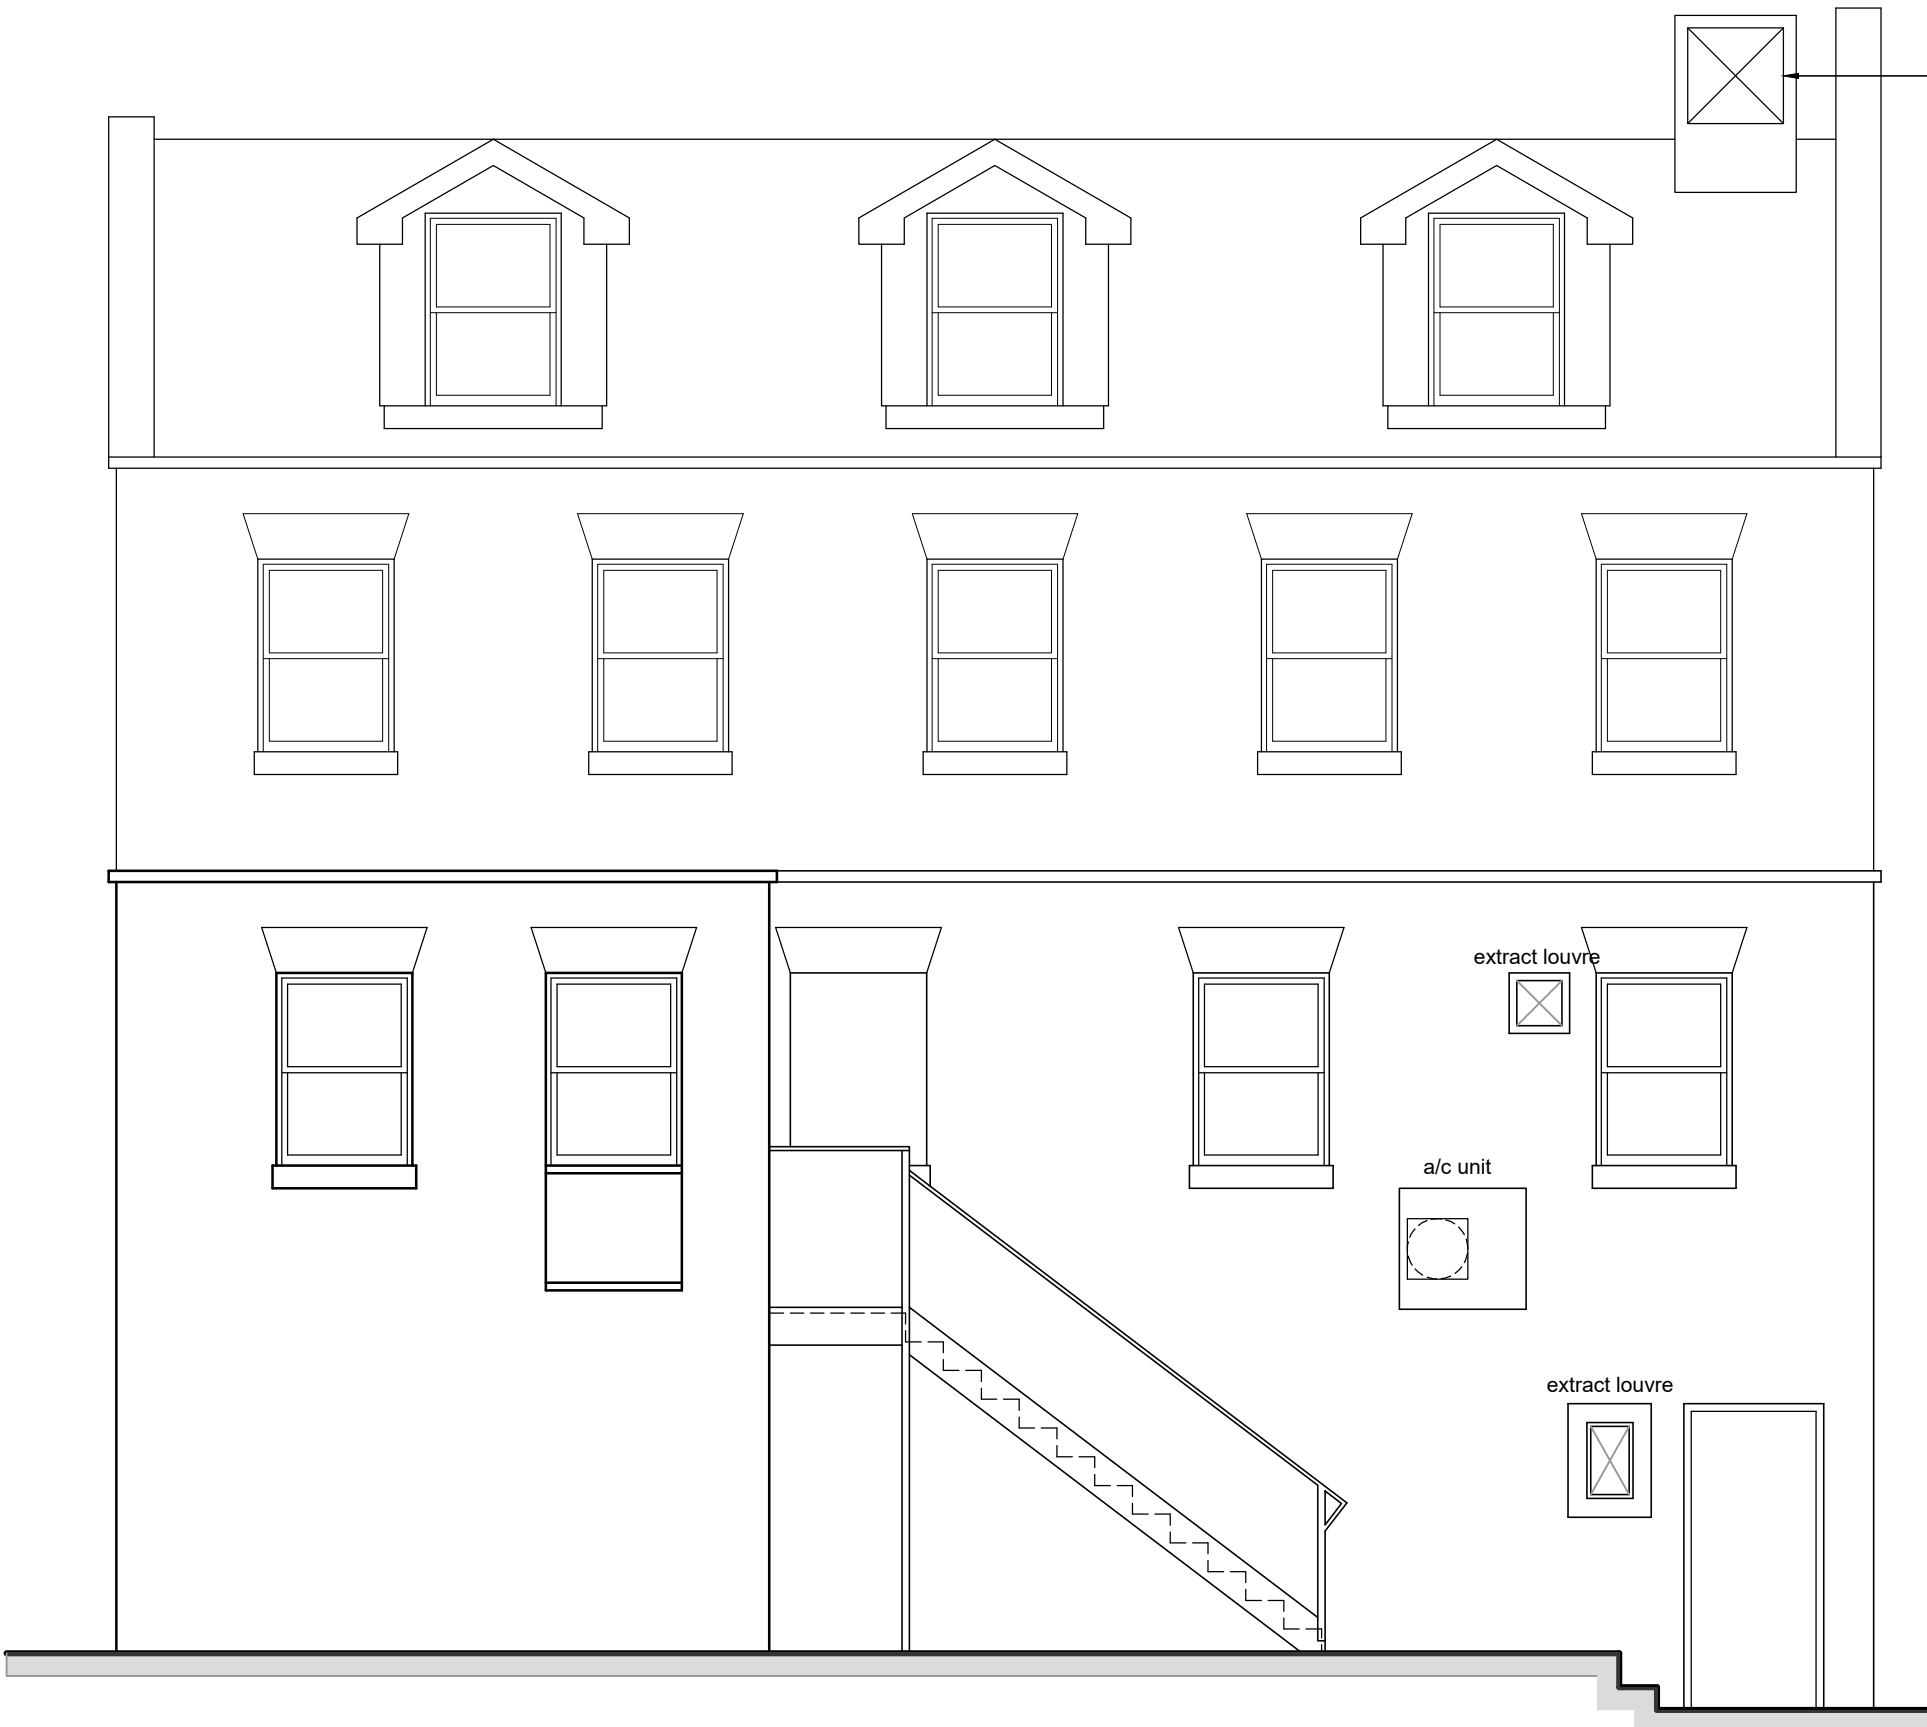


REAR ELEVATION ON B-B
AS EXISTING
(1:50)

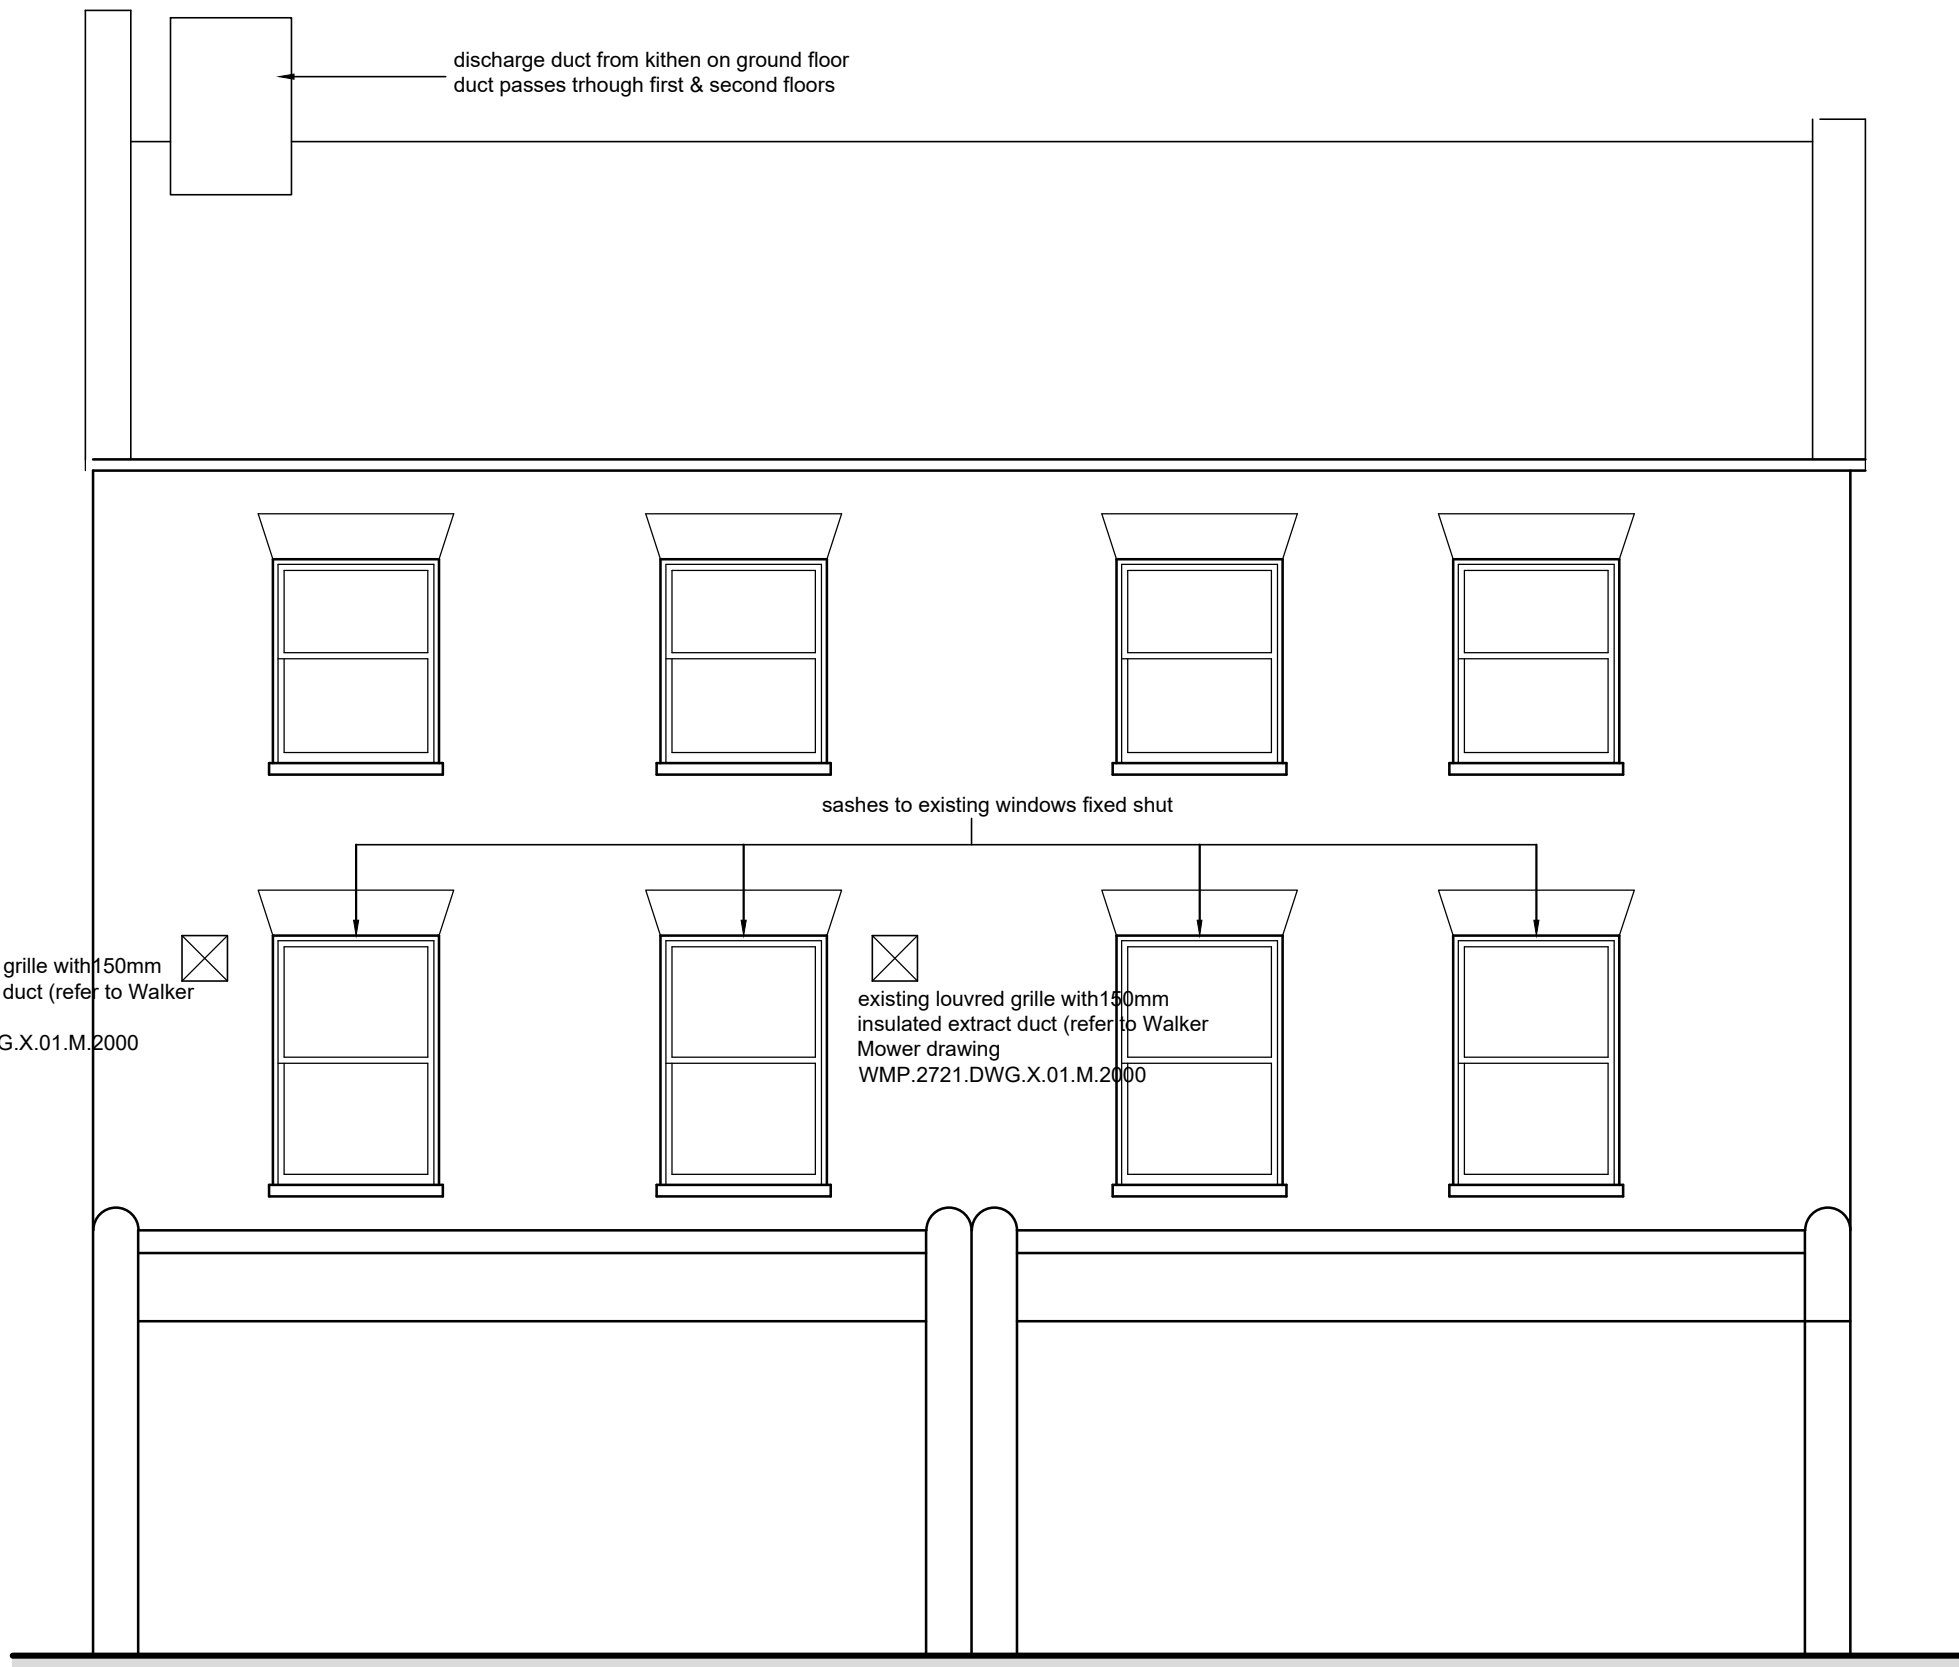


FRONT ELEVATION ON C-C
AS PROPOSED
(1:50)

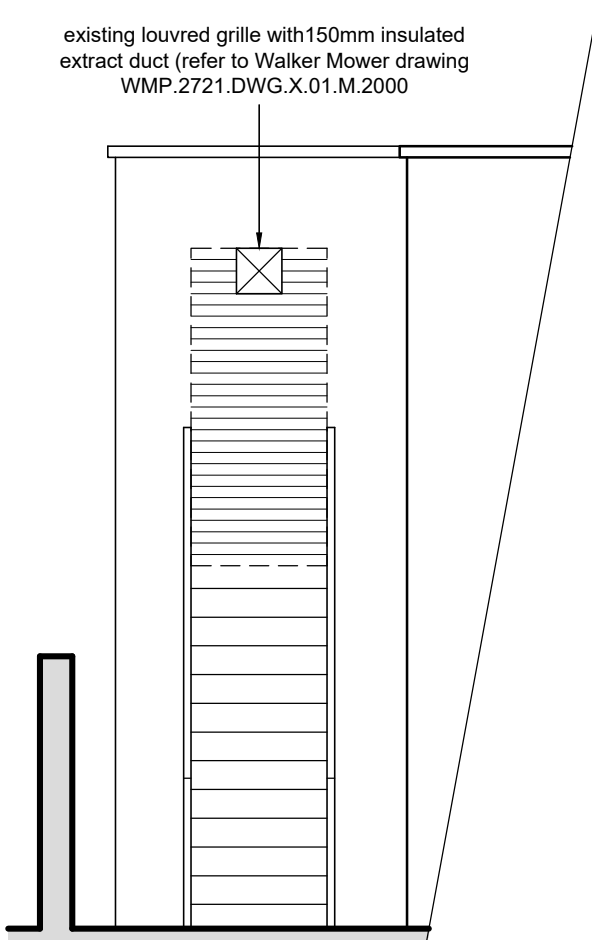

PART SIDE ELEVATION ON A-A
AS PROPOSED
(1:50)

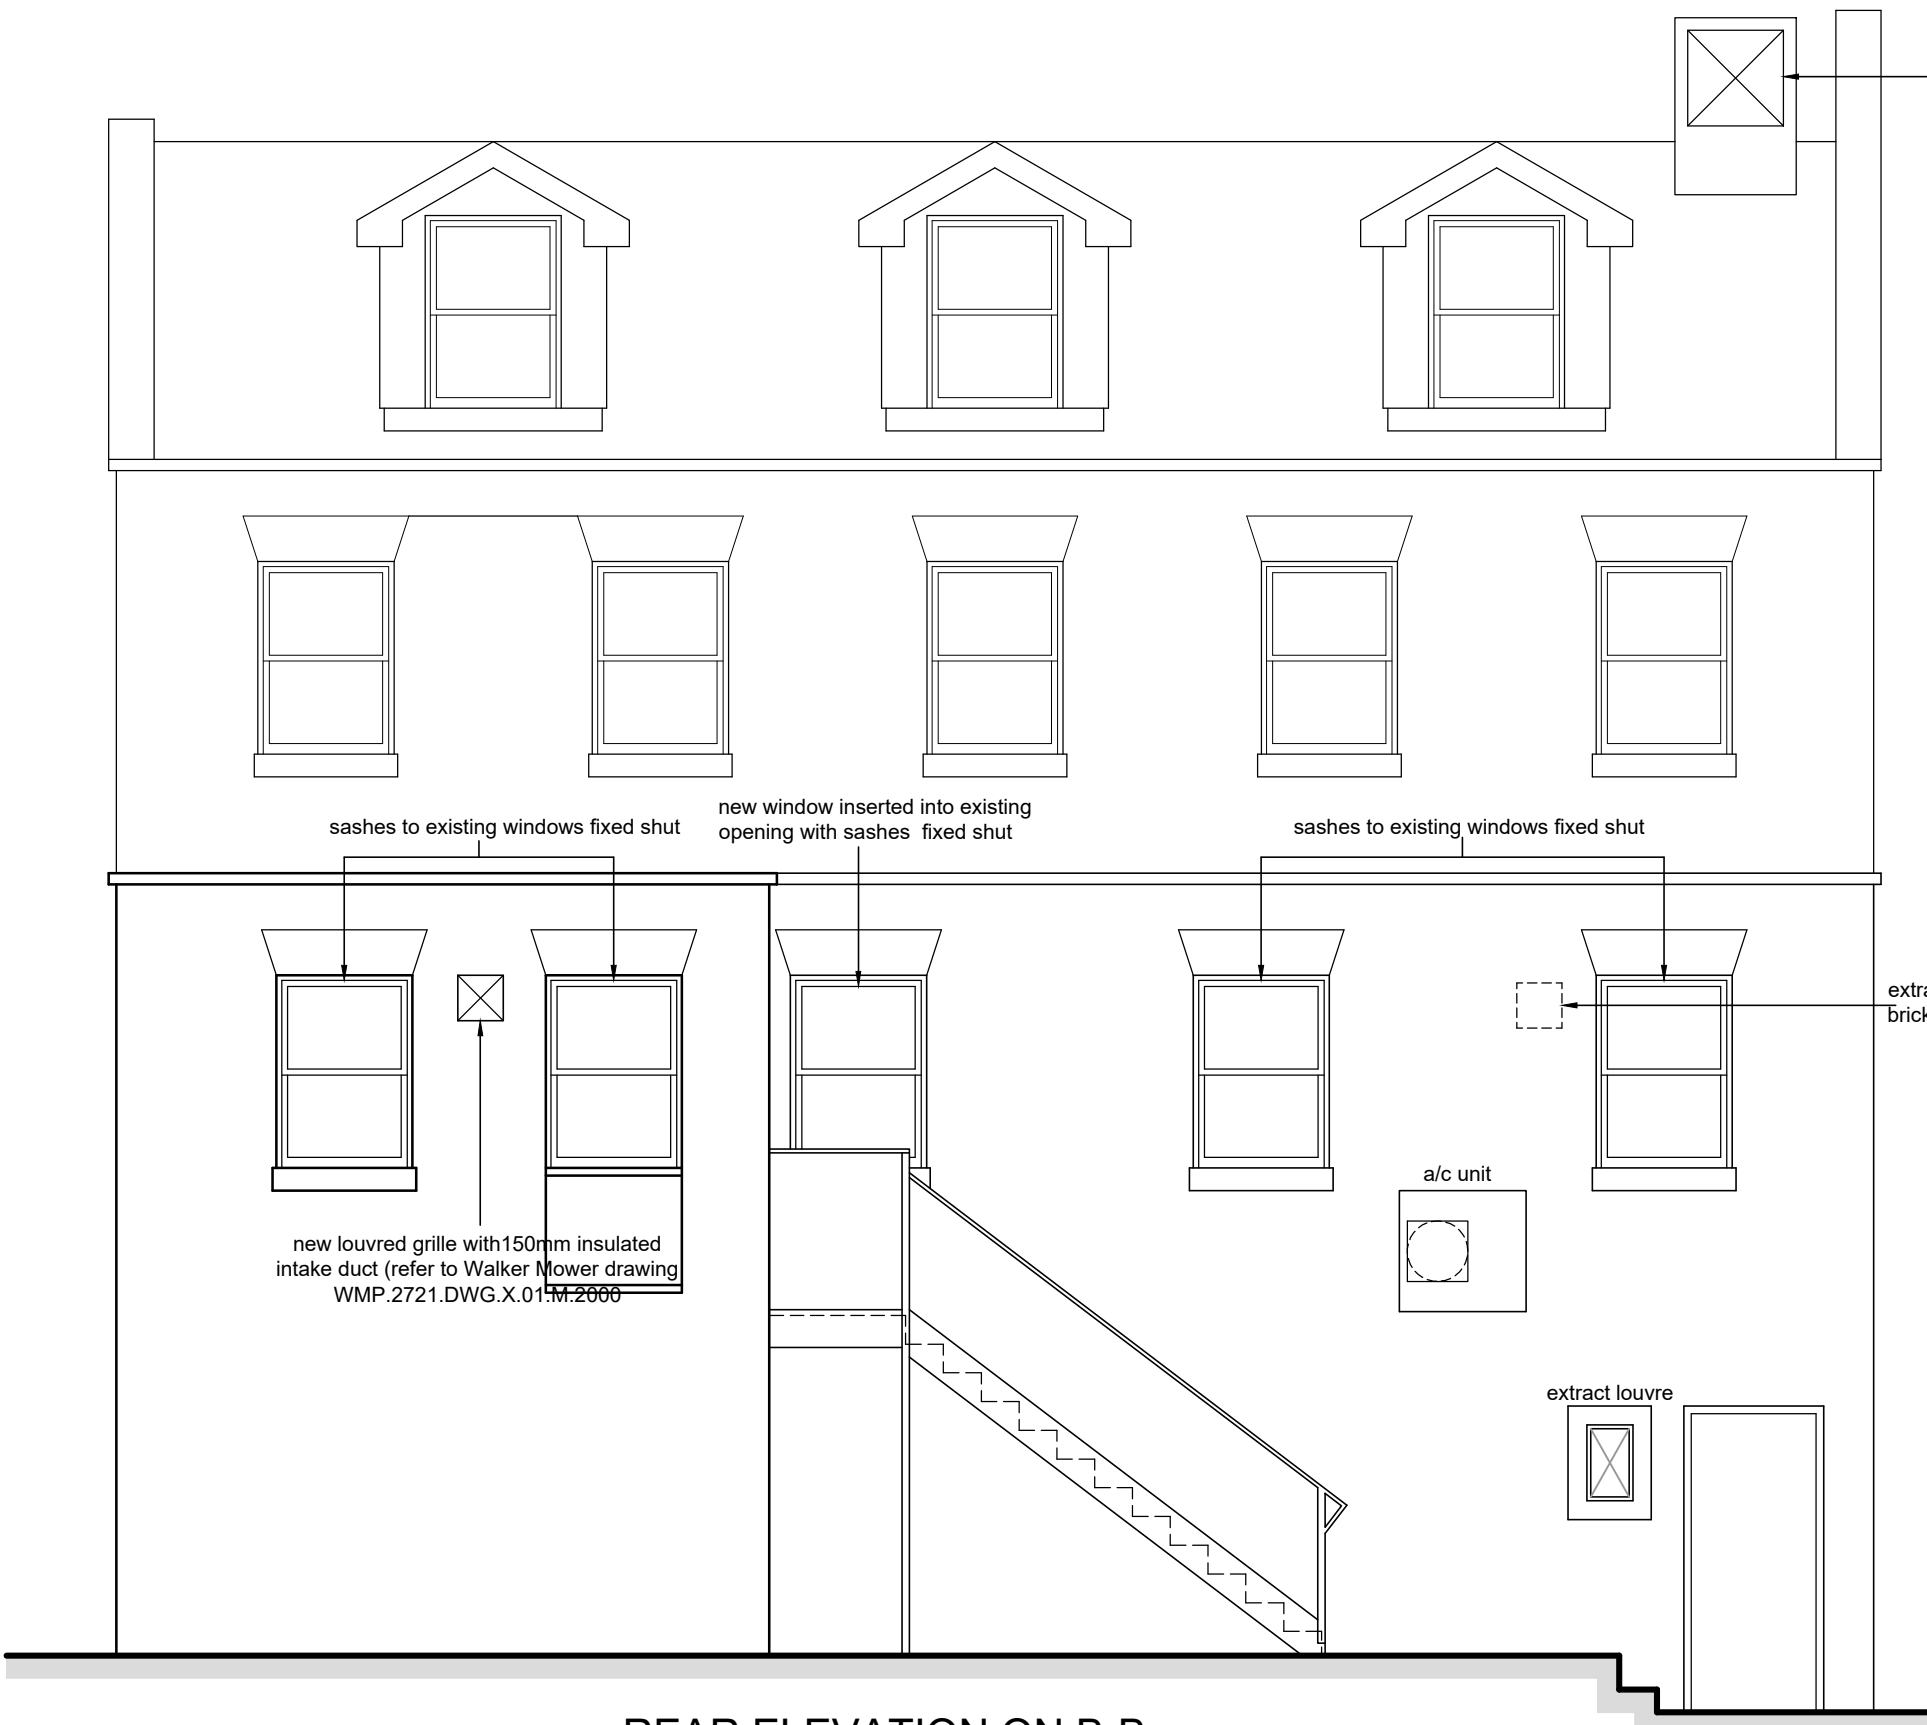

REAR ELEVATION ON B-B
AS PROPOSED
(1:50)

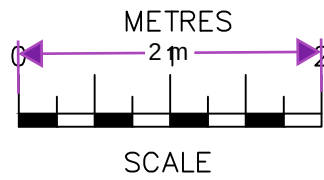

SCALE BAR @ 1:50

03/03/25	C	Front elevation and intake/extract details added
17/07/20	B	Drawing changed to A1 Intake/extract details altered
26/06/19	A	Extract/intake air bricks added
Date	No	Revision
Penfold Project Services		
Epmarket, Wrotham Road, Meopham, Kent, DA13 0JH Telephone: 01474 816690 e-mail: apenfold4448@btinternet.com		
Job Title: 25 & 26 MILTON ROAD GRAVESEND KENT DA12 2RF		
Dwg Title: ELEVATIONS AS EXISTING & AS PROPOSED		
Scale:	1:50 @ A1	
Dwg No.:	04C	
Date:	May 2019	