



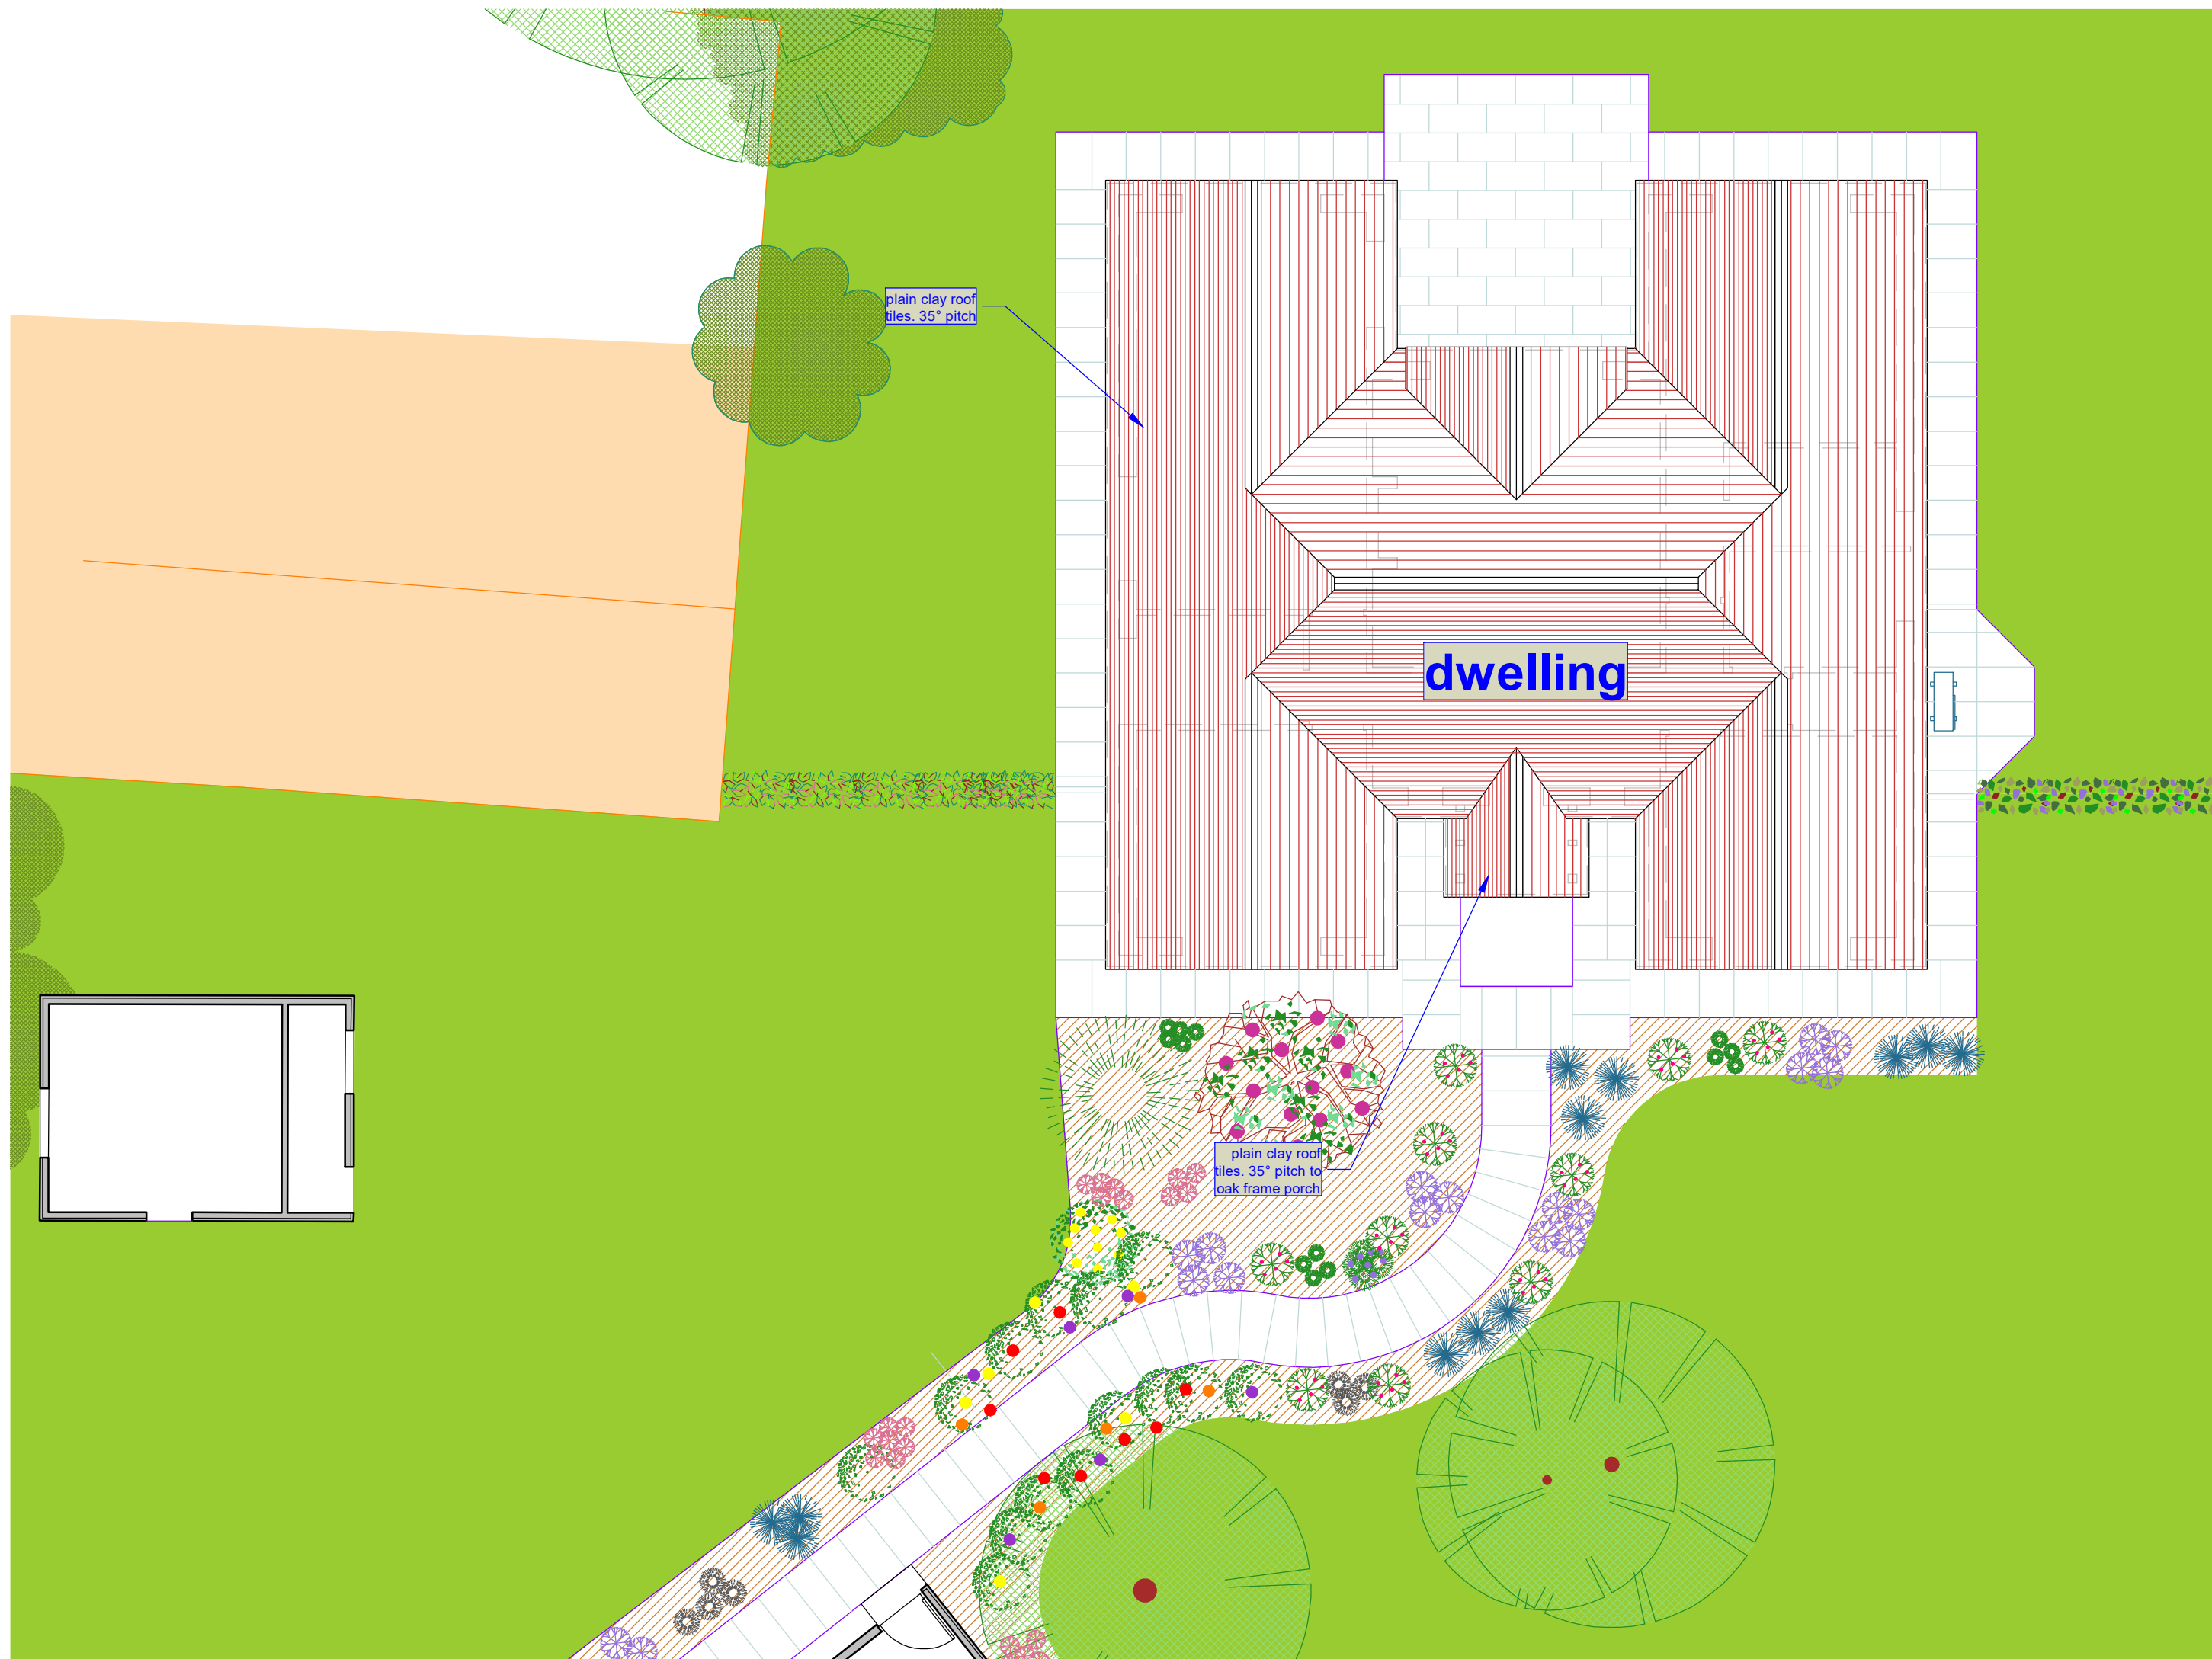

This drawing prints A2 @ 1:100

 

SCHEME / SHEET				Proposed Replacement Dwelling Nutfield Farm, Priestwood Road, Harvel, Meopham, Kent, DA13 0DA: Mr & Mrs Stephen Church Proposed Revised Dwelling Roof Plan			
SCALE		DATE				DRAWING NUMBER	
1:100		August 2023				539/PL34	
		This drawing remains the property of the Architect and may not be reproduced in whole or part without his written permission.				JEREMY S. ISHERWOOD B. Sc. (hons), B. Arch. (Wales), R.I.B.A. Chartered Architect 34 Chalky Bank, Gravesend, Kent, DA11 7NY Telephone / Fax: 01474-533793	