



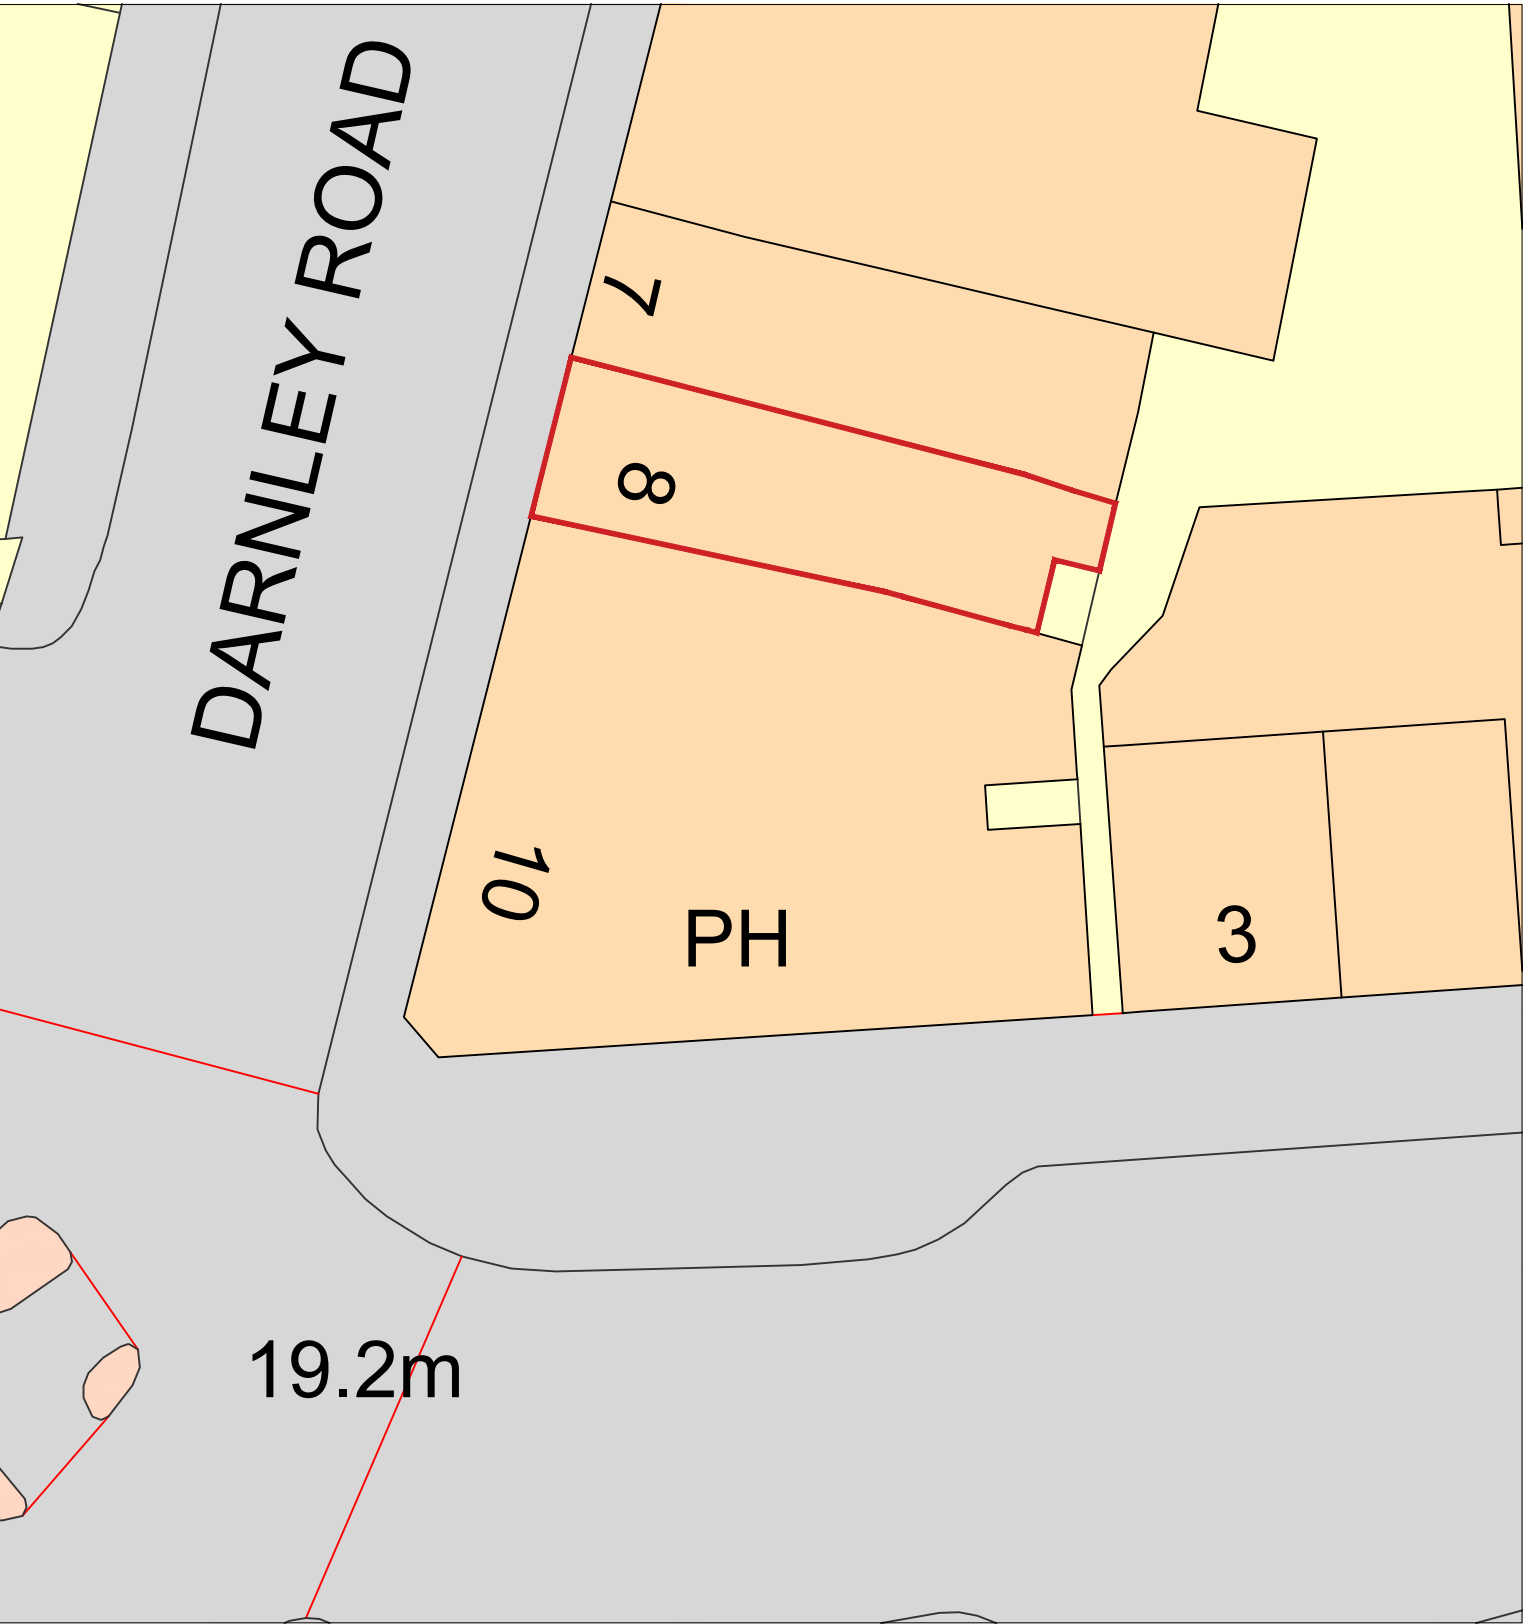


Existing Block Plan

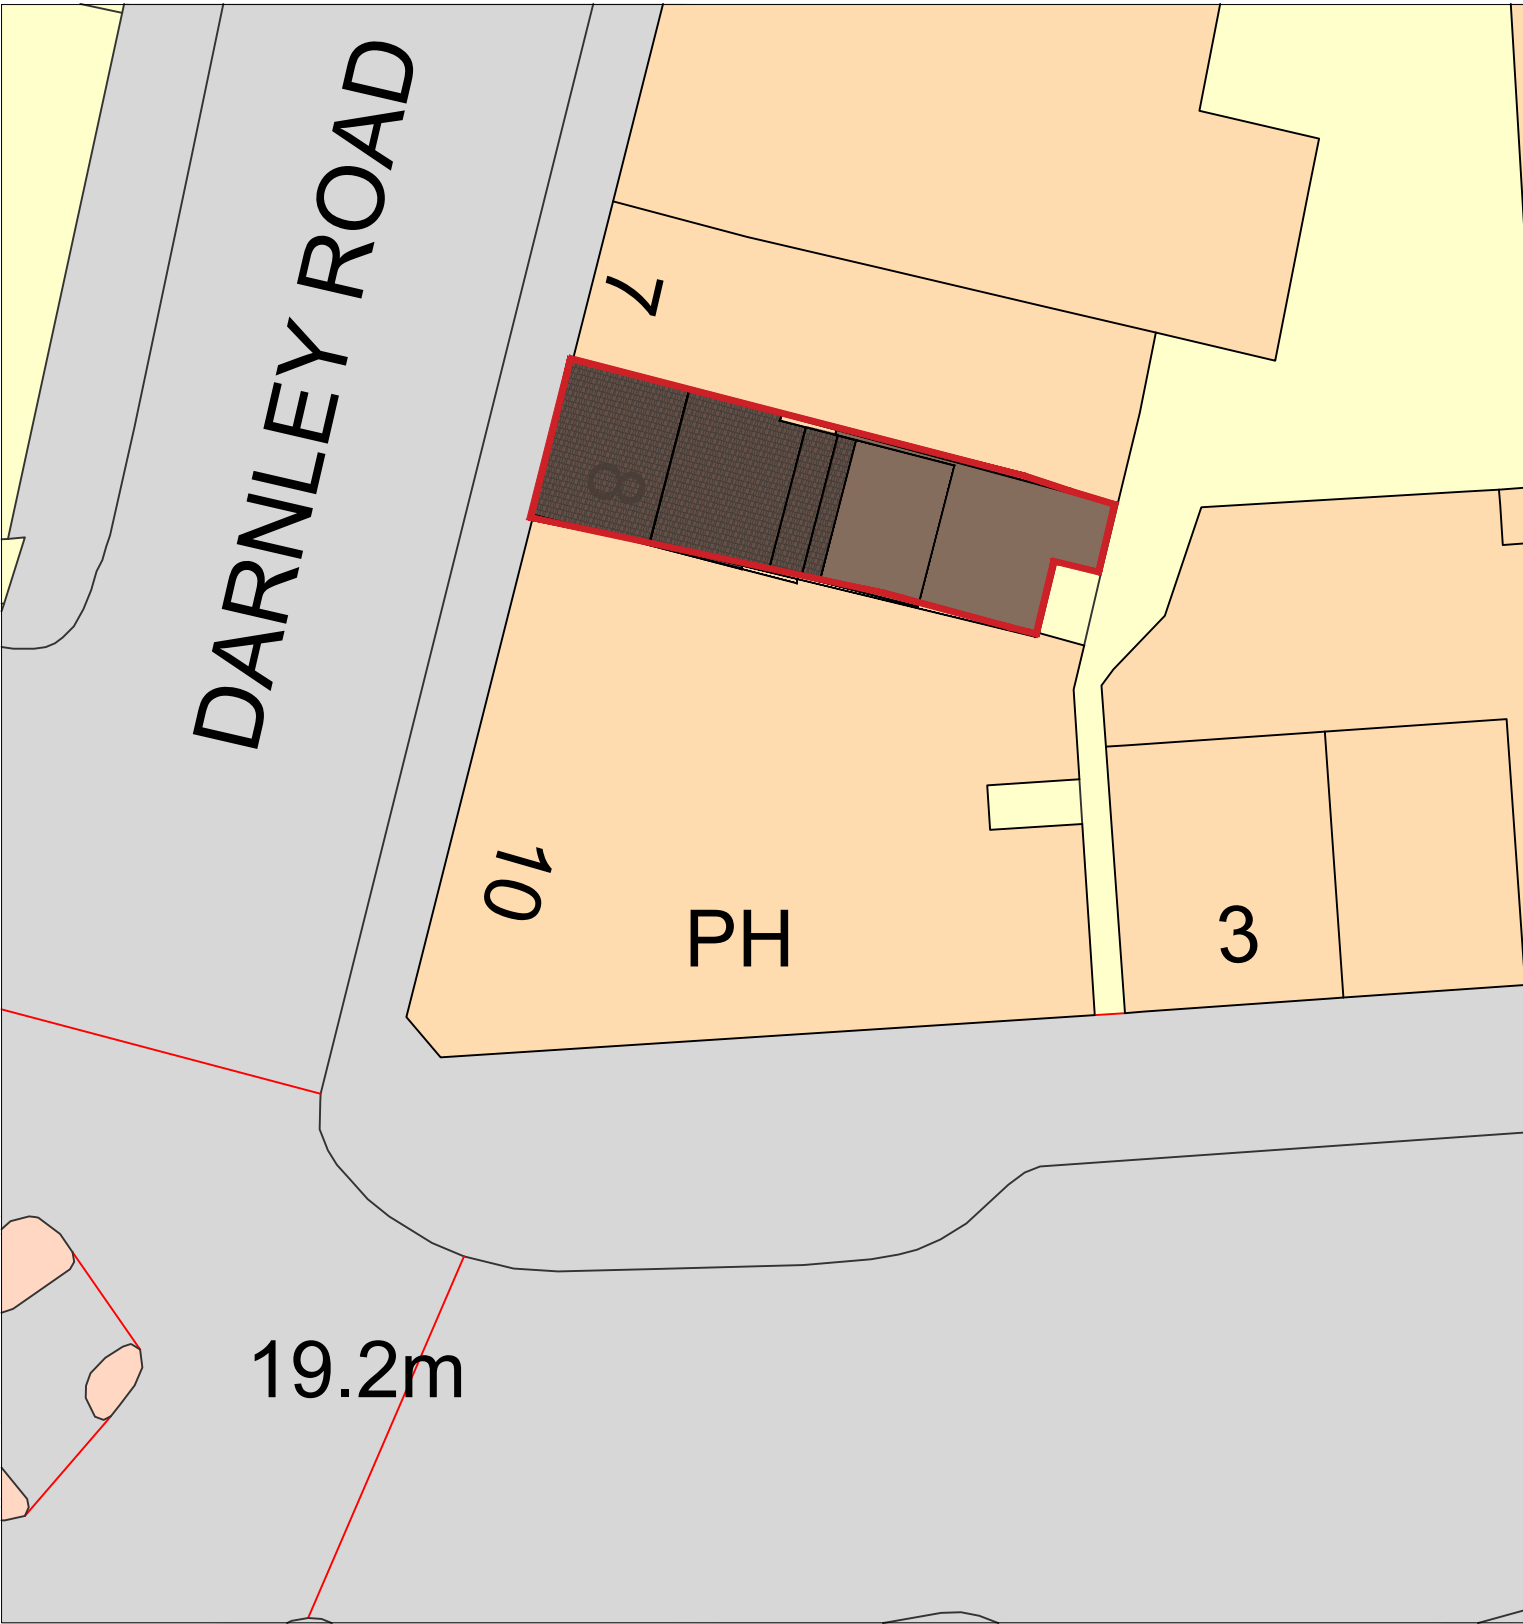

Proposed Block Plan

- Notes:
- Do not scale from this drawing.
 - All dimensions to be verified on site and is in mm.
 - Builder to verify all dimensions, heights and levels prior to commencement of work.
 - All documents shall be checked to ensure that they are compatible by the contractor before construction commences. In the event of apparent ambiguity or contradiction the engineer and/ or architect shall be notified immediately.
 - The contractor in preparing his estimate shall visit the site and acquaint himself with the problems involved .
 - The contrator shall issue all statutory notices to the local Authority during progress and completion of works.

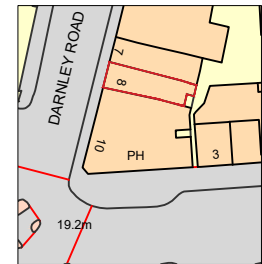

Location Plan

1:1250 0 25 50 75

1:200 0 1 2 3 4 5 6

A	-	-	-/-/-
REV:	DESCRIPTION:	BY:	DATE:

STATUS: PLANNING

Whitehall Place
47 The Terrace,
Gravesend, Kent
DA12 2DL
01474 247 787
info@barronedwards.co.uk
www.barronedwards.co.uk

SITE:	8 Darnley road Gravesend Kent DA11 0RU
TITLE:	Proposed Floor Plans and Elevations --- ---

SCALE AT A2:	DATE:	DRAWN:
1:200/1:1250	18.09.23	HH
PROJECT NO:	DRAWING NO:	REVISION:
230111	001	A