


Notes:


- Do not scale from this drawing.
- All dimensions to be verified on site and is in mm.
- Builder to verify all dimensions, heights and levels prior to commencement of work.
- All documents shall be checked to ensure that they are compatible by the contractor before construction commences. In the event of apparent ambiguity or contradiction the engineer and/ or architect shall be notified immediately.
- The contractor in preparing his estimate shall visit the site and acquaint himself with the problems involved.
- The contractor shall issue all statutory notices to the local Authority during progress and completion of works.




Proposed Floor Plan

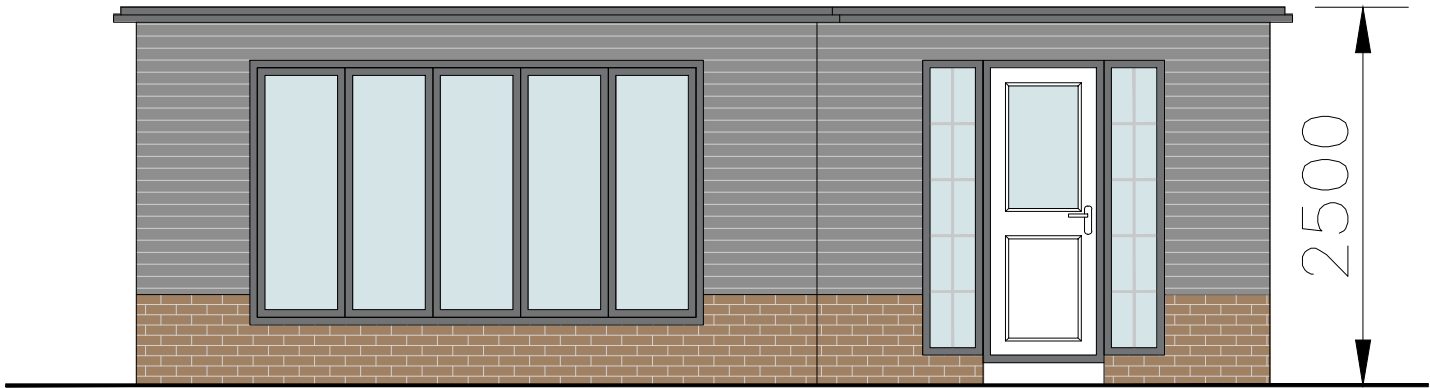


Front Elevation

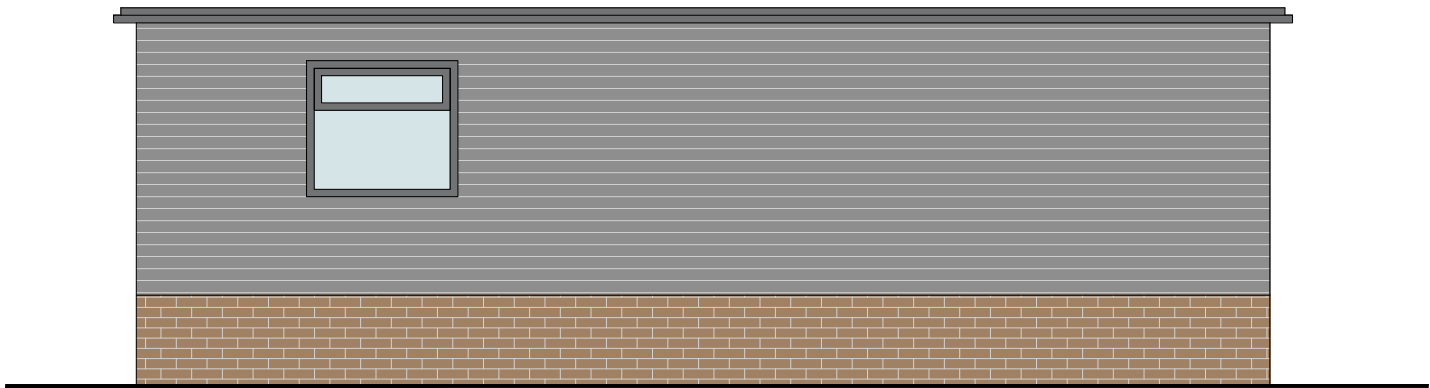

Rear Elevation

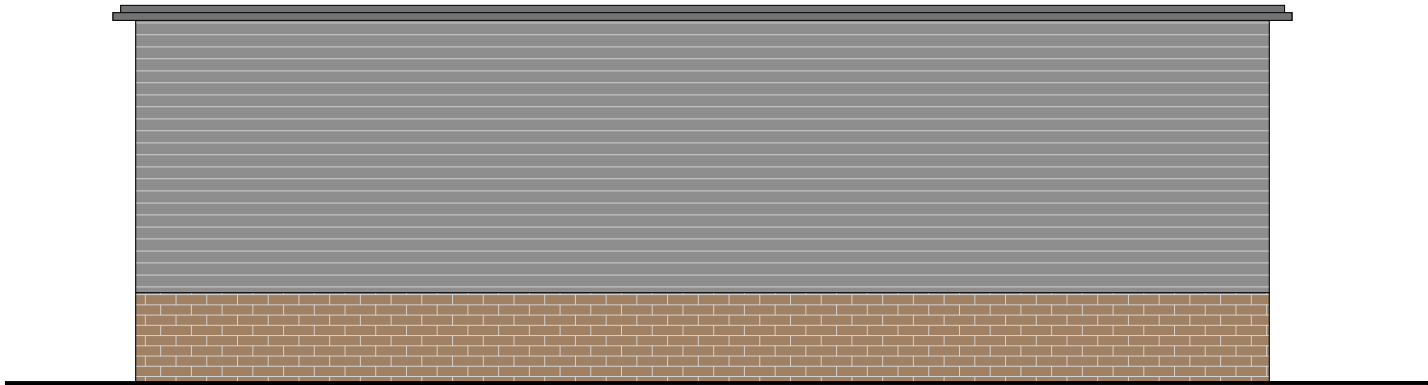

Side Elevation

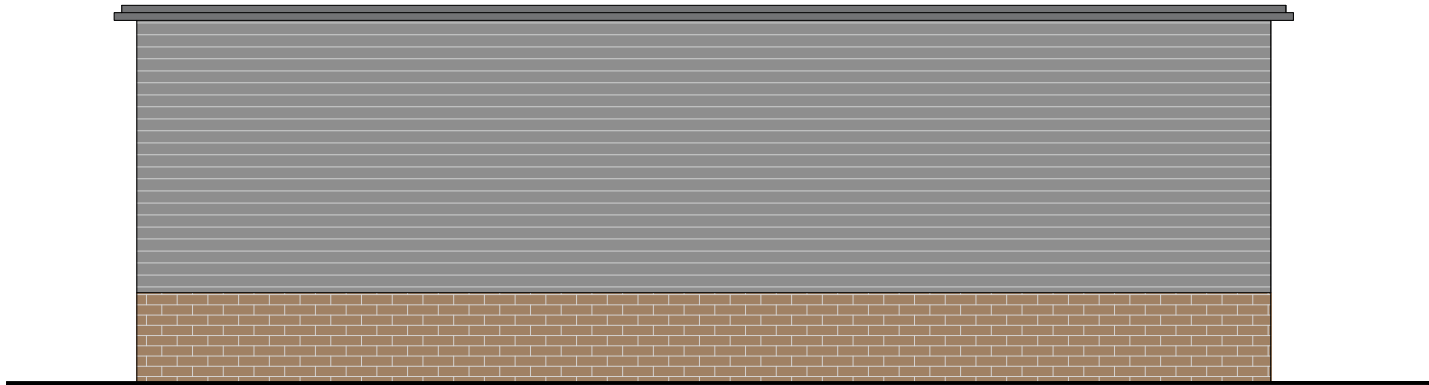

Side Elevation

A	-	-	-/-/-
REV:	DESCRIPTION:	BY:	DATE:

STATUS: PLANNING

Whitehall Place
47 The Terrace,
Gravesend, Kent
DA12 2DL
01474 247 787
info@barronedwards.co.uk
www.barronedwards.co.uk

SITE:	10 Lanes Avenue Northfleet Gravesend DA11 7HR
TITLE:	Proposed Floor Plans and elevations

SCALE AT A2: 1:50	DATE: 18/09/23	DRAWN: HH
PROJECT NO: 230323	DRAWING NO: 002	REVISION: A

1:50

