


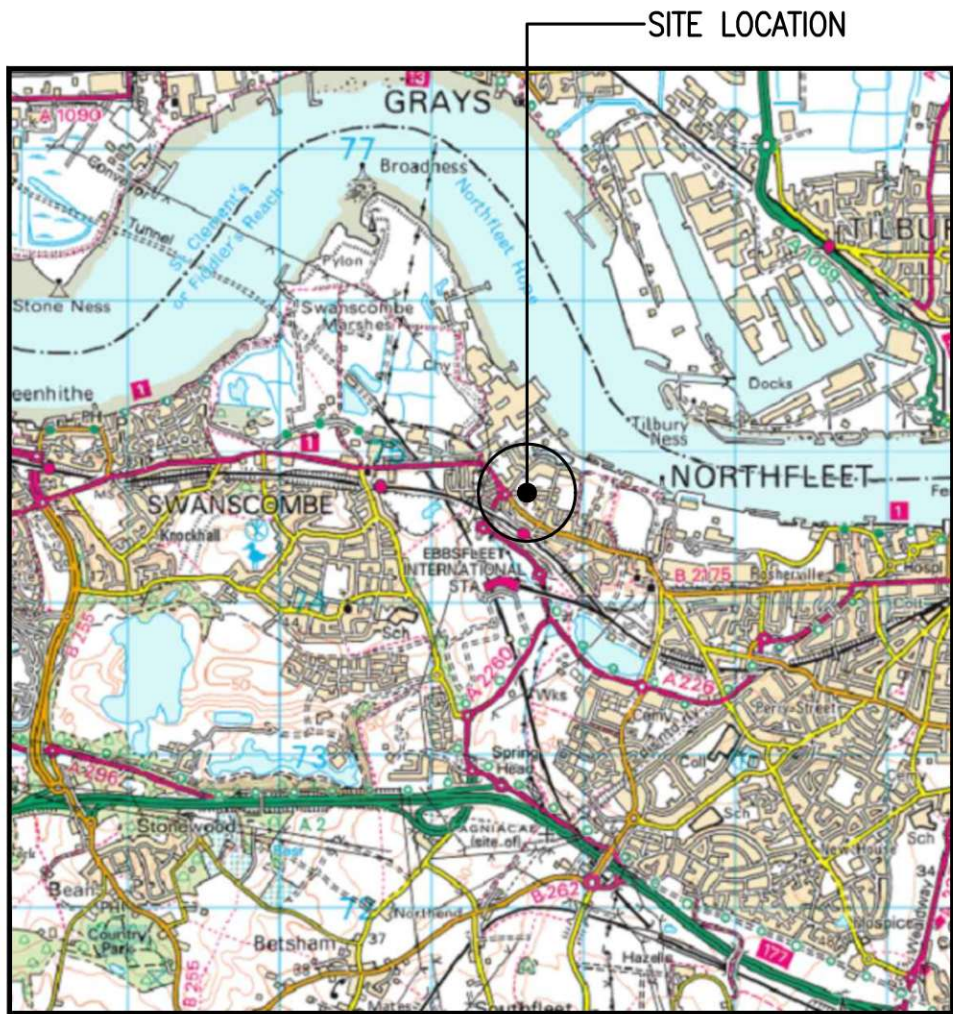


0 1km 2km
Scale

SITE LOCATION
(Scale 1:50000)

Ordnance Survey map extract
based upon Landranger map series
with the permission of the controller of
Her Majesty's Stationery Office
Licence No. 0100023487
Crown copyright.




SITE PHOTOGRAPH

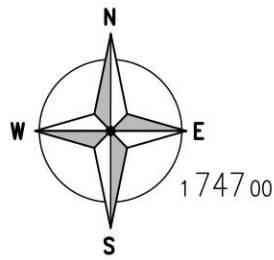

1747 00

1746 00

5616 00

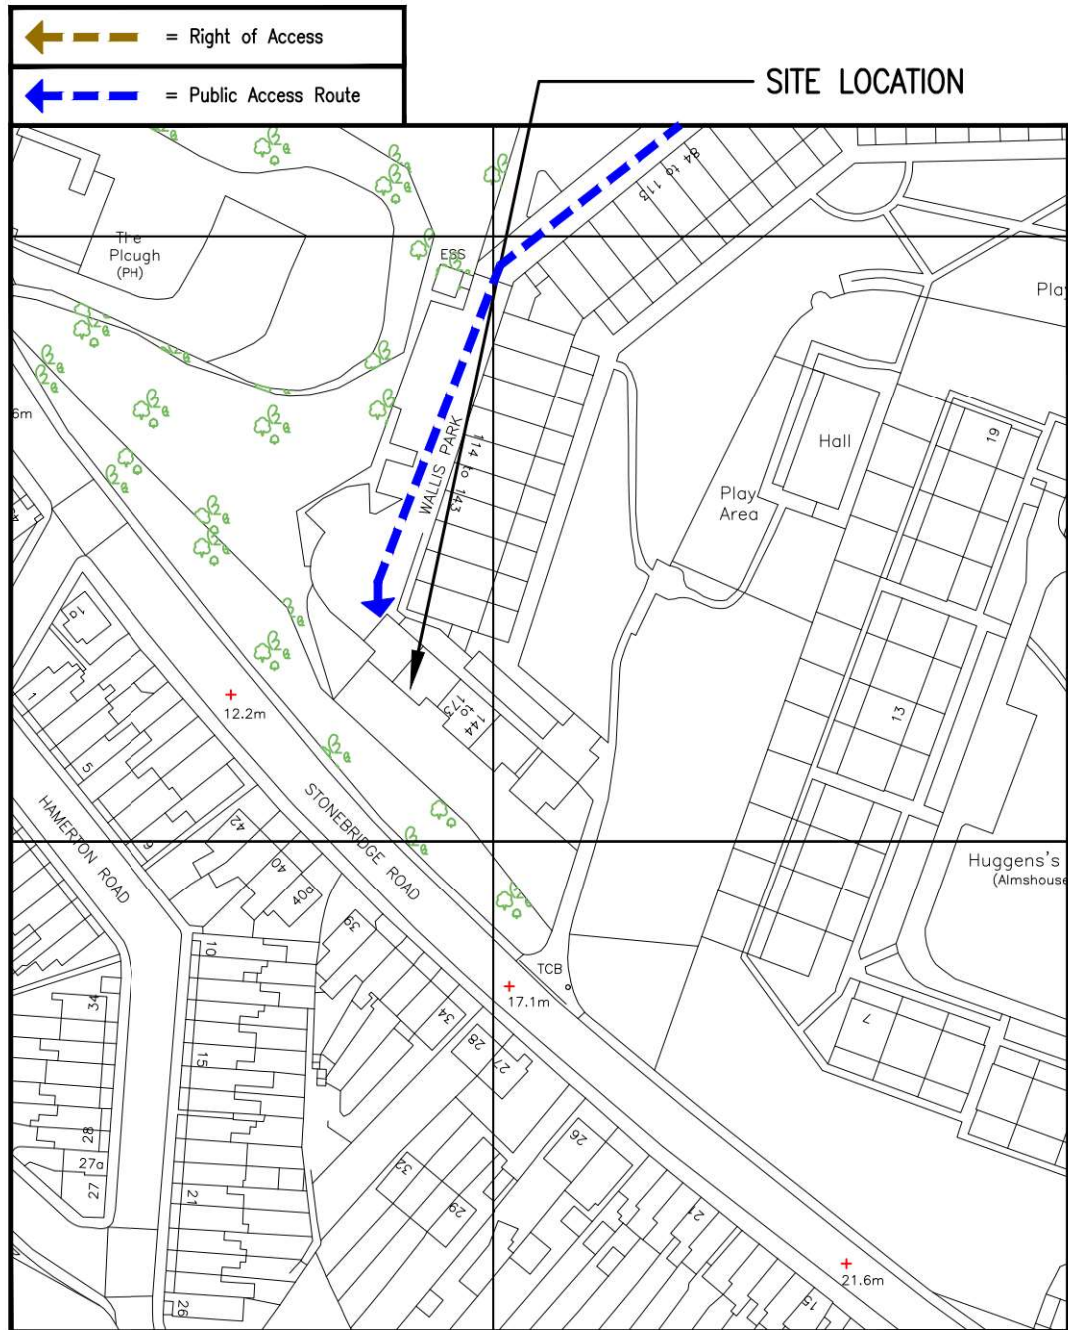

DETAILED SITE LOCATION
(Scale 1:1250)

Based upon Ordnance Survey map extract
with the permission of the Controller of
Her Majesty's Stationery Office.
Crown copyright.
Licence No. 100020449

ALL DIMENSIONS ARE IN mm UNLESS NOTED OTHERWISE

NGR: E: 561600 N:174619

NOTES:

REV	MODIFICATION	BY	CH	DATE
B	Bearings, Techs & ICNIRP Note Revised	PL	SB	02.08.21
A	Issued for Approval	IMC	SB	02.05.21



CORNERSTONE - LONDON

Cell Name	Opt.
WALLIS PARK	—

Cell ID No		
CORNERSTONE	TEF	VF
30006800	84748	N/A

Site Address / Contact Details		
BLOCK E – WALLIS PARK OFF COLLEGE ROAD GRAVESHAM KENT DA11 9DW		

Drawing Title:				
SITE LOCATION MAPS				
Purpose of Issue:				Dwg Rev:
PLANNING				
Drawing Number:				
100				B
Surveyed By:		Original Sheet Size:		Pack Issue:
GREENLIGHT		A3		
Drawn:	Date:	Checked:	Date:	
IMC	02.05.21	SB	02.05.21	B



EXISTING SITE PLAN
1:125



ALL DIMENSIONS ARE IN mm UNLESS NOTED OTHERWISE

NGR: E: 561600 N:174619


NOTES:

REV	Issued for Approval	IMC	SB	02.05.21
	MODIFICATION	BY	CH	DATE

ICSGROUP

O₂
CORNERSTONE - LONDON

Cell Name			Opt.
WALLIS PARK			-
Cell ID No			
CORNERSTONE	TEF	VF	
30006800	84748	N/A	
Site Address / Contact Details			
BLOCK E – WALLIS PARK OFF COLLEGE ROAD GRAVESHAM KENT DA11 9DW			
Drawing Title: EXISTING SITE PLAN			
Purpose of Issue: PLANNING			Dwg Rev:
Drawing Number: 200			A
Surveyed By: GREENLIGHT		Original Sheet Size: A3	Pack Issue:
Drawn: IMC	Date: 02.05.21	Checked: SB	Date: 02.05.21 B

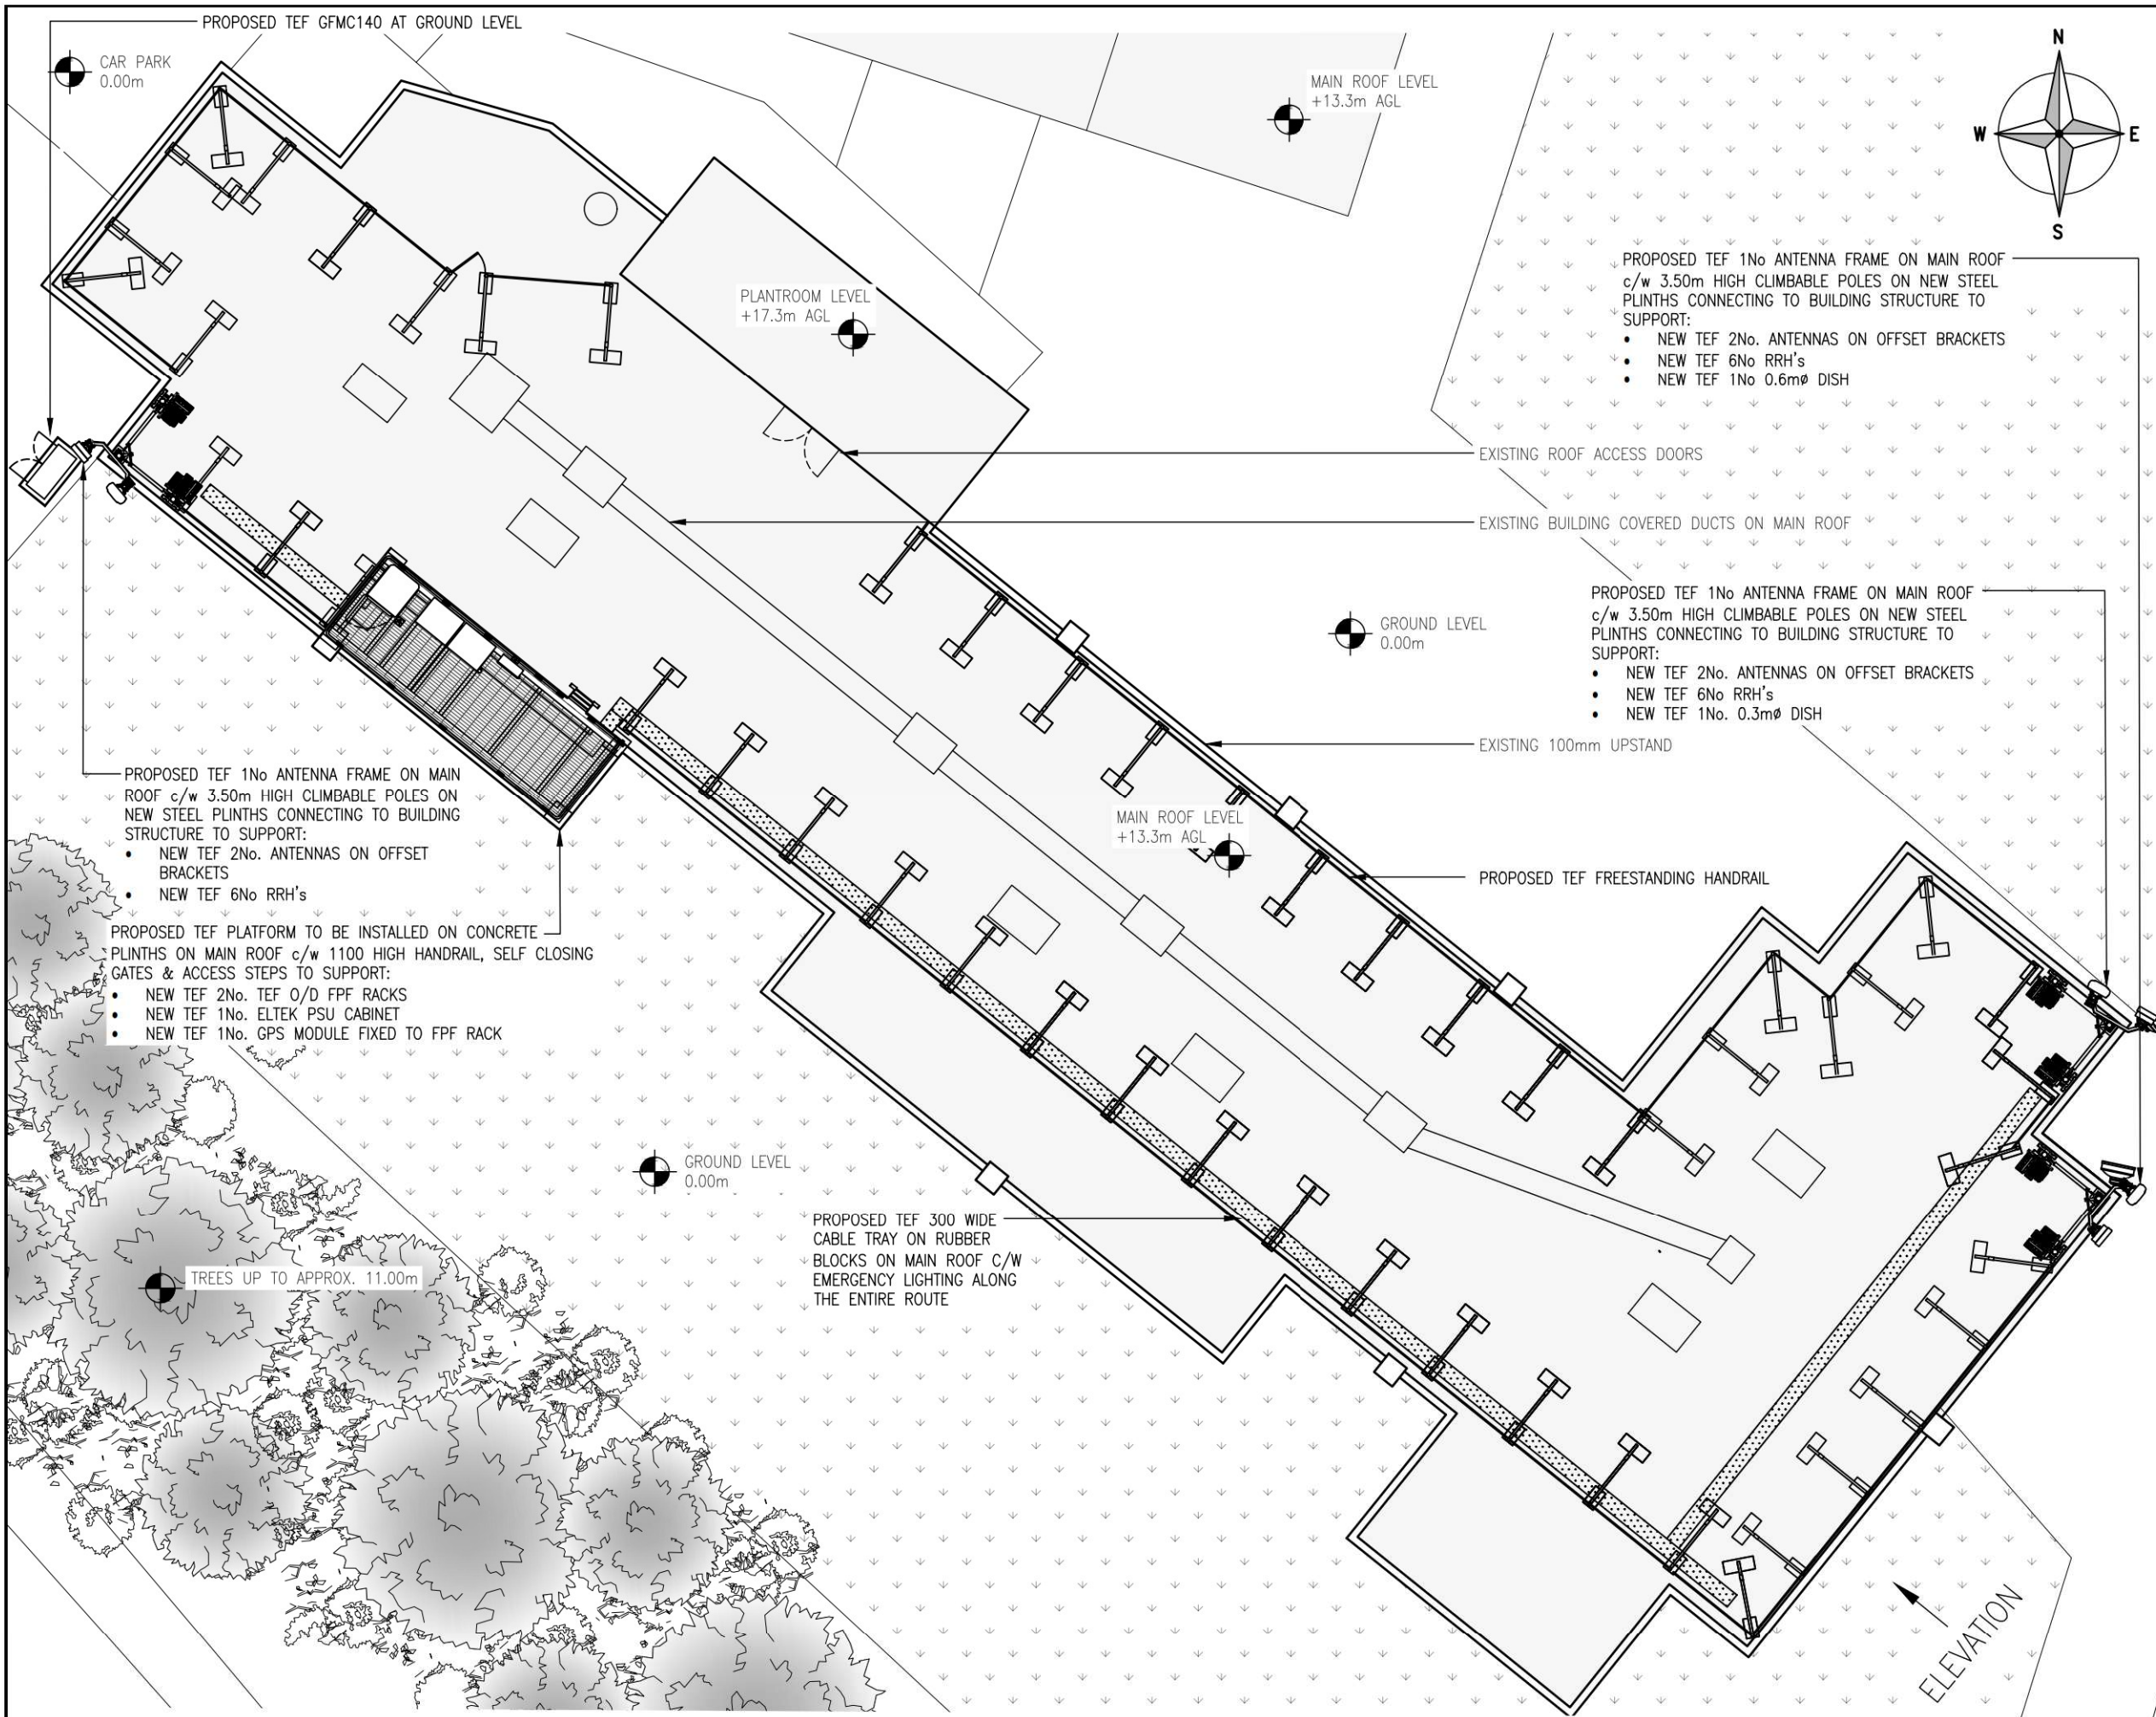

ALL DIMENSIONS ARE IN mm UNLESS NOTED OTHERWISE

NGR: E: 561600 N:174619

NOTES:

REV	MODIFICATION	BY	CH	DATE
B	Bearings, Techs & ICNIRP Note Revised	PL	SB	02.08.21
A	Issued for Approval	IMC	SB	02.05.21

ICSGROUP

O₂

CORNERSTONE - LONDON

Cell Name	Opt.
WALLIS PARK	-

Cell ID No
CORNERSTONE TEF VF
30006800 84748 N/A

Site Address / Contact Details
BLOCK E – WALLIS PARK OFF COLLEGE ROAD GRAVESHAM KENT DA11 9DW

Drawing Title: PROPOSED SITE PLAN


Purpose of Issue:	Dwg Rev:
PLANNING	B

Drawing Number:	201
Surveyed By: GREENLIGHT	Original Sheet Size: A3
Drawn: IMC	Date: 02.05.21
Checked: SB	Date: 02.05.21
Pack Issue:	B

The drawings comply with TEF Standard ICNIRP guidelines.
Designed in accordance with Cornerstone document: SDN0013 1.0 (In lieu of SDN0008 5.0)

PROPOSED SITE PLAN
1:125



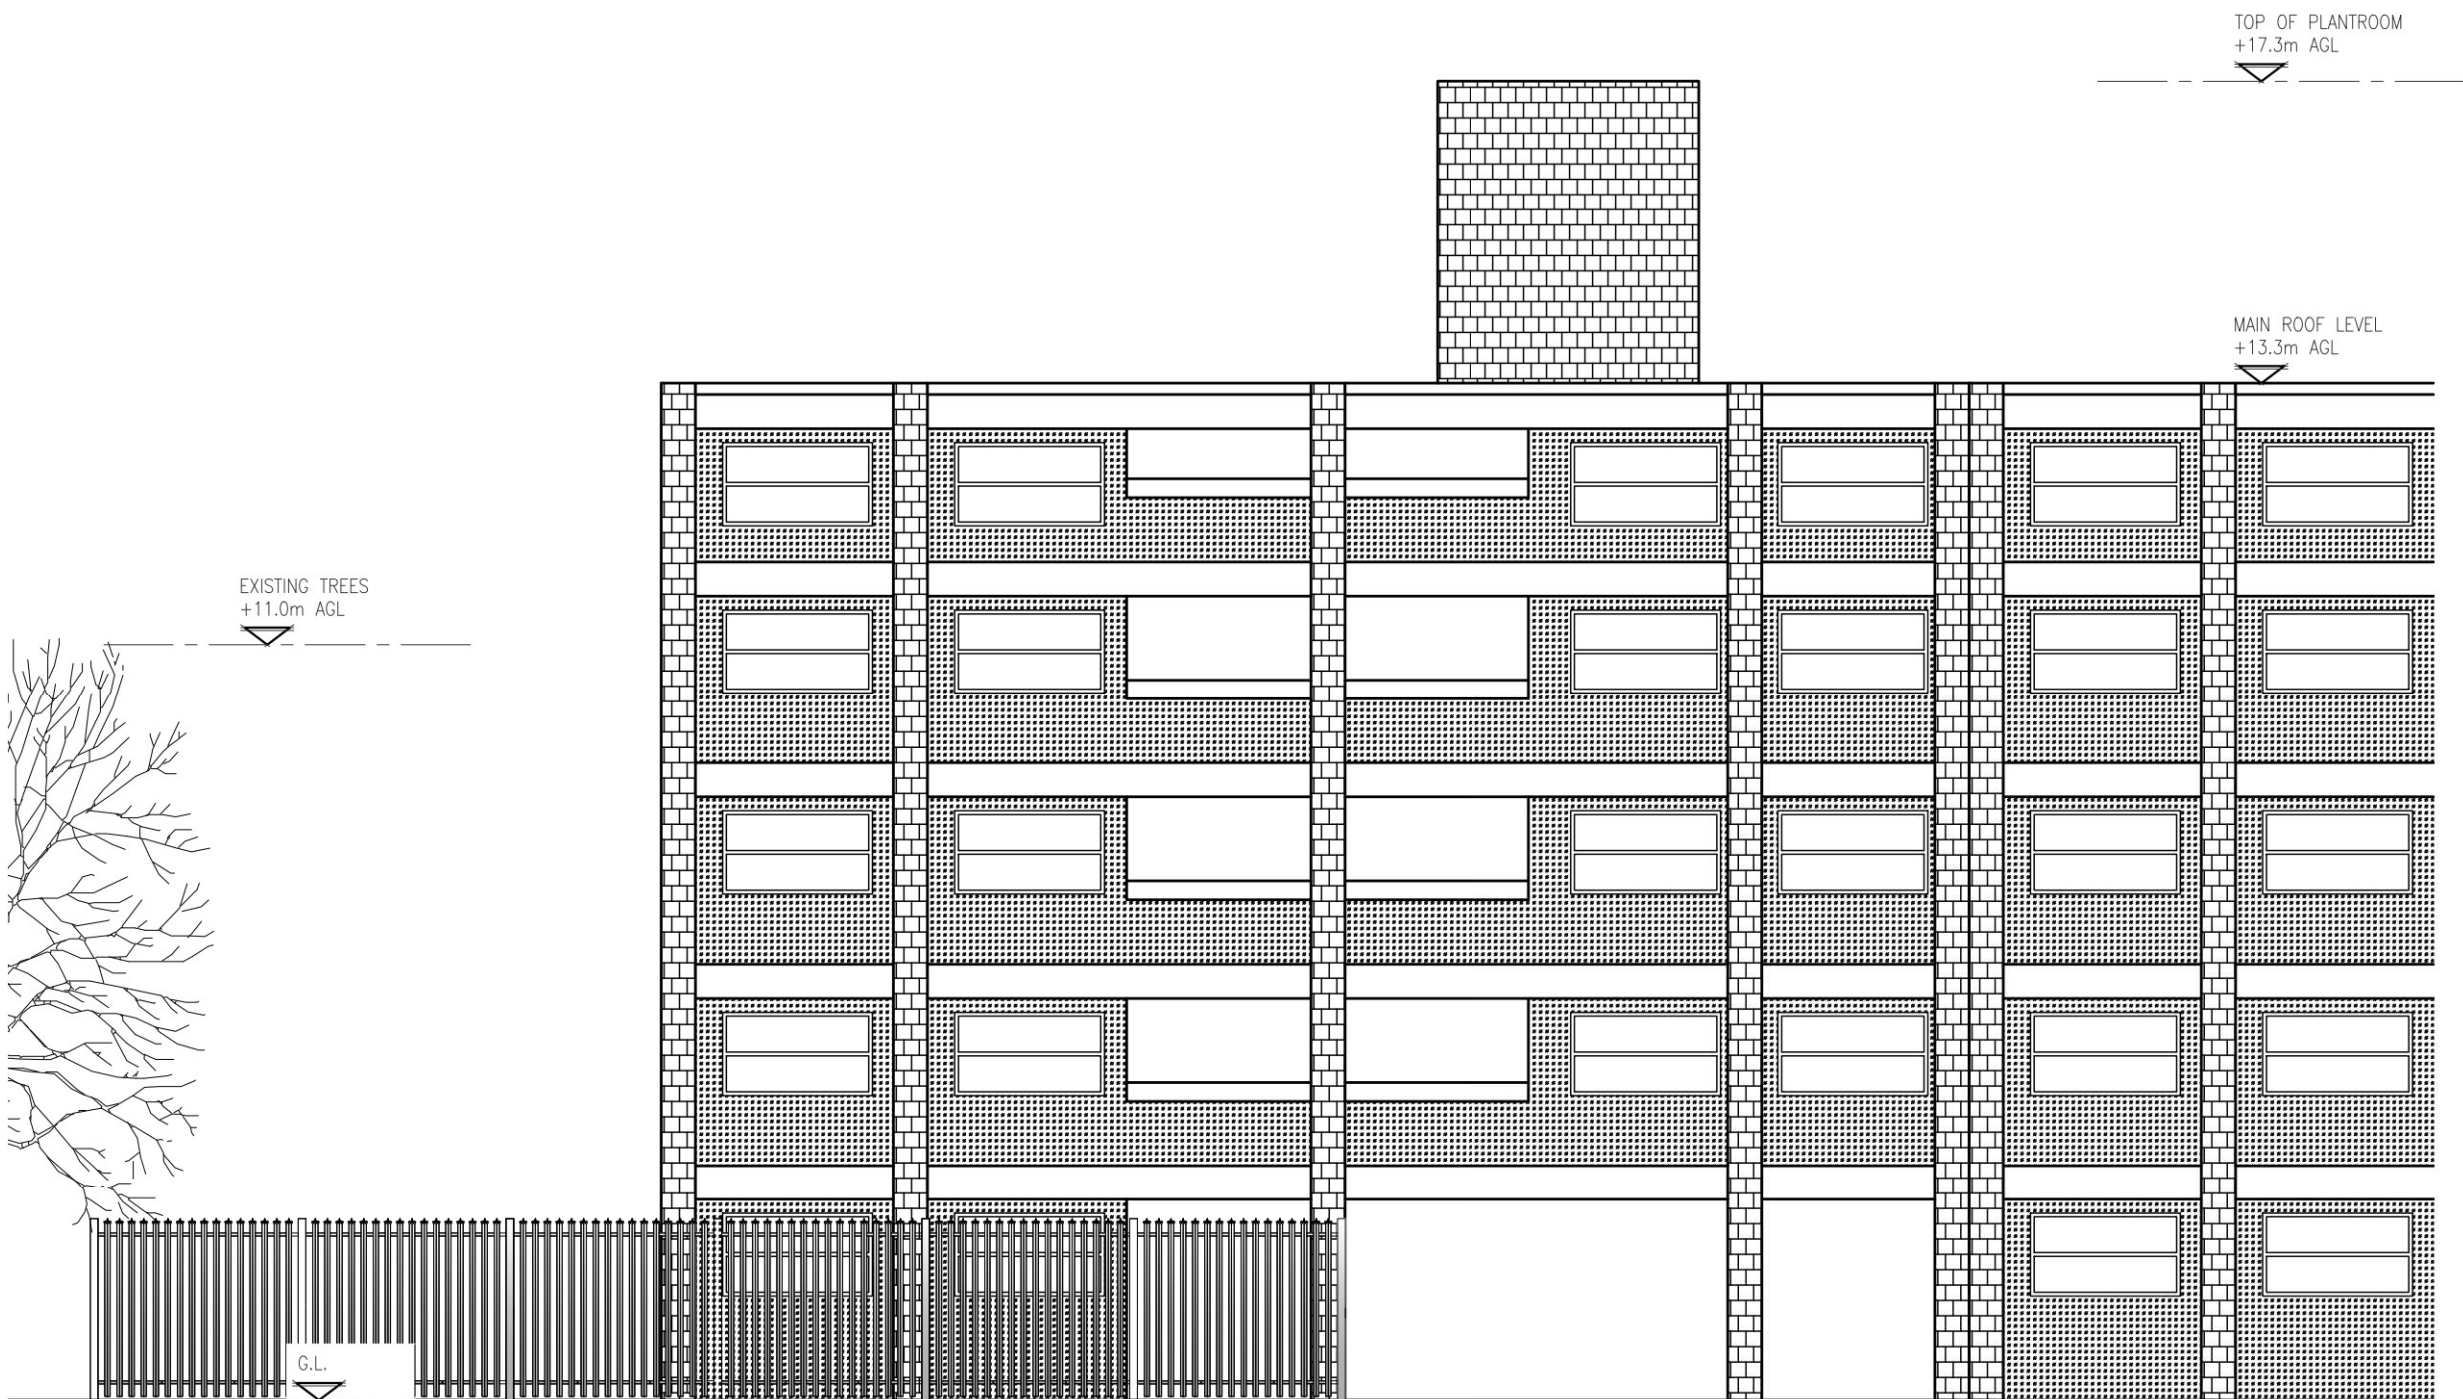

EXISTING ELEVATION
1:100

ALL DIMENSIONS ARE IN mm UNLESS NOTED OTHERWISE

NGR: E: 561600 N:174619

NOTES:

A	Issued for Approval	IMC	SB	02.05.21
REV	MODIFICATION	BY	CH	DATE



Cell Name	Opt.
WALLIS PARK	—

Cell ID No		
CORNERSTONE	TEF	VF
30006800	84748	N/A

Site Address / Contact Details		
BLOCK E – WALLIS PARK OFF COLLEGE ROAD GRAVESHAM KENT DA11 9DW		

Drawing Title: EXISTING SITE ELEVATION				
Purpose of Issue: PLANNING				Dwg Rev:
Drawing Number: 300				A
Surveyed By: GREENLIGHT		Original Sheet Size: A3		Pack Issue:
Drawn: IMC	Date: 02.05.21	Checked: SB	Date: 02.05.21	B

PROPOSED TEF PLATFORM TO BE INSTALLED ON CONCRETE PLINTHS ON MAIN ROOF c/w 1100 HIGH HANDRAIL, SELF CLOSING GATES & ACCESS STEPS TO SUPPORT:

- NEW TEF 2No. TEF O/D FPF RACKS
- NEW TEF 1No. ELTEK PSU CABINET
- NEW TEF 1No. GPS MODULE FIXED TO FPF RACK

PROPOSED TEF 1No ANTENNA FRAME ON MAIN ROOF c/w 3.50m HIGH CLIMBABLE POLES ON NEW STEEL PLINTHS CONNECTING TO BUILDING STRUCTURE TO SUPPORT:

- NEW TEF 2No. ANTENNAS ON OFFSET BRACKETS
- NEW TEF 6No RRH's

PROPOSED TEF 1No ANTENNA FRAME ON MAIN ROOF c/w 3.50m HIGH CLIMBABLE POLES ON NEW STEEL PLINTHS CONNECTING TO BUILDING STRUCTURE TO SUPPORT:

- NEW TEF 2No. ANTENNAS ON OFFSET BRACKETS
- NEW TEF 6No RRH's
- NEW TEF 1No. 0.3mØ DISH

PROPOSED TEF 1No ANTENNA FRAME ON MAIN ROOF c/w 3.50m HIGH CLIMBABLE POLES ON NEW STEEL PLINTHS CONNECTING TO BUILDING STRUCTURE TO SUPPORT:

- NEW TEF 2No. ANTENNAS ON OFFSET BRACKETS
- NEW TEF 6No RRH's
- NEW TEF 1No 0.6mØ DISH

TOP PROPOSED ANTENNAS
+16.8m AGL

C/L OF DISHES
+15.5m AGL

TOP OF PLANTROOM
+17.3m AGL

U/S PROPOSED ANTENNAS
+16.05m AGL

U/S PROPOSED ANTENNAS
+14.6m AGL


MAIN ROOF LEVEL
+13.3m AGL

EXISTING TREES
+11.0m AGL

G.L.

PROPOSED ELEVATION

1:100

 

The drawings comply with TEF Standard ICNIRP guidelines.
Designed in accordance with Cornerstone document: SDN0013 1.0 (In lieu of SDN0008 5.0)

ALL DIMENSIONS ARE IN mm UNLESS NOTED OTHERWISE

NGR: E: 561600 N:174619

NOTES:

B	Bearings, Techs & ICNIRP Note Revised	PL	SB	02.08.21
A	Issued for Approval	IMC	SB	02.05.21
REV	MODIFICATION	BY	CH	DATE



CORNERSTONE - LONDON

Cell Name			Opt.
WALLIS PARK			—
Cell ID No			
CORNERSTONE	TEF	VF	
30006800	84748	N/A	

Site Address / Contact Details

BLOCK E – WALLIS PARK
OFF COLLEGE ROAD
GRAVESHAM
KENT
DA11 9DW

Drawing Title:			
PROPOSED SITE ELEVATION			
Purpose of issue:			Dwg Rev:
PLANNING			B
Drawing Number:			Pack Issue:
301			B
Surveyed By:		Original Sheet Size:	
GREENLIGHT		A3	
Drawn:	Date:	Checked:	Date:
IMC	02.05.21	SB	02.05.21