



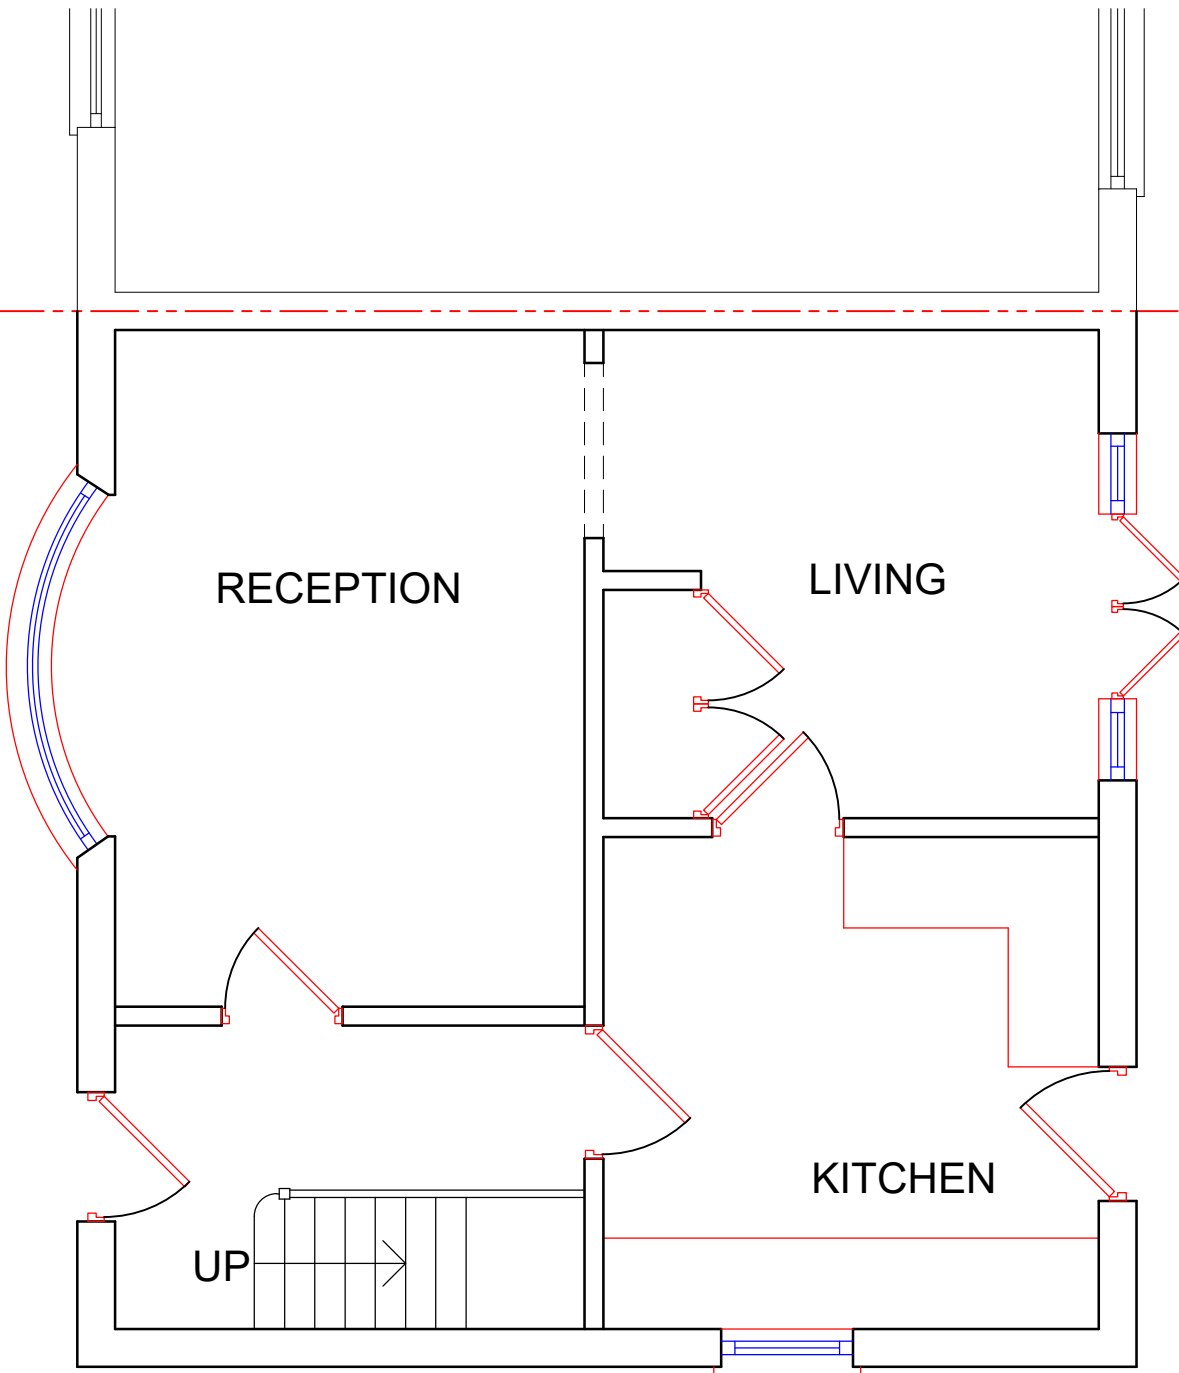

TO BE
DEMOLISHED

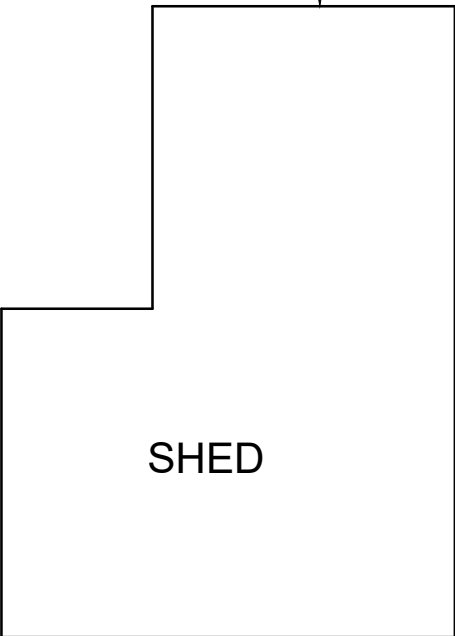

SHED

EXISTING GROUND FLOOR PLAN



REFERENCE DRAWINGS		KEY PLAN	COPYRIGHT THE CONTENTS OF THIS DRAWING MAY NOT BE REPRODUCED IN WHOLE OR IN PART WITHOUT EXPRESS WRITTEN CONSENT OF TOWN & COUNTY VALUERS & SURVEYORS LIMITED	NOTES PLEASE NOTE THAT BEFORE BUILDING WORKS COMMENCES IT THE RESPONSIBILITY OF THE BUILDER OR OWNER TO SERVE PARTY IS WALL NOTICES TO ALL NEIGHBOURS						 A DESIGN STUDIO LTD. ARCHITECTURAL CONSULTANT,CIVIL ENGINEERS,STRUCTURAL ENGINEERS 952 Eastern Avenue, Ilford, Essex, IG2 7JD Tel:020 3651 7861/07886623744 Email:adesignstudio99@gmail.com	DRAWN RA	CLIENT/PROJECT 34 HARTSHILL ROAD NORTHFLEET GRAVESEND DA11 7DY	DRAWING No. A01			
														CHECKED SB	TITLE EXISTING PLANS	SCALE: 1:50
														PROJECT NO. 7263		DATE: April 2023
					No	DATE	REVISION		BY	CHK						