

Copyright in the design and this drawing is the property of RESI.

Reproduction in whole or in part is forbidden without written sanction of RESI.

All dimensions to be cross-checked on site prior to completing a Planning, structural engineering, the party wall process and construction.

Print to scale (as actual size)

NOTES

GENERAL KEYS

Existing floor / ceiling levels

Boundary line

Existing walls

REV	DESCRIPTION	DRN	CHK
PP4	PLANNING DRAWINGS	MW 13.07.2022	FD 13.07.2022



Job Title
Loft conversion at
42a Hollybush Road, DA12 5QQ

Drawing Status
Planning Drawings

Client
Mohamed Elkhoul


Drawing Title
Existing Elevations

Scale 1/50 @ A2, 1/100 @ A4	Drawn MW
Date July 22	Checked FD

Drawing No.
22-0650 - 10



Existing Front Elevation

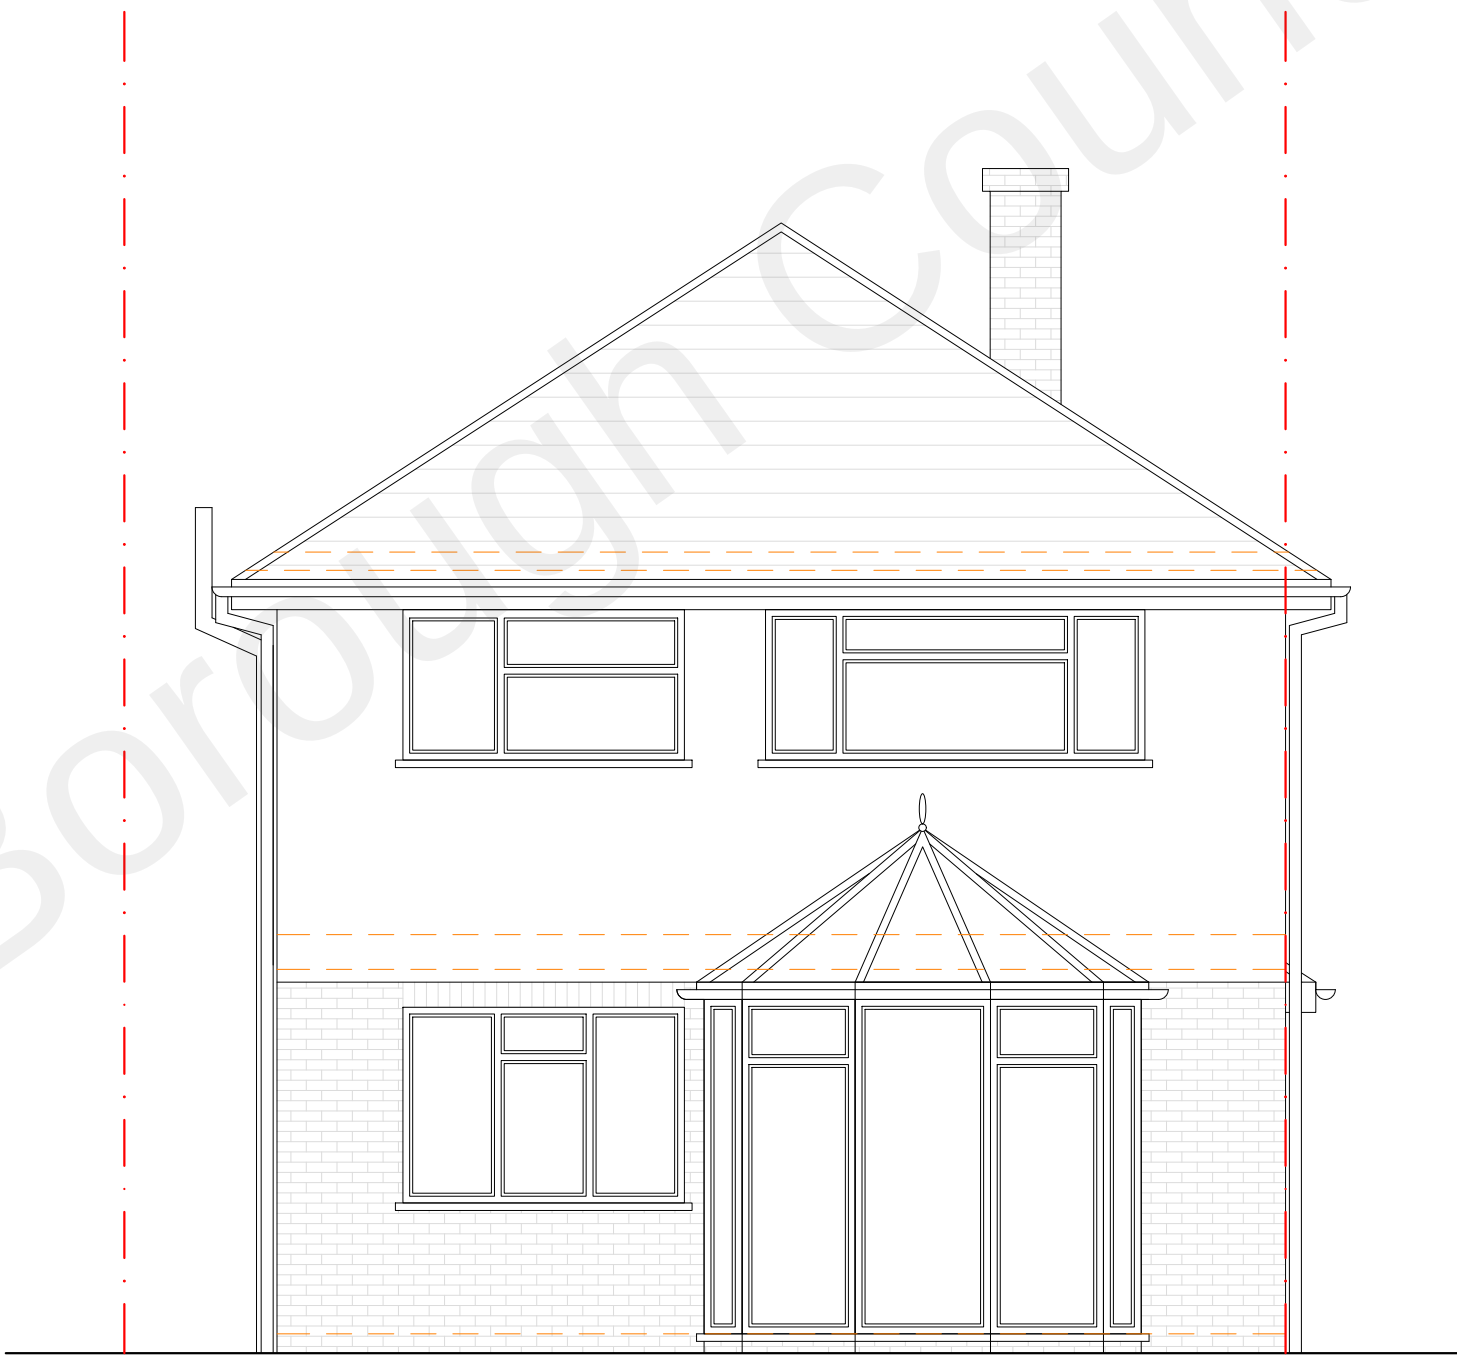

Existing Rear Elevation

