




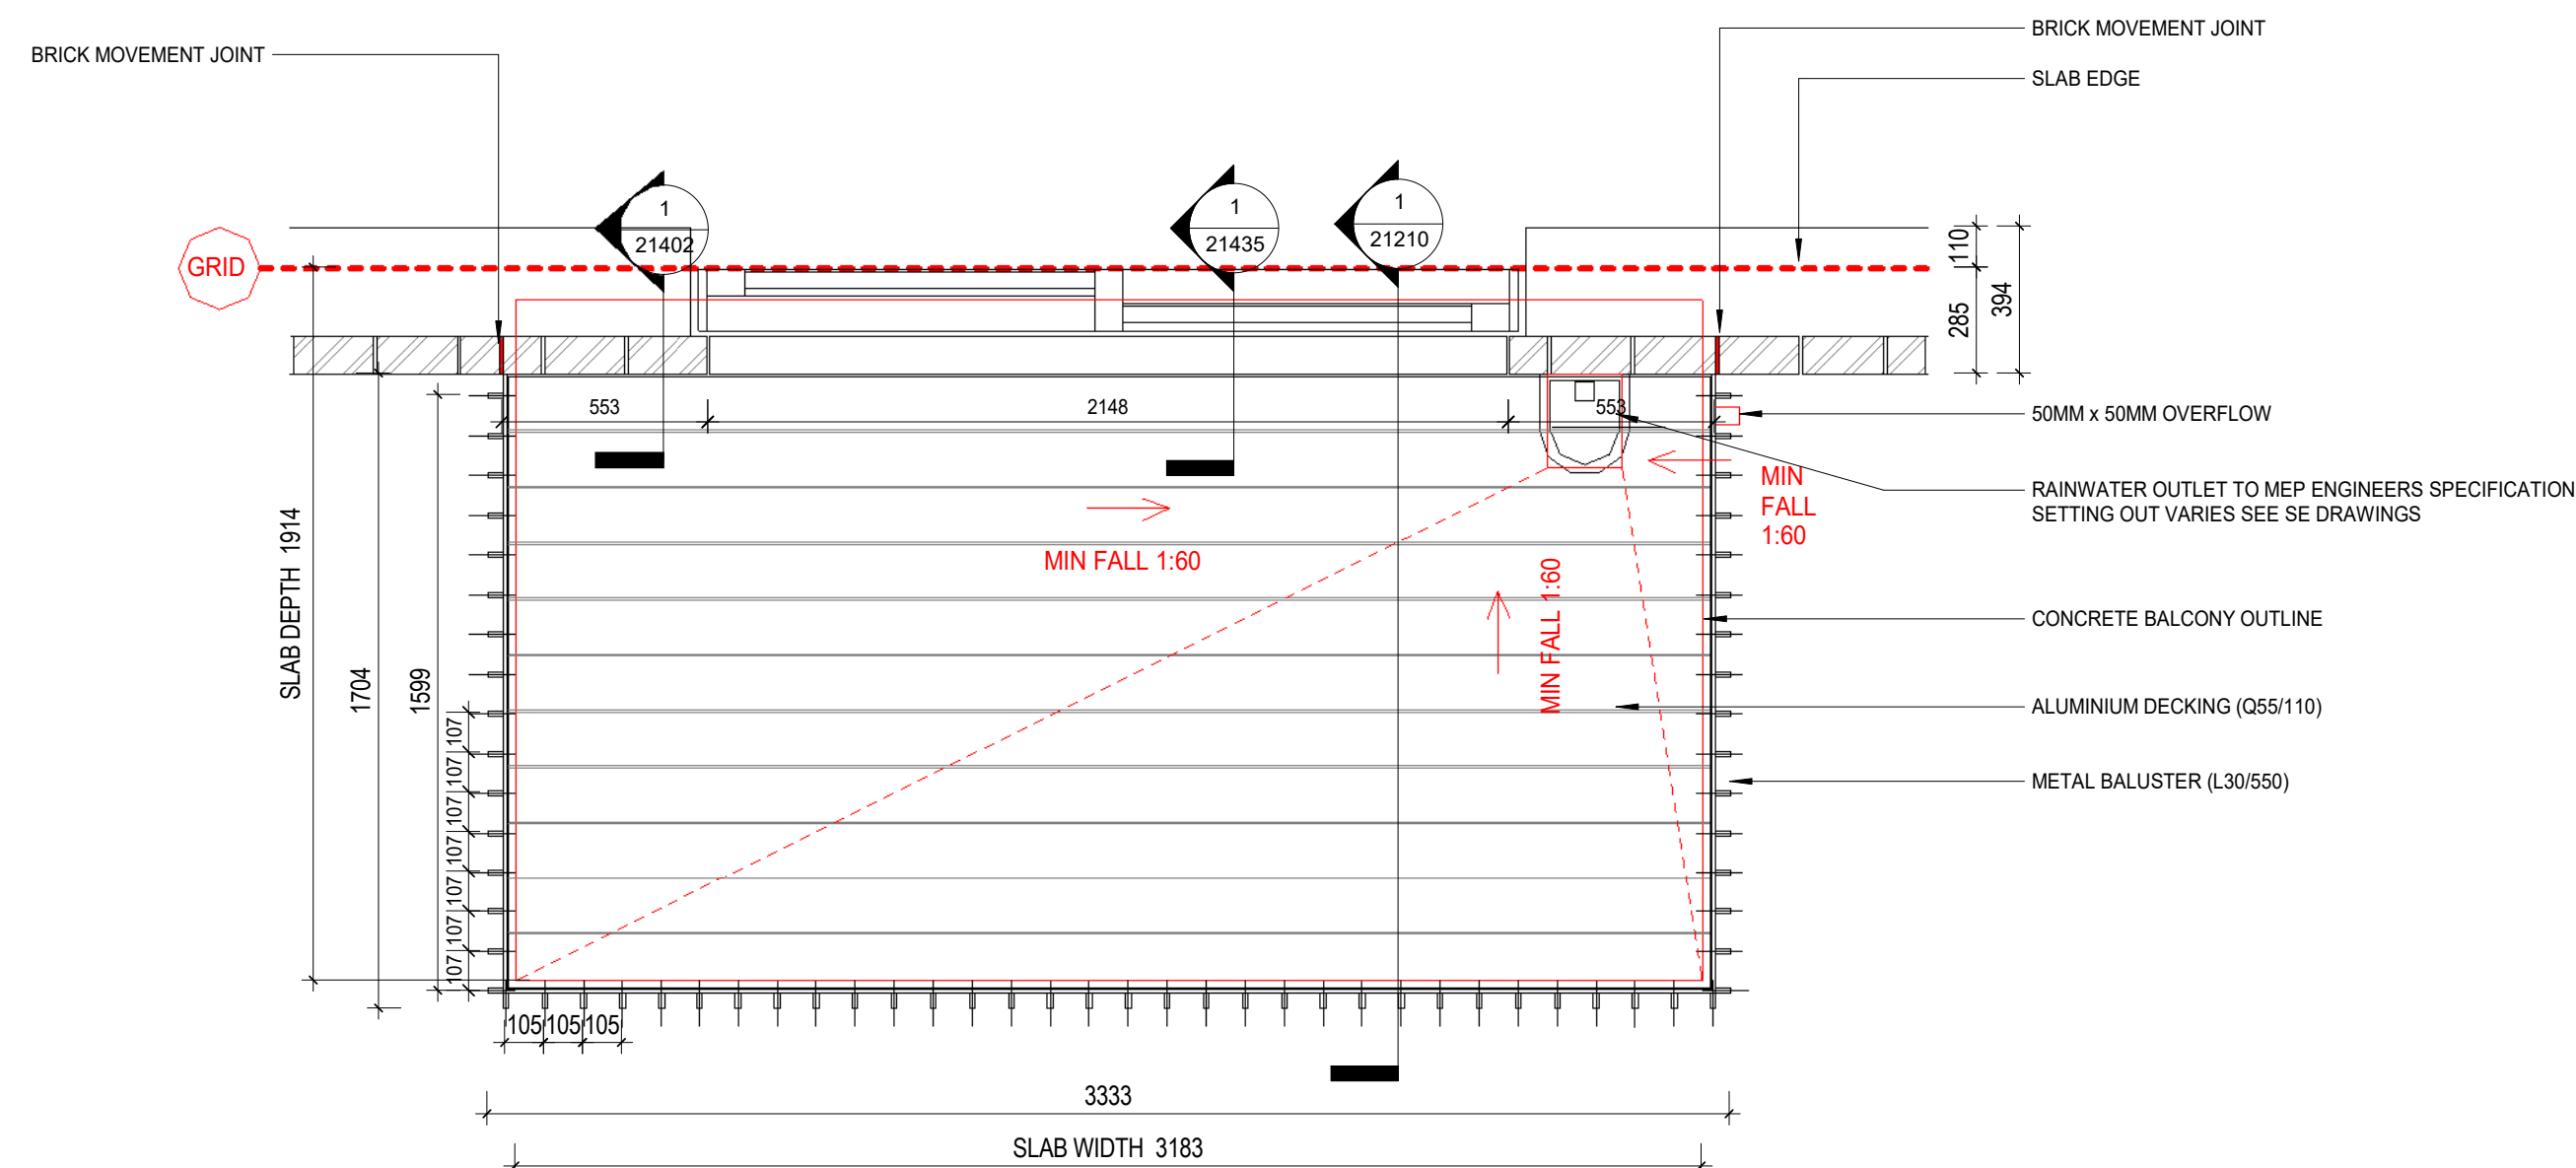


1 BALCONY TYPE 04 PLAN
1:20

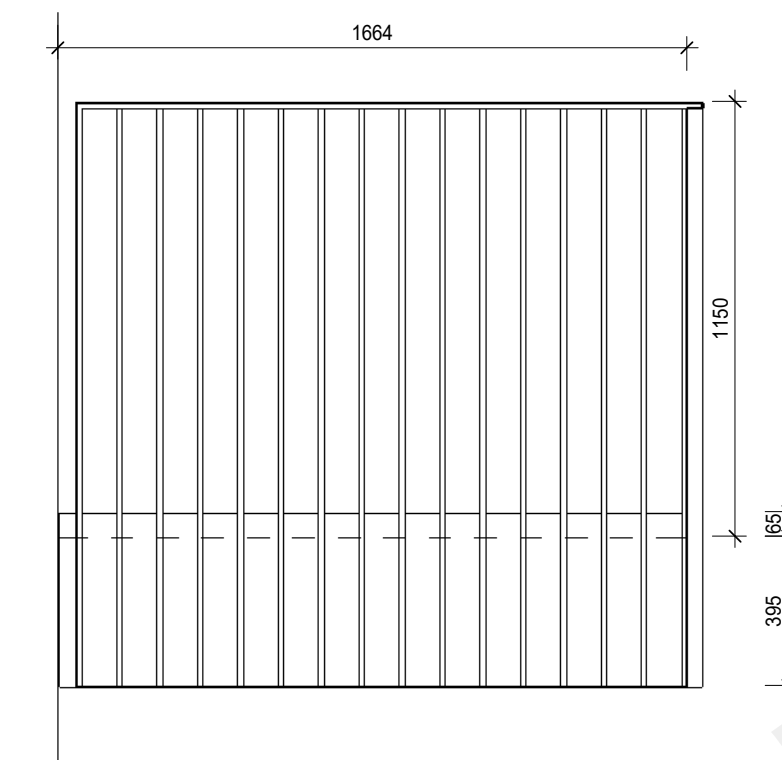


2 BALCONY TYPE 04 SIDE ELEVATION
1:20

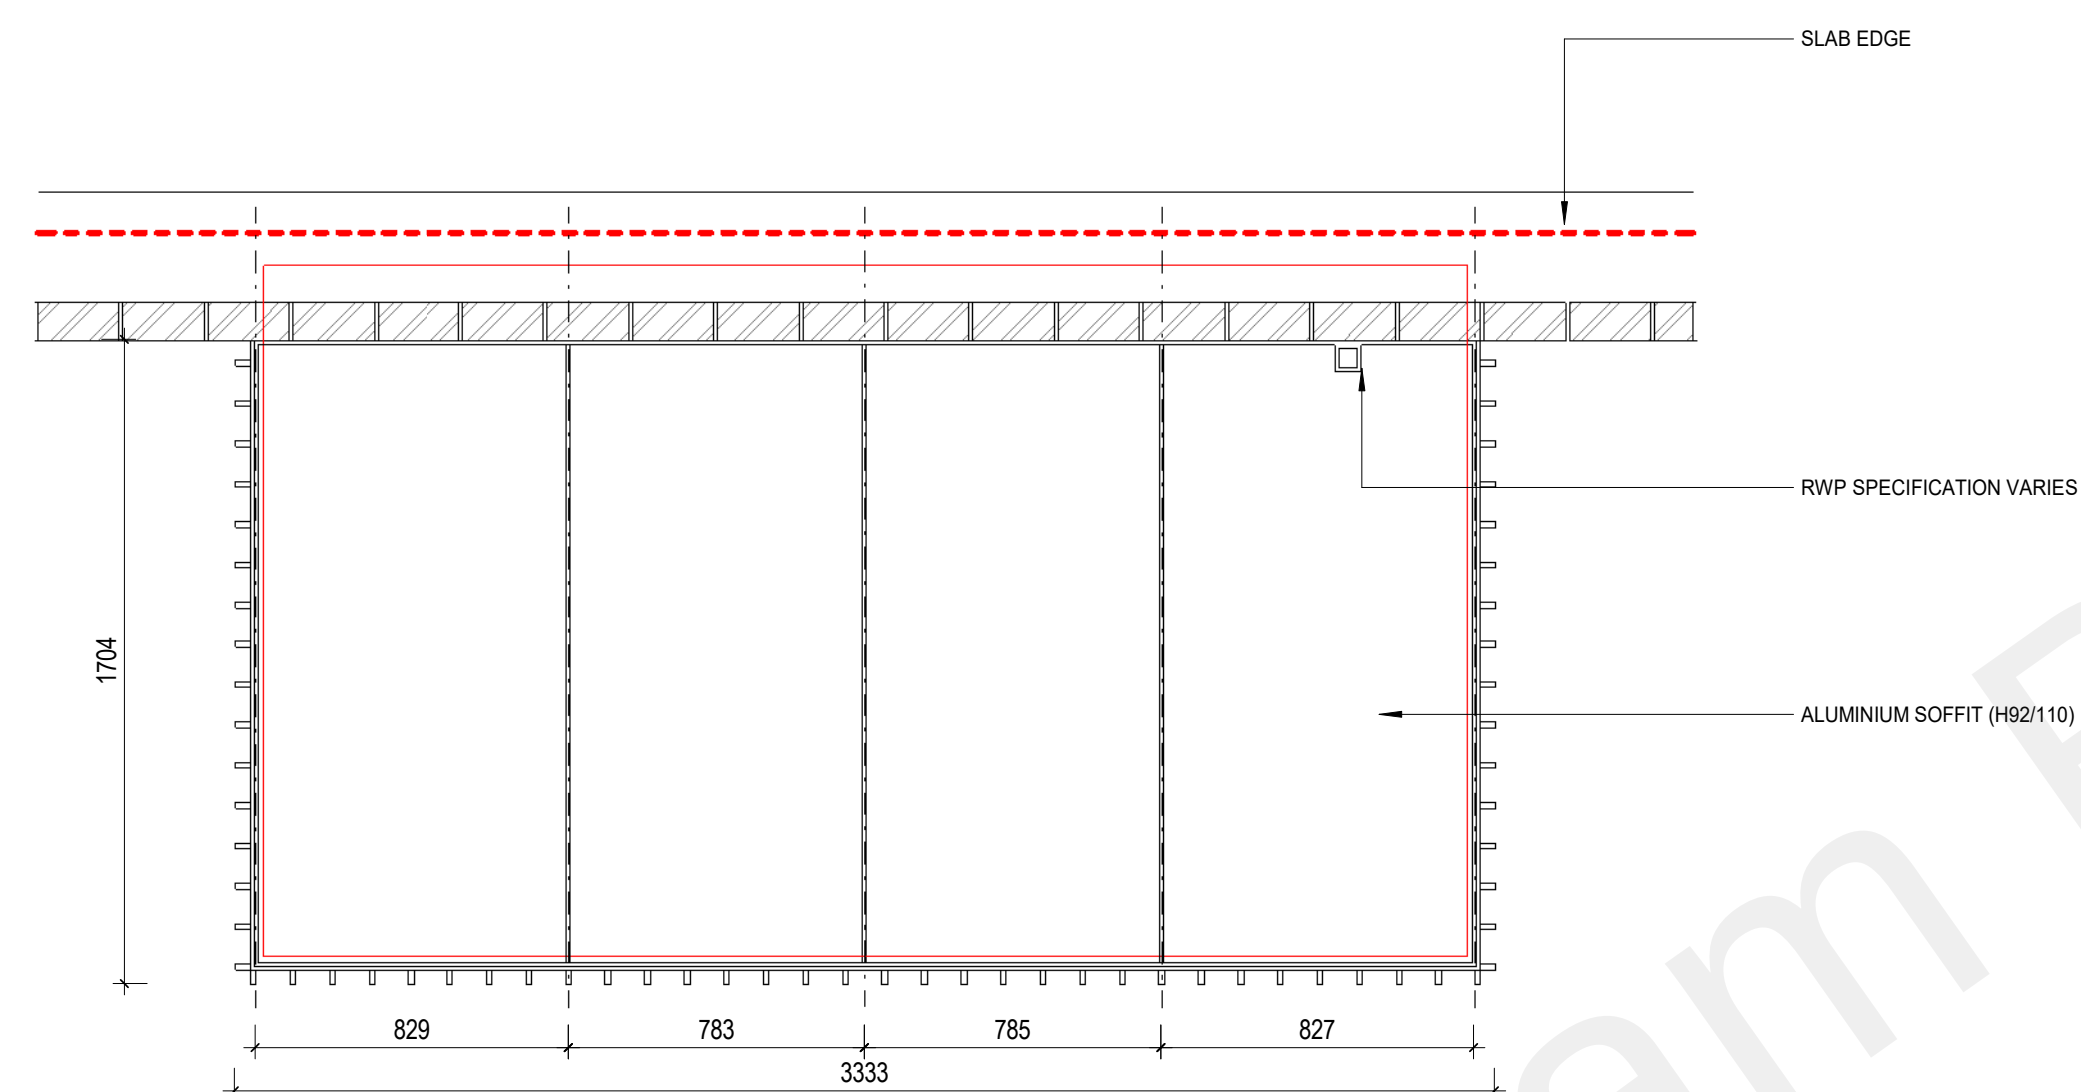

5 BALCONY TYPE 04 SOFFIT PLAN
1 : 20

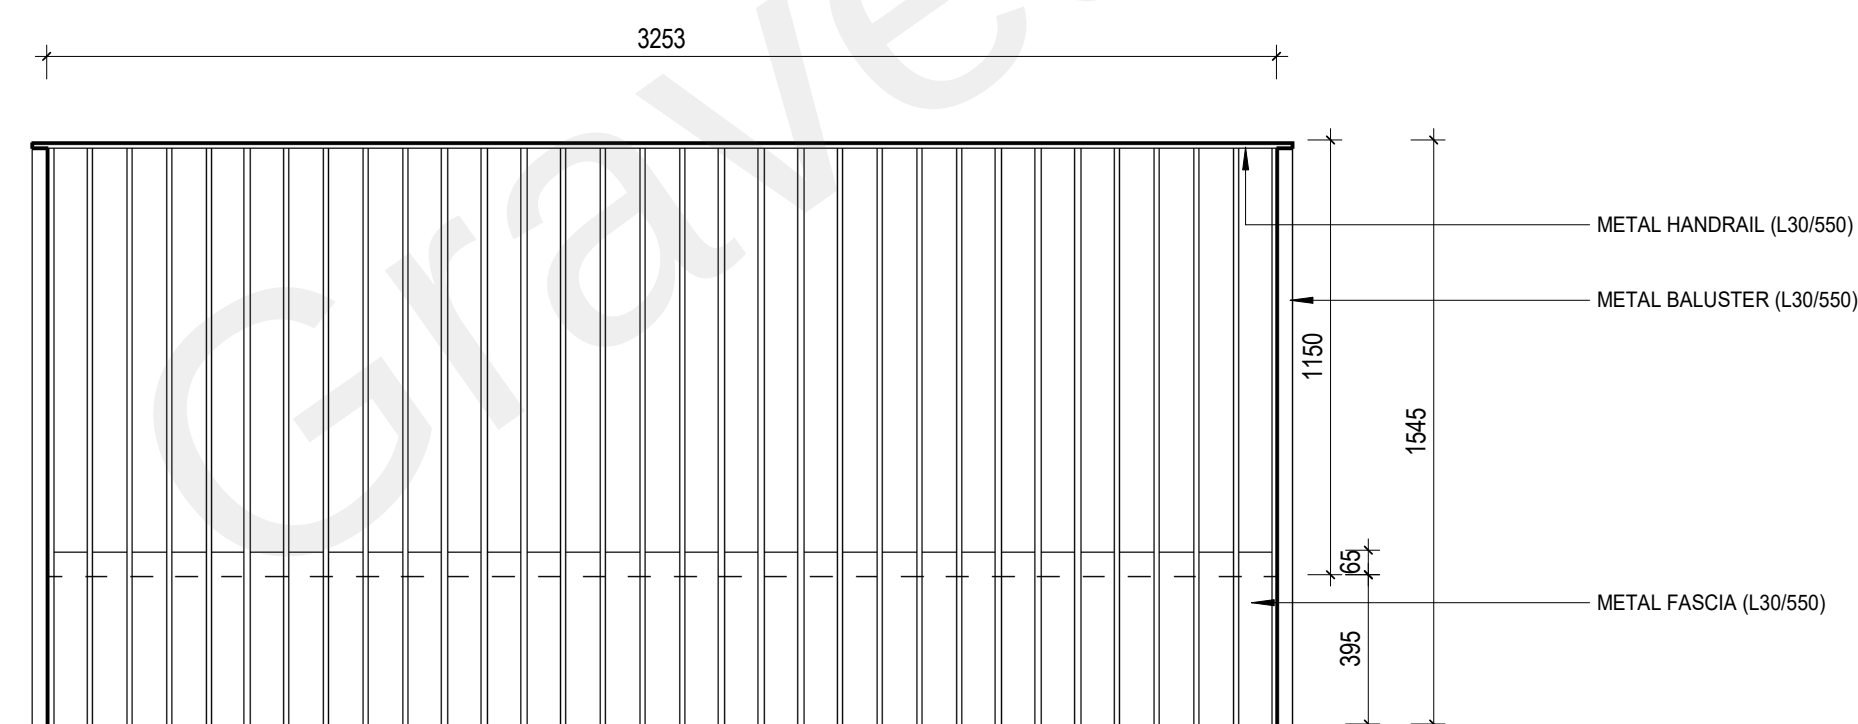

4 BALCONY TYPE 04 FRONT ELEVATION
1 : 20

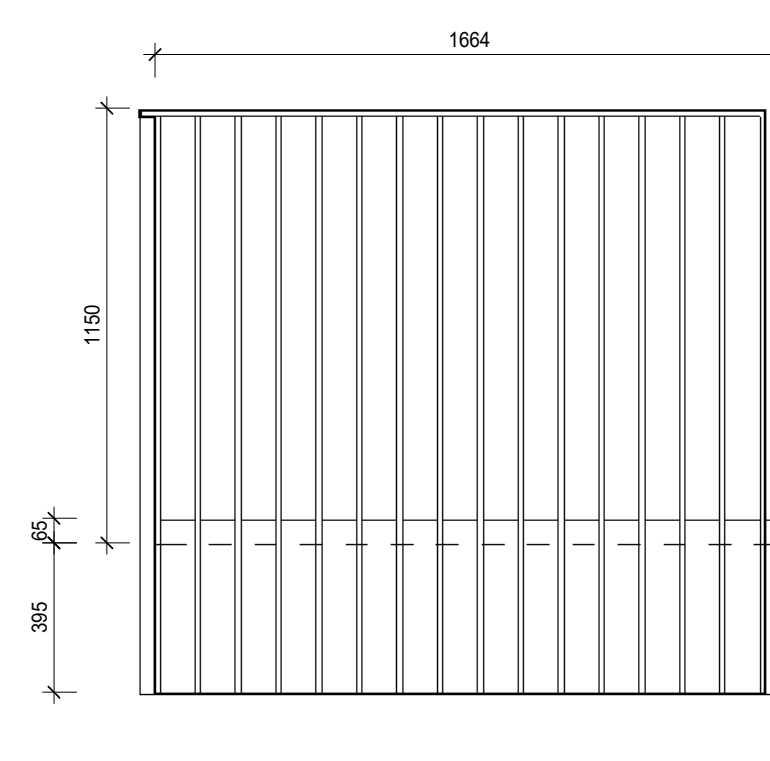

3 BALCONY TYPE 04 SIDE ELEVATION 02
1 : 20

[illegible]

SIGNIFICANT HEALTH AND SAFETY RISKS (UNUSUAL AND DIFFICULT TO MANAGE ONLY)

DO NOT SCALE OFF THIS DRAWING

This scheme is subject to town planning and all other necessary consents.

Dimensions, area and levels where given are only approximate and subject to site survey. All dimensions are to be checked on site. Any discrepancies or variations are to be reported to the architect before work commences. Figured dimensions only are to be taken from this drawing.

This drawing is to be read in conjunction with all relevant consultants and / or specialists drawings / documents and any discrepancies or variations are to be reported to the architect before the affected work commences.

Magnetic media does not constitute contract documentation and updates of this data will occur. These files are current as of the date of issue. Your use of the content of these files is at your own risk. Reference should always be made to the hard copy which is superior to the digital format. Any document produced by yourselves which contains part or all of this data remains your responsibility and attributed to yourselves. Whilst Leslie Jones make every effort to ensure that it is scanned for viruses, we cannot guarantee that it does not contain any.

STAGE 4 / 5 ISSUE

Client
REEF GROUP

Consultants
HENRY, G&T, EDC, MANHIRE,
WATERMAN, HED, 1ST LINE
DEFENCE, BB7

leslie jones
architecture

Suite 3.02
Grand Union Studios
332 Ladbroke Grove
London W10 5AD

T: 020 7255 1150
F: 020 7255 6700
E: admin@leslie-jones.co.uk

Job Title
THE CHARTER RIBA STAGE 4/5

Project Number 3732

Drawing Title

BALCONY TYPE 04 COMPONENT DRAWING

1:20	@A1	18/12/20	JR	LP
------	-----	----------	----	----

project	originator	volume	level	type	role	number
3732 -	LJA -	ZZ -	XX -	DR -	A -	21203

sustainability:	code	description:
	A5	CONTRACTUAL ISSUE

revision:	code	description:
	C03	SCALE BAR ADDED