




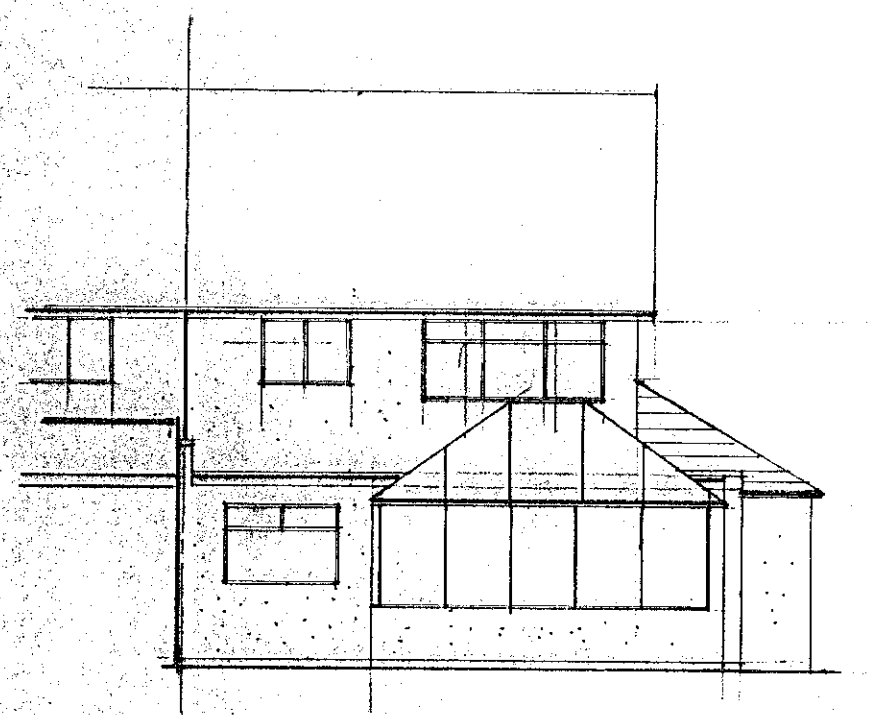


EXISTING REAR ELEVATION (1:100)

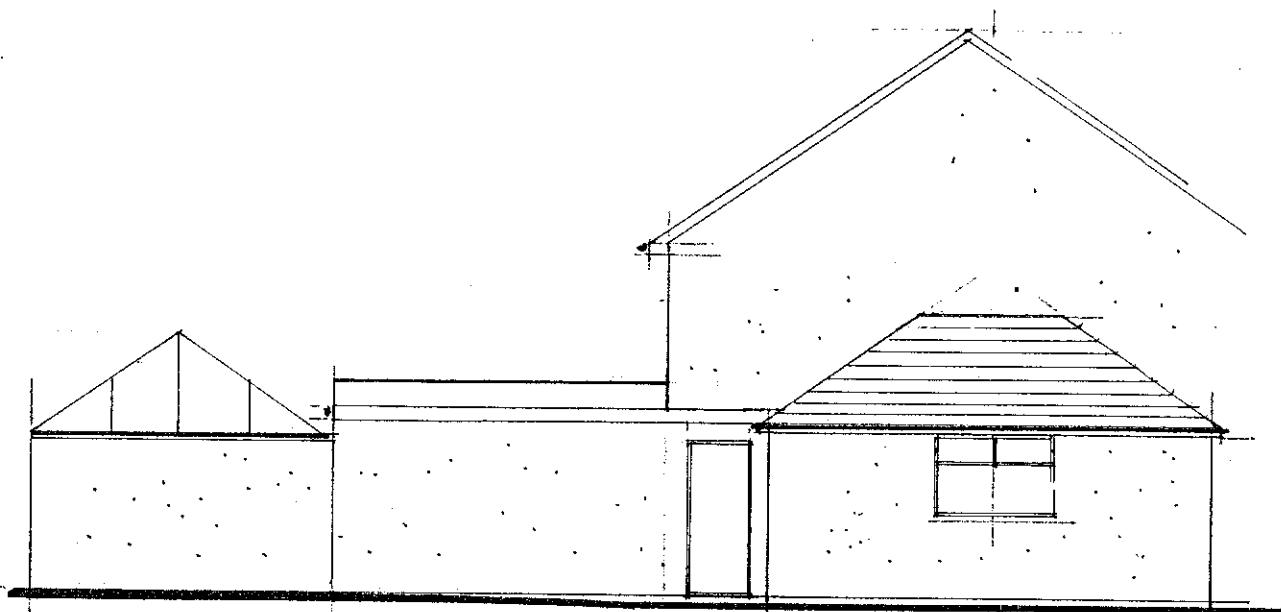


EXISTING SIDE ELEVATION (1:100)

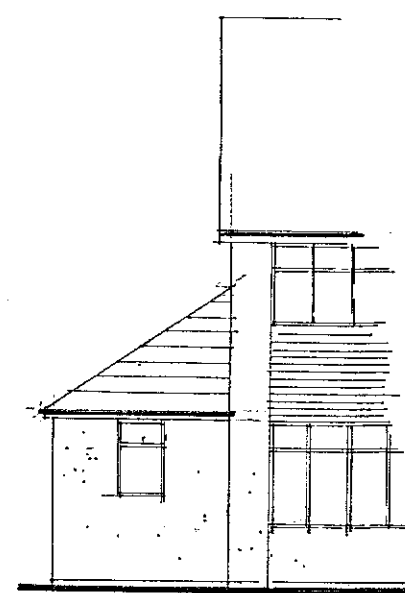



EXISTING FRONT ELEVATION (1:100)

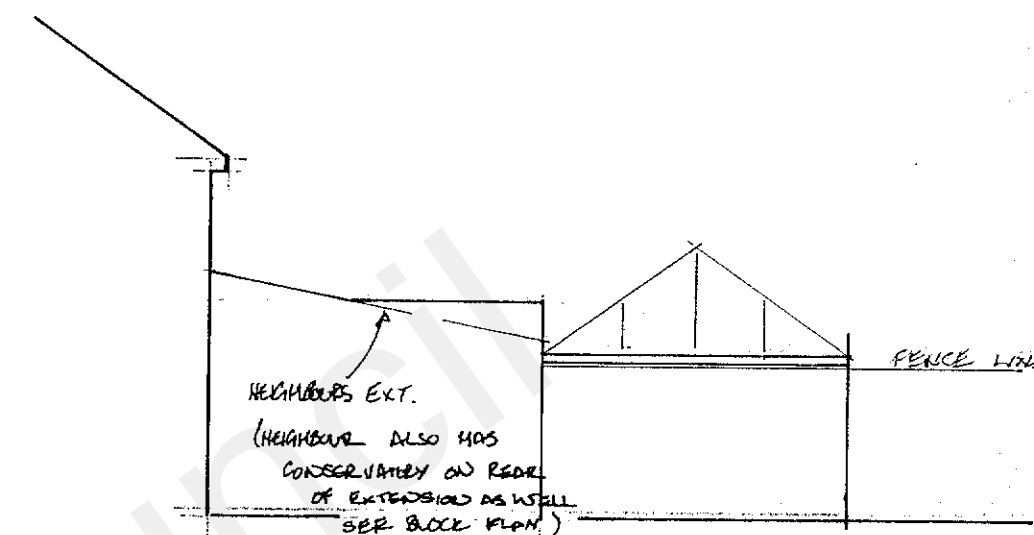

EXISTING SIDE EXTENSION 1:100

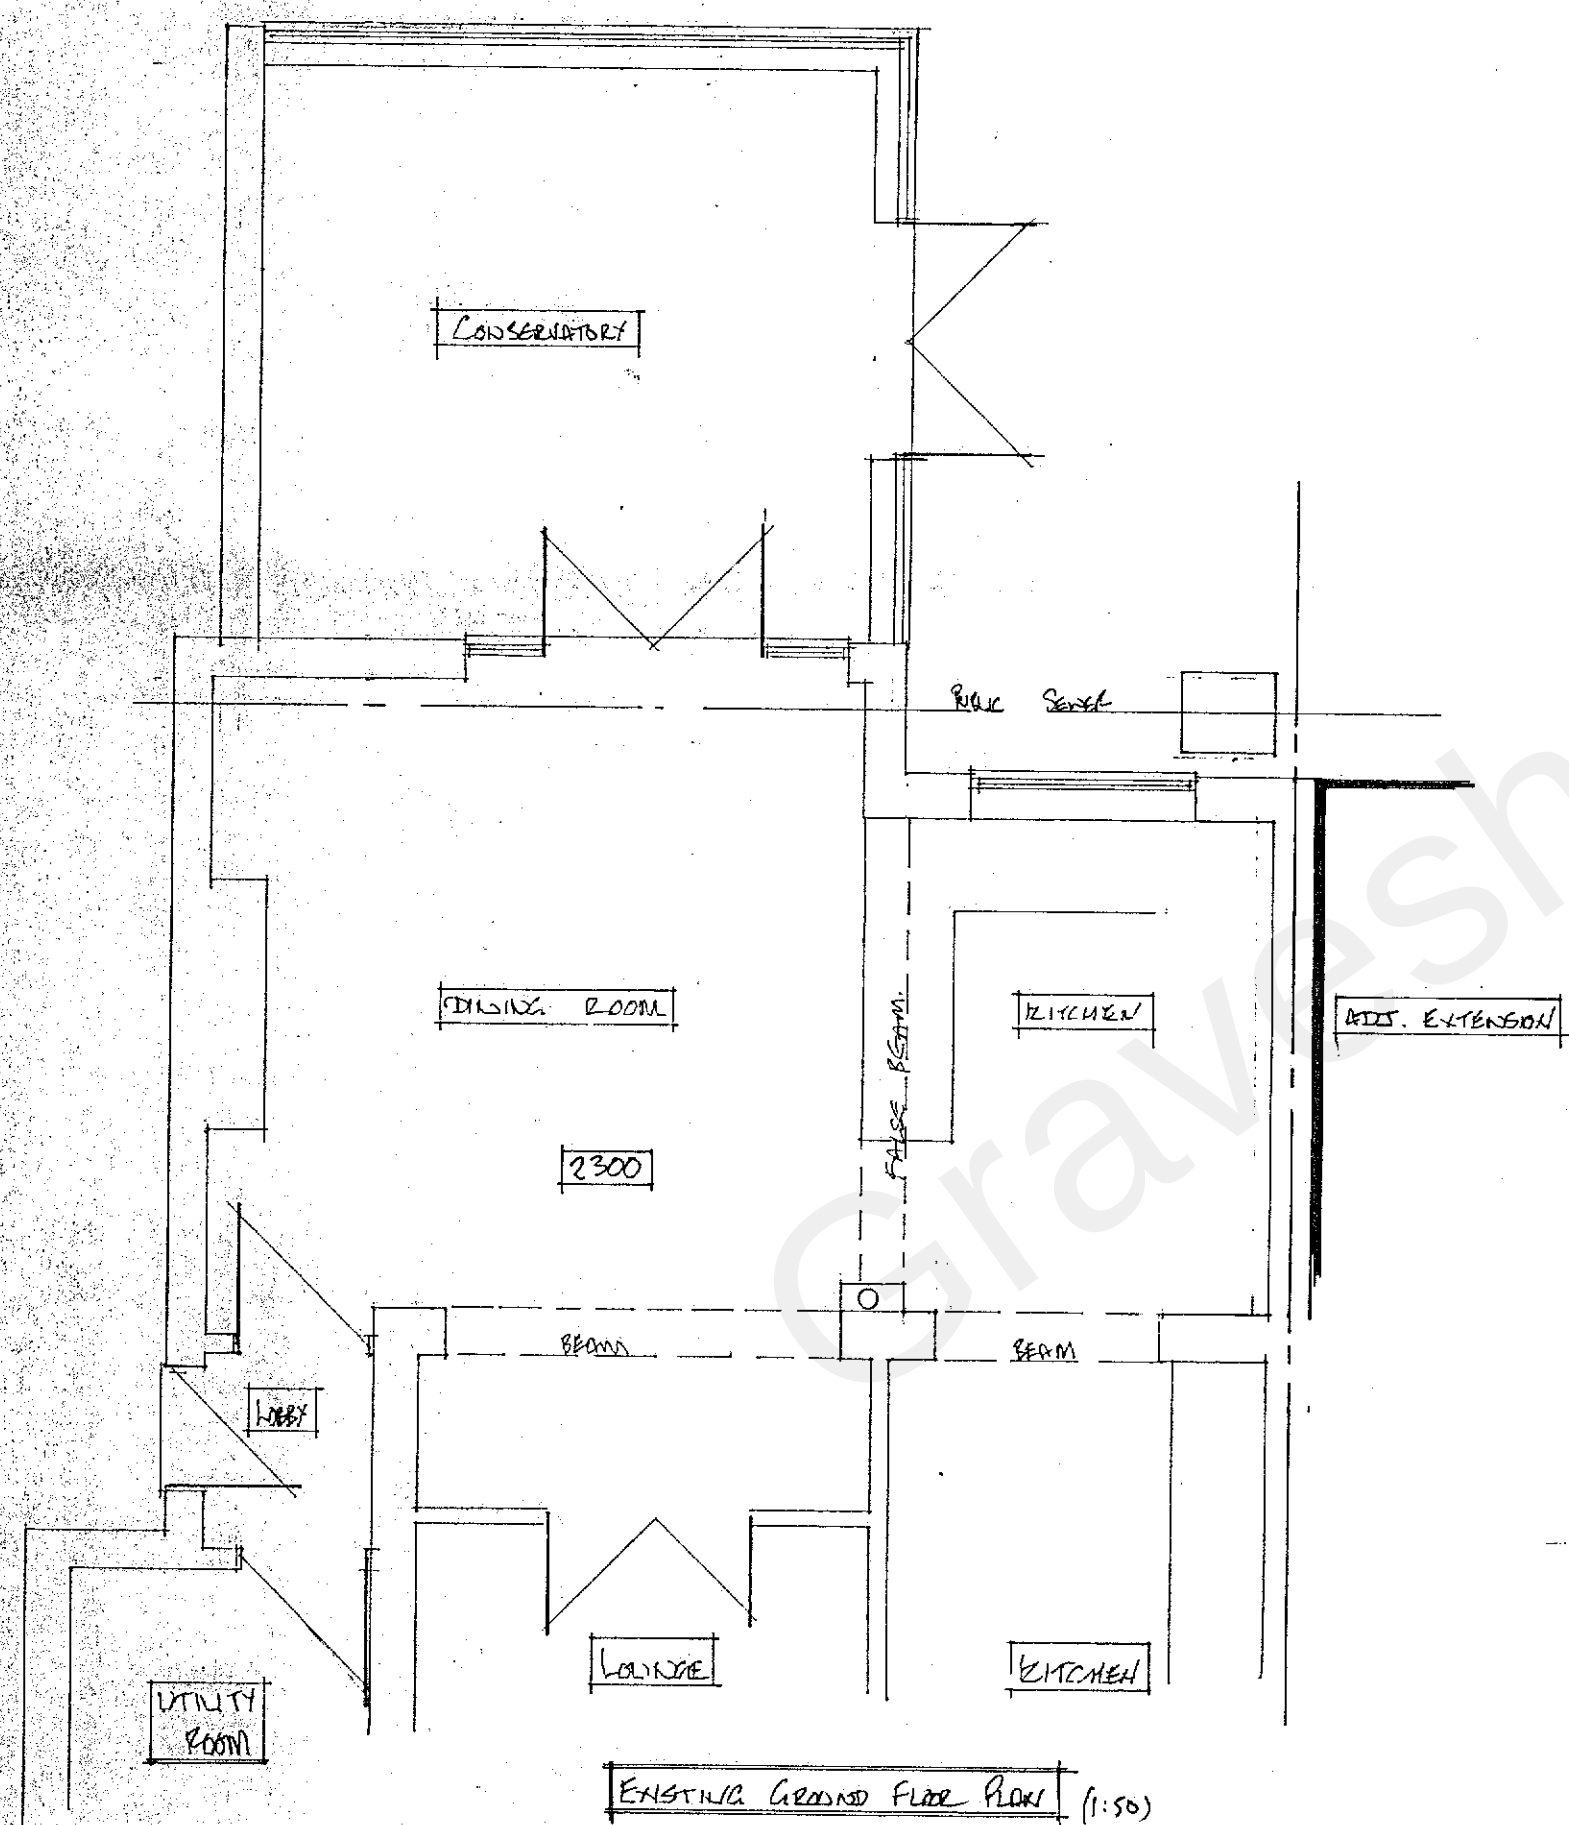

EXISTING GROUND FLOOR PLAN (1:50)

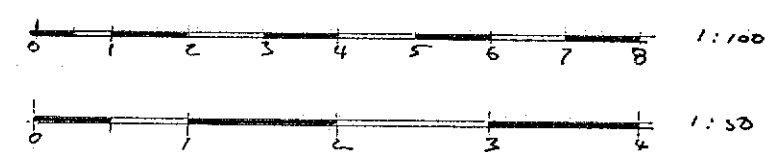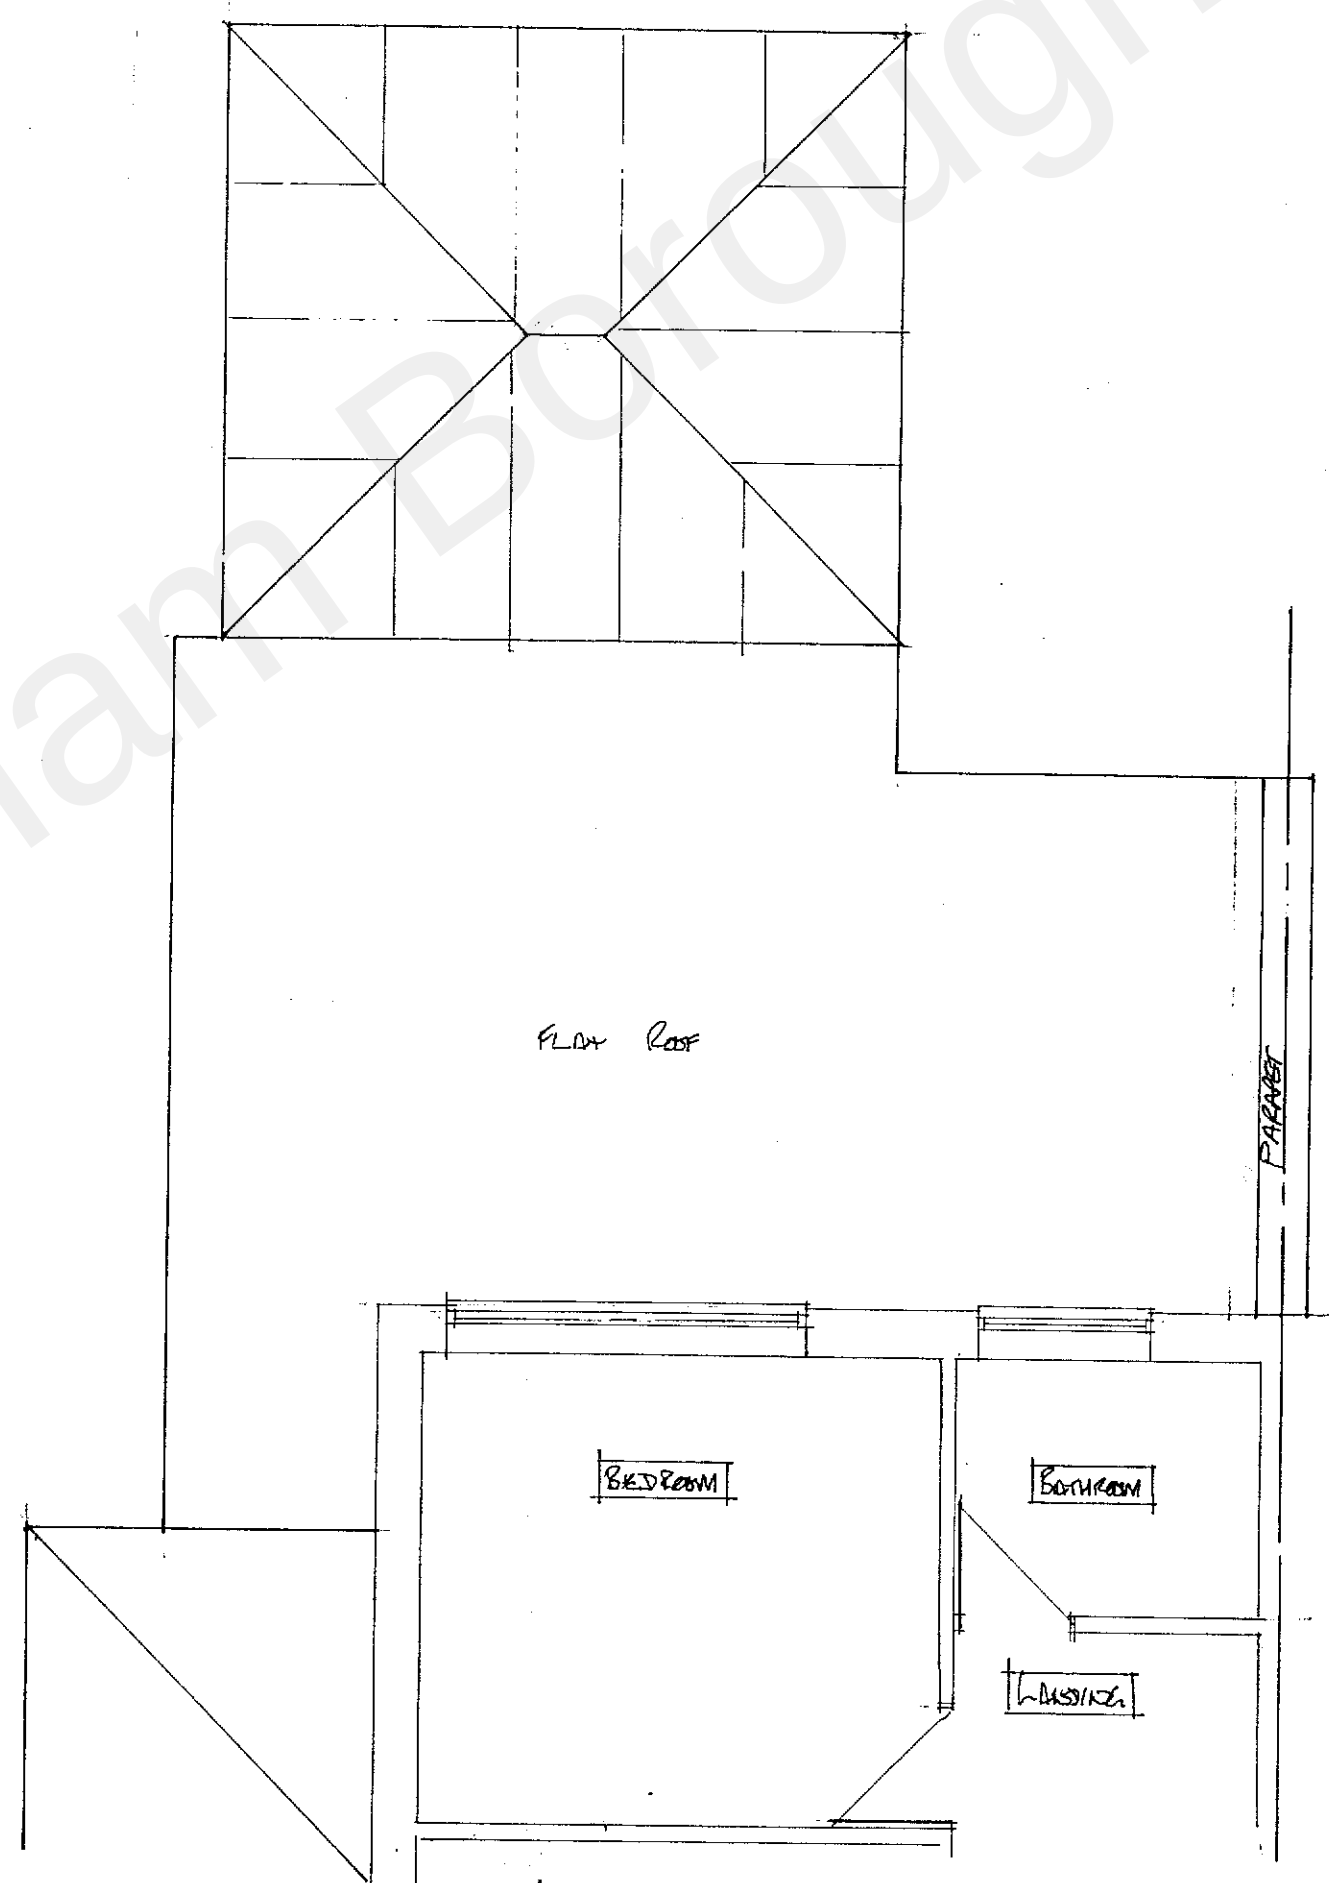

EXISTING FIRST FLOOR PLAN (1:50)

FIRST FLOOR REAR EXTENSION AND REPLACE EXISTING CONSERVATORY WITH EXTENSION		
MR. T. SMITH 6 BRITANNIA DRIVE GRAVESEND REAR DRZ 422		
1/50, 1/100	1st Jan	
DRAWN BY	21/11/03	01