




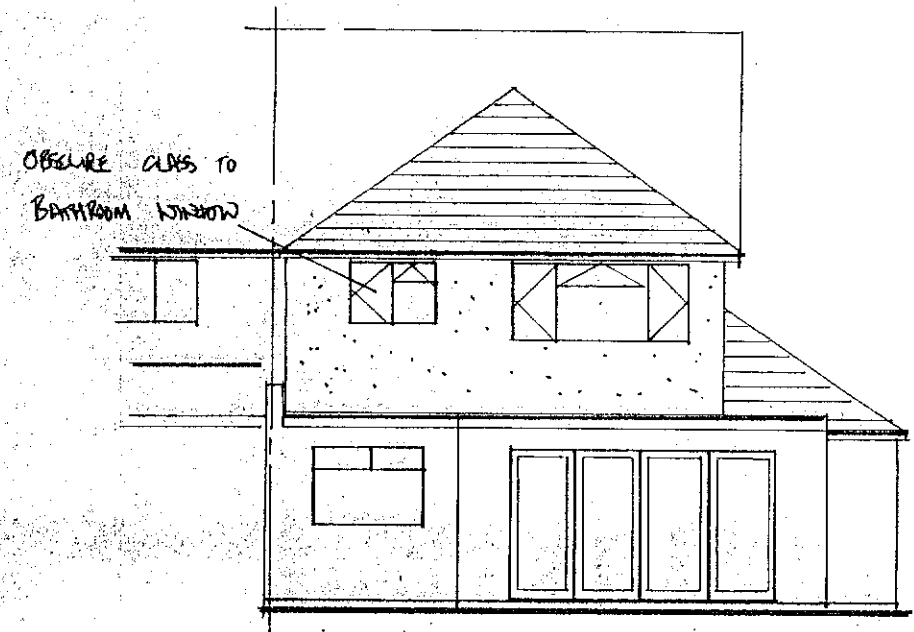


PROPOSED REAR ELEVATION (1:100)

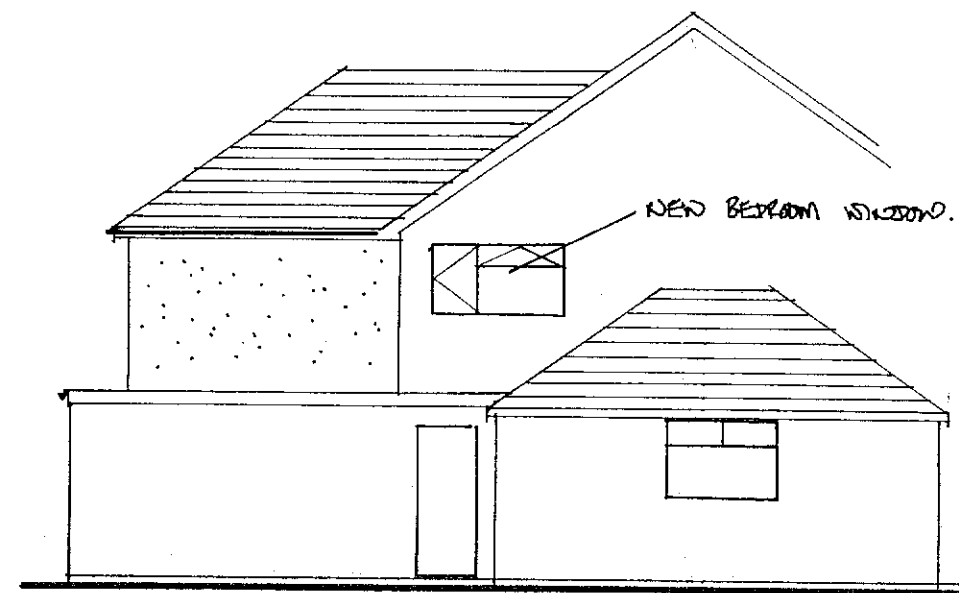


PROPOSED SIDE ELEVATION (1:100)

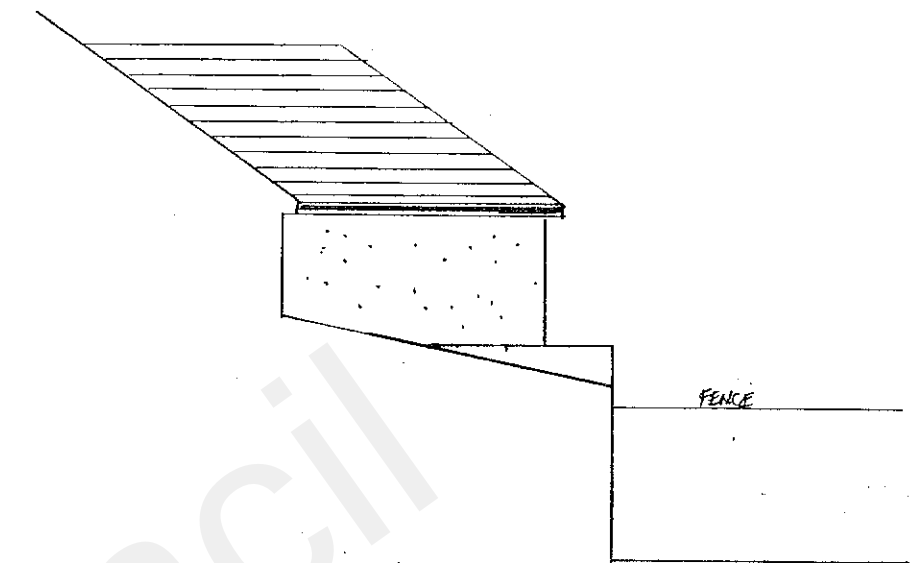


PROPOSED SIDE ELEVATION (1:100)

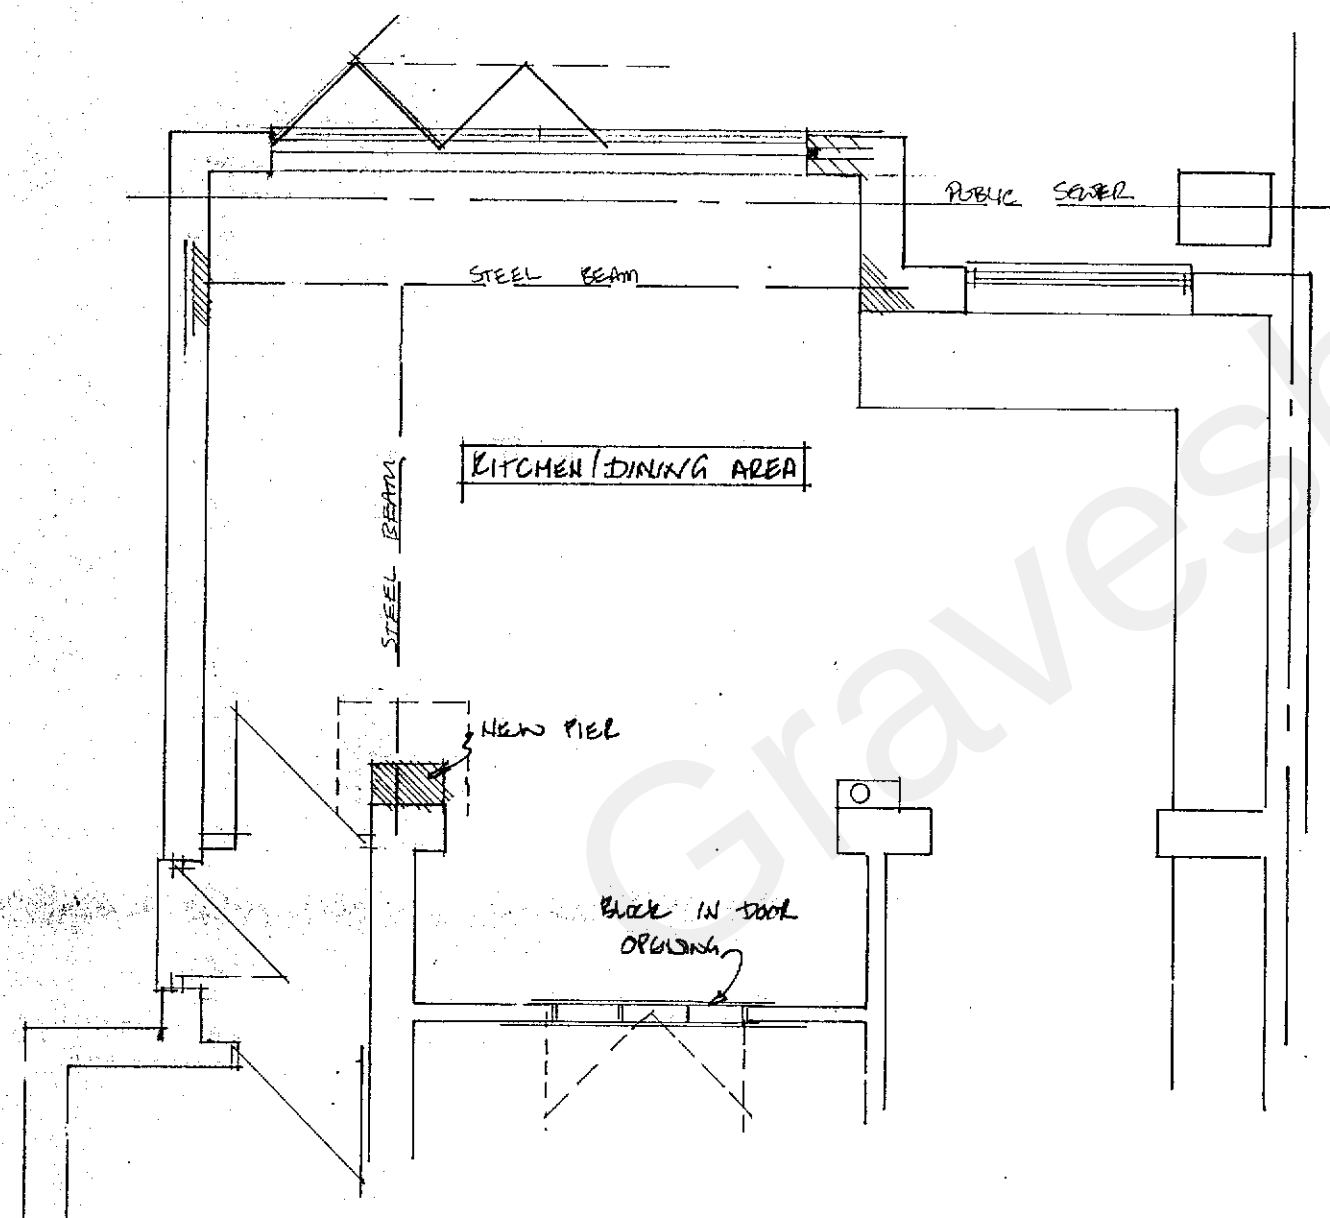

PROPOSED GROUND FLOOR PLAN 1:50

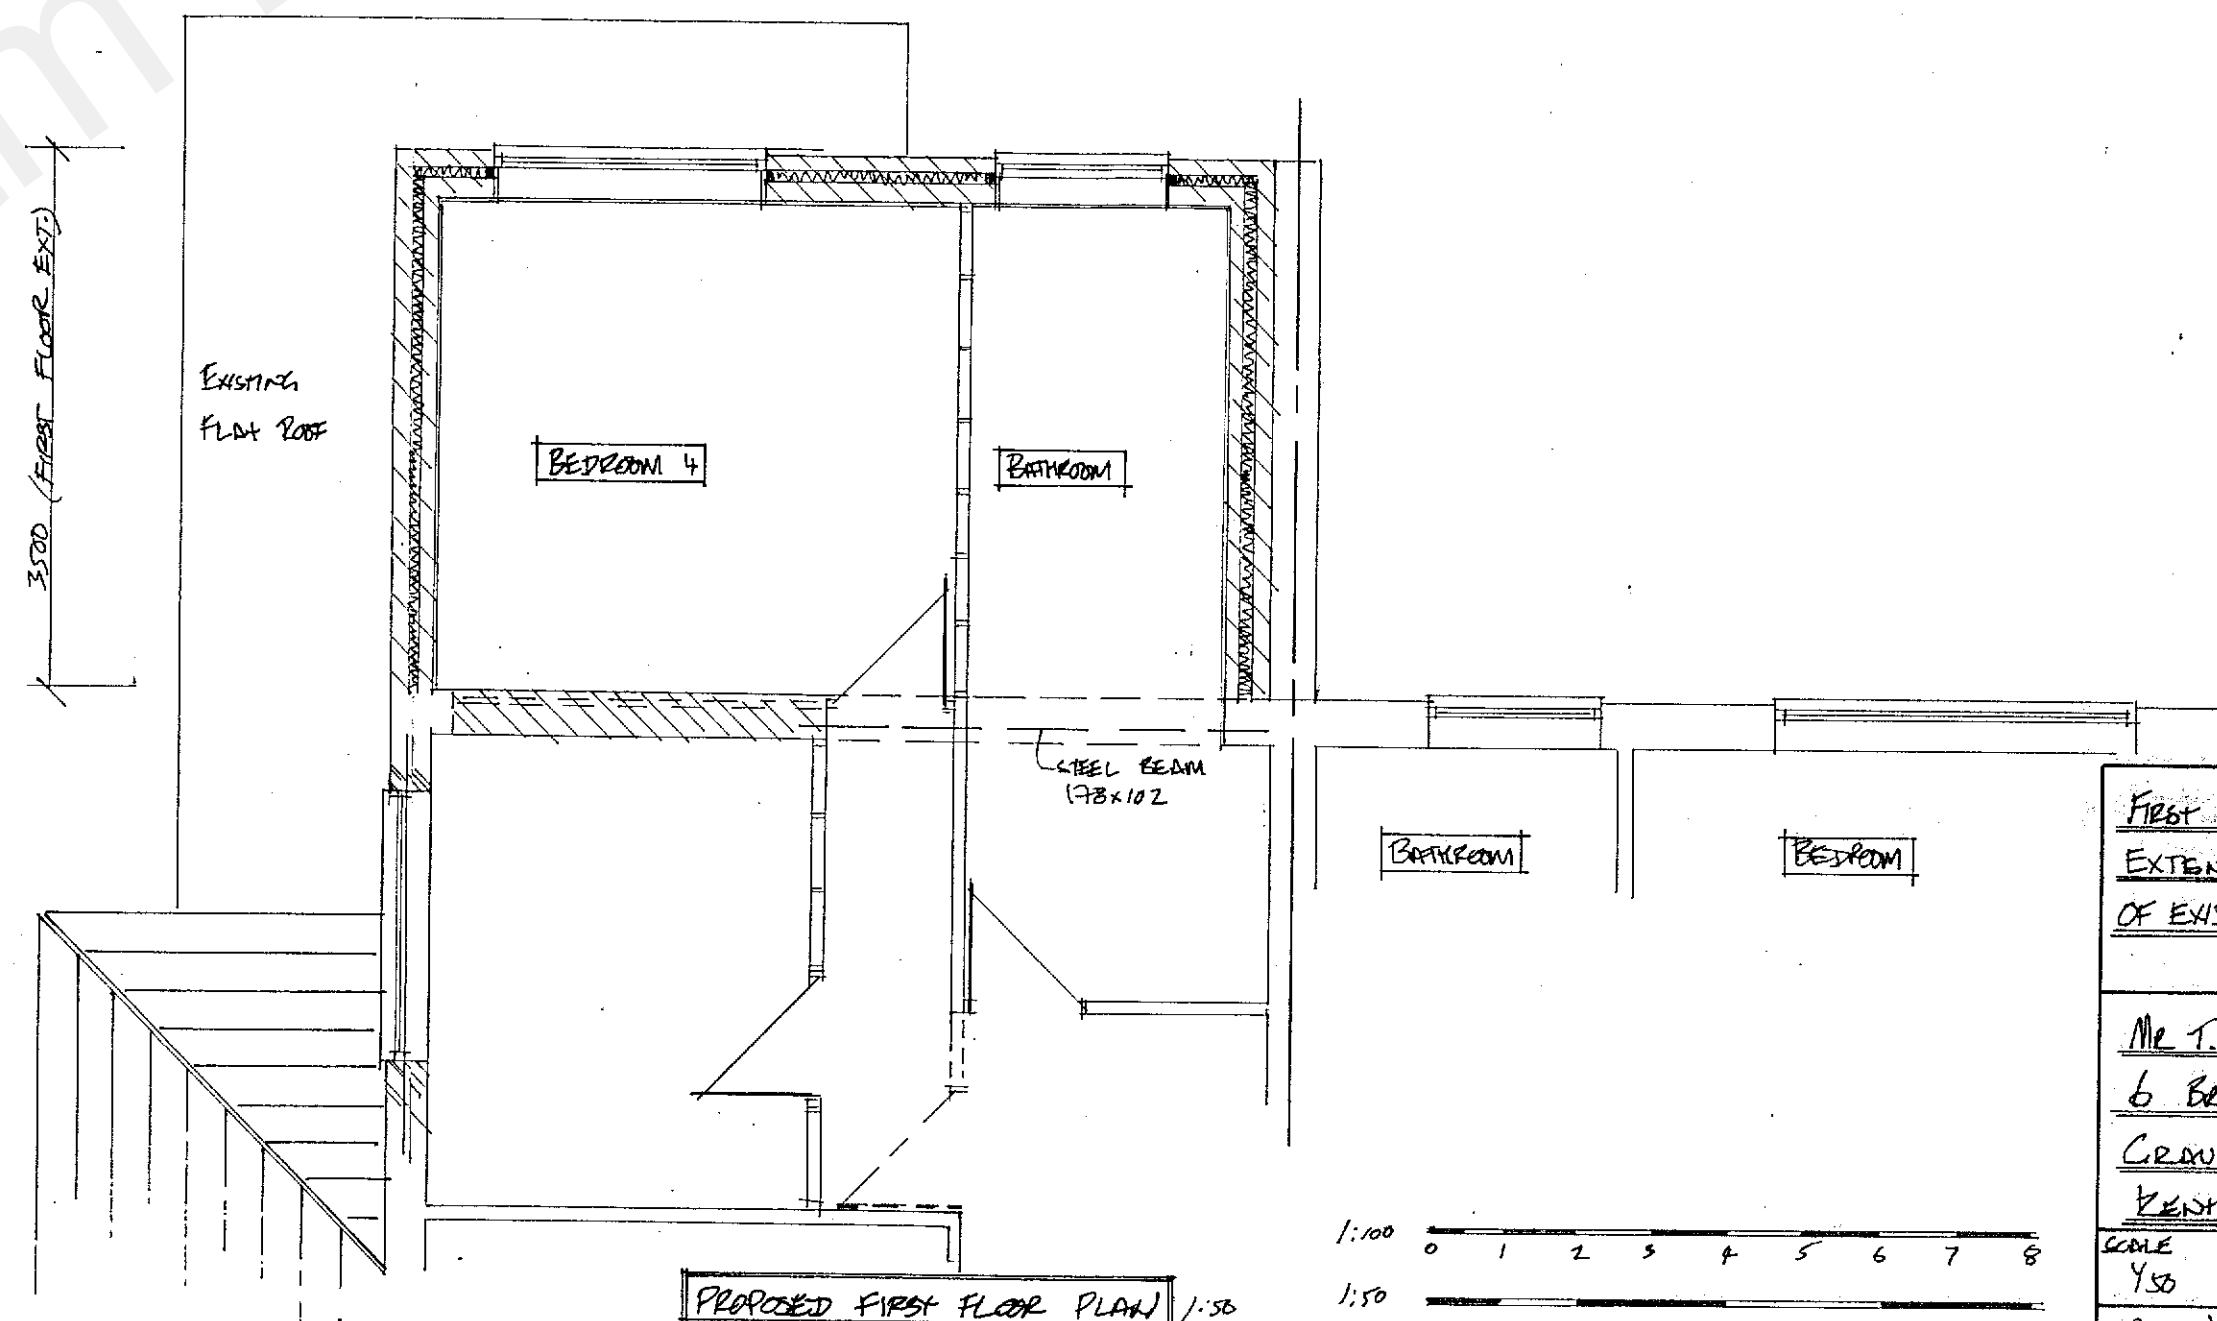

PROPOSED FIRST FLOOR PLAN 1:50

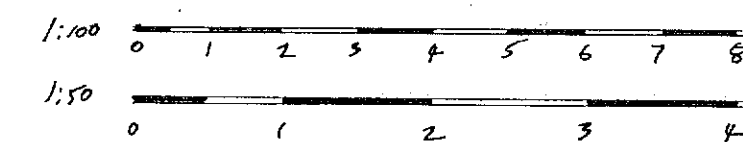

FIRST FLOOR REAR
EXTENSION AND DEMOLITION
OF EXISTING CONSERVATORY

MR T. SMITH
6 BETHANJA DRIVE
CROVESEND
KENT DA12 1RE

SCALE 1:50 1:100 DATE 20th MAR '22
DRAWN BY 21/11/23 02