


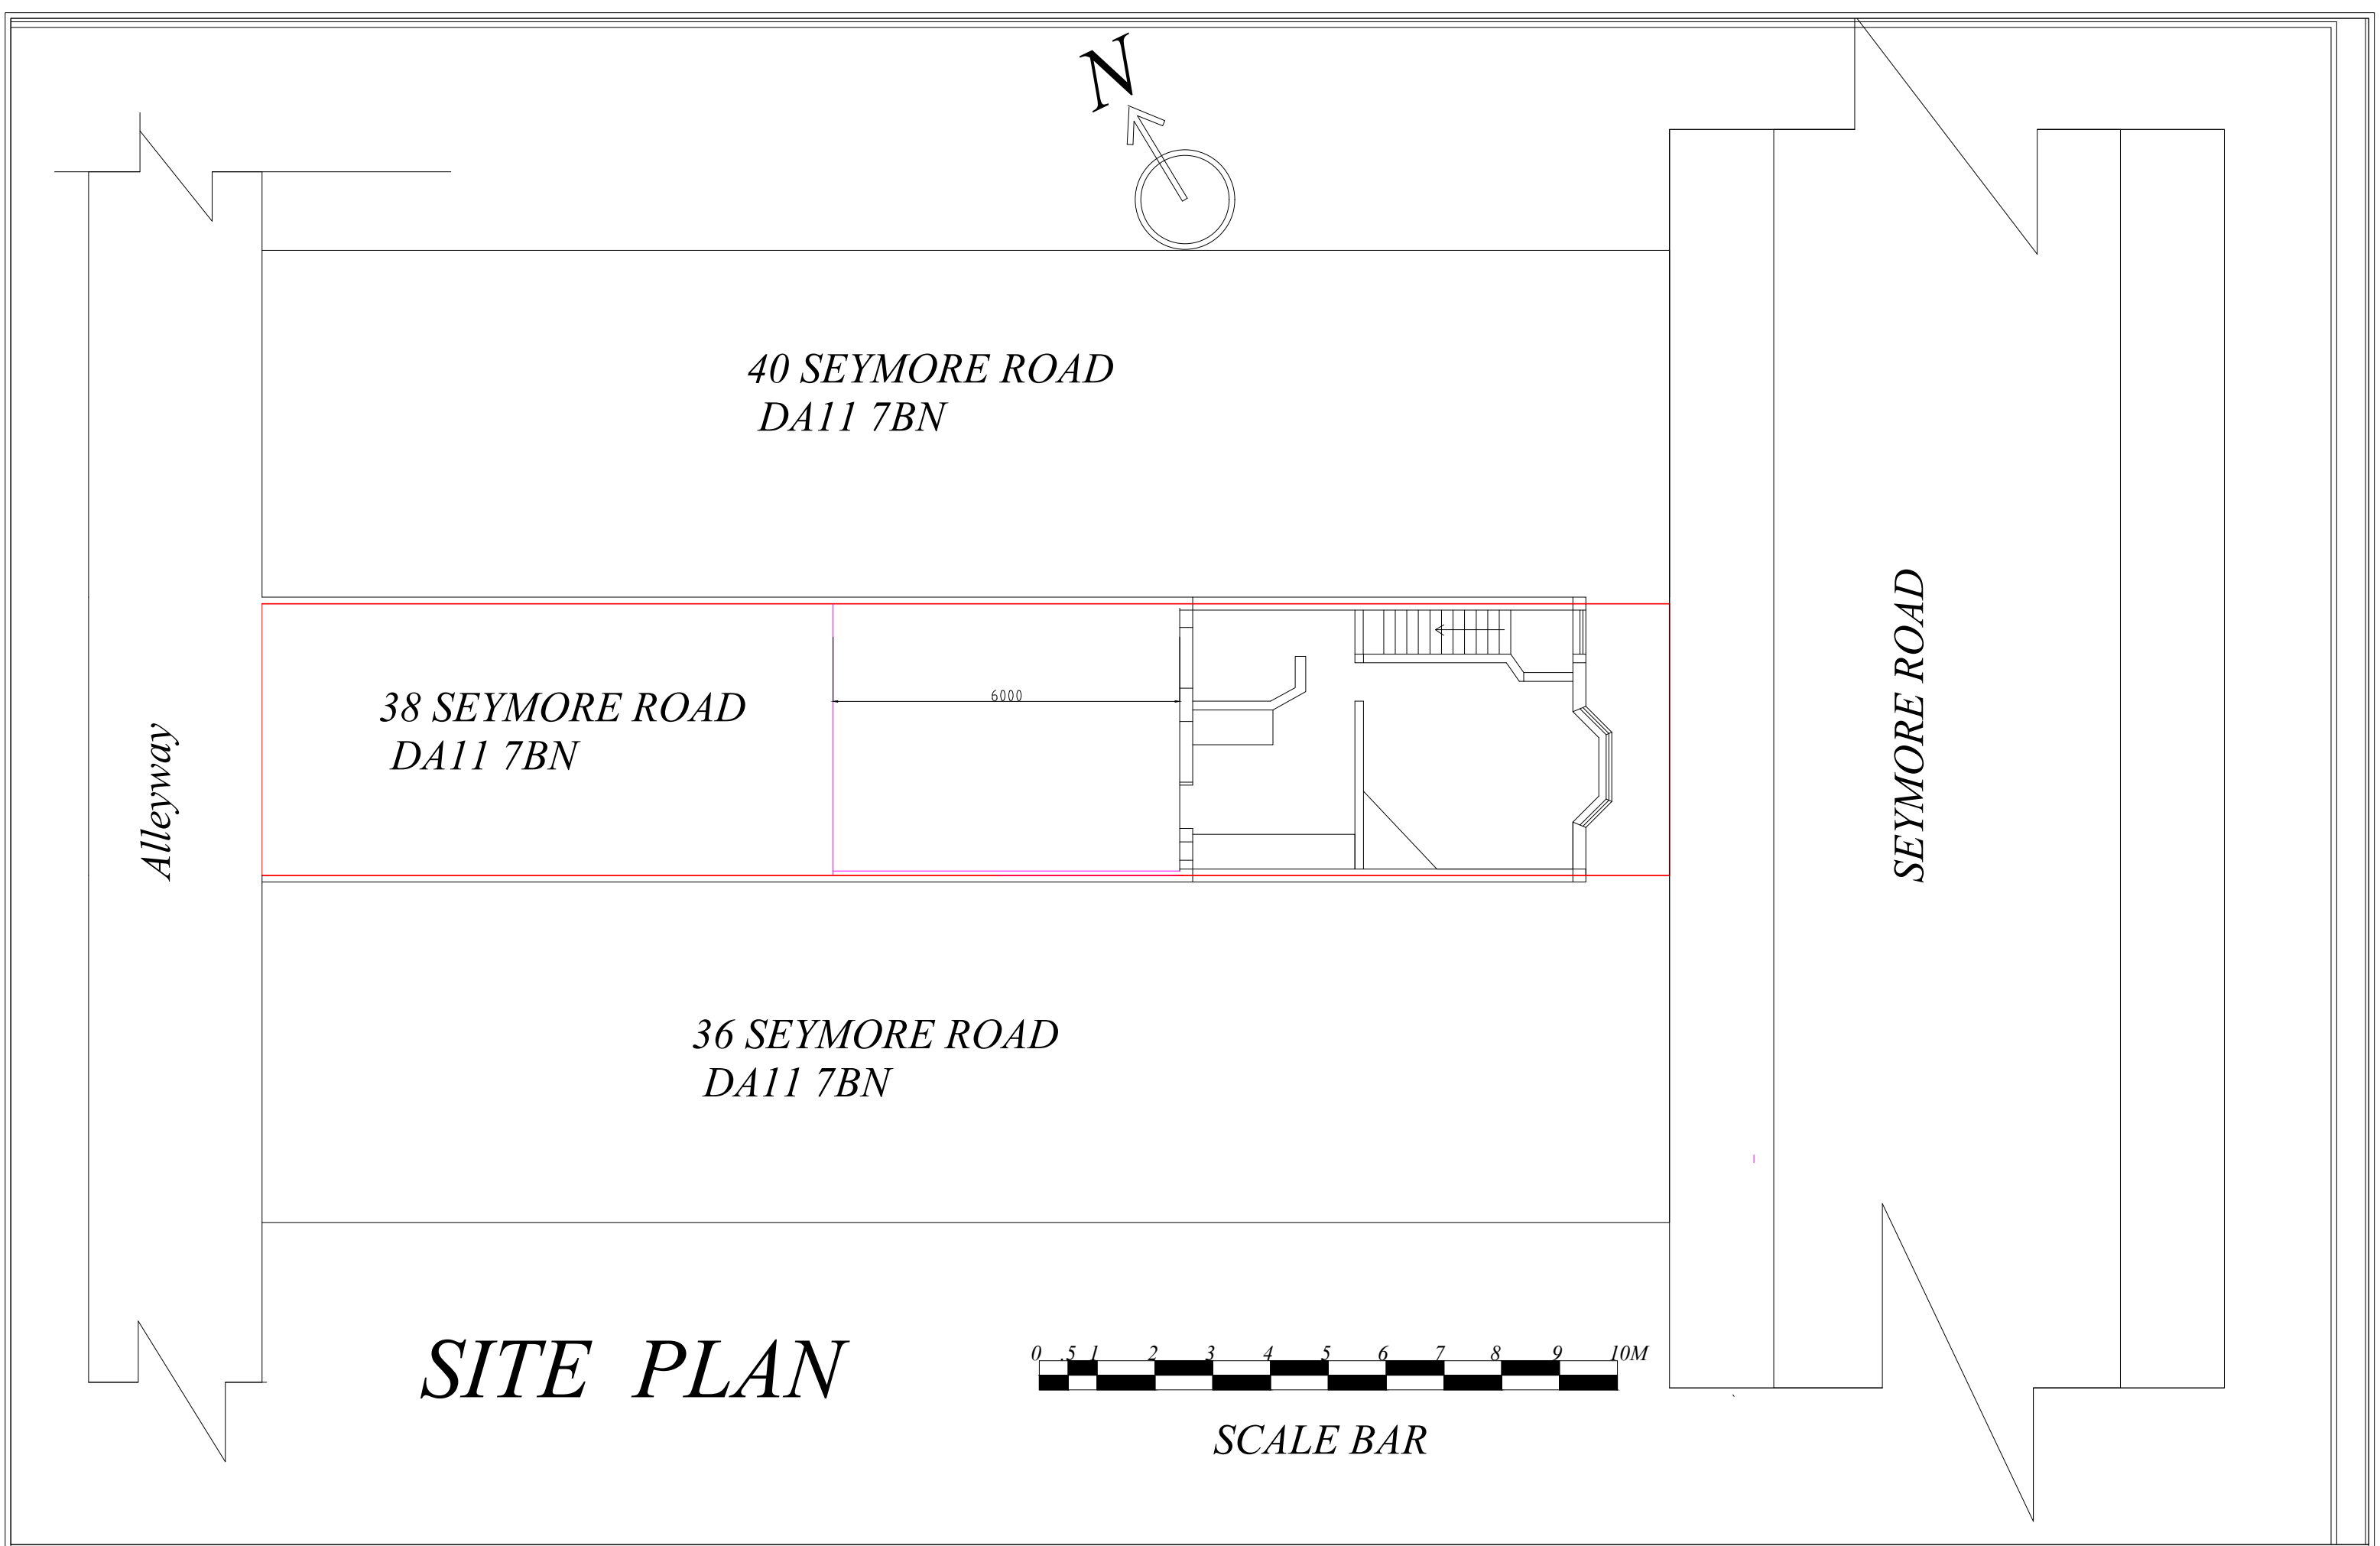

OWNER	SITE ADDRESS	DESIGN DRAWN BY:	TITLE	DRG No:	REV	SCALE
SANTOSH KAUR MANU	38 SEYMORE ROAD, DA11 7BN	ESSR CONSULTING GROUP LTD essr.cosulting@gmail.com 01474325039	SITE PLAN	03/25	XXXX	1:100