



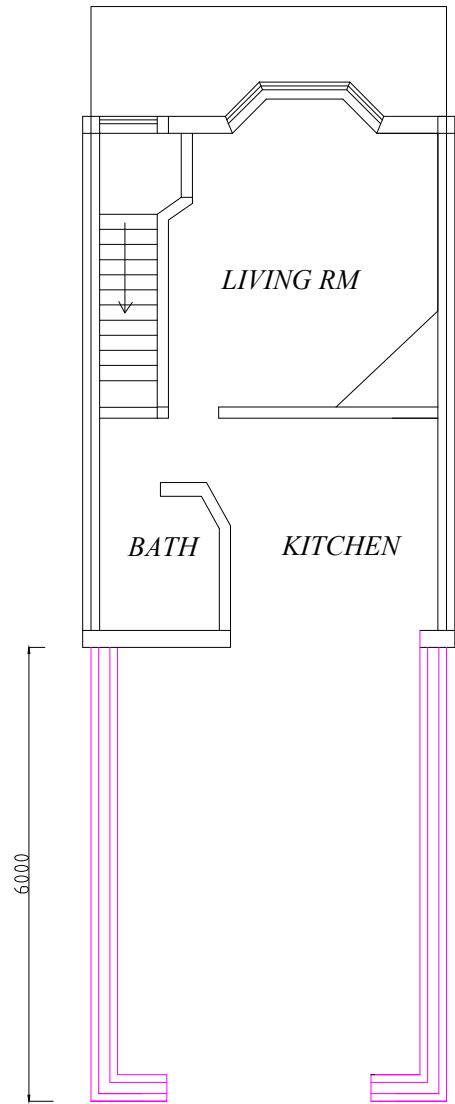


GROUND FLOOR
PLAN

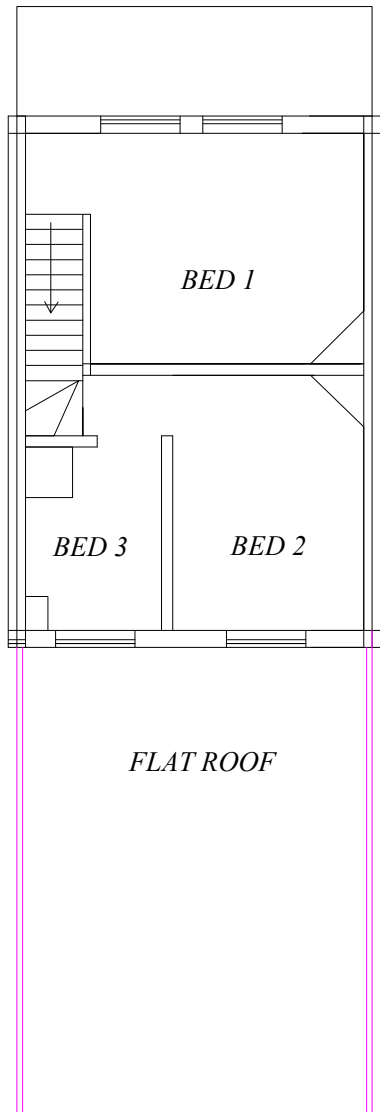


FIRST FLOOR
PLAN



4700

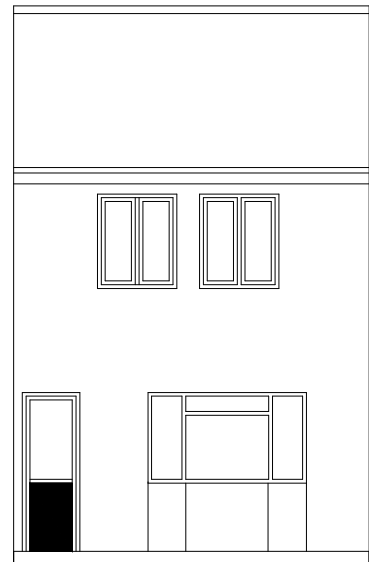


FRONT ELEVATION

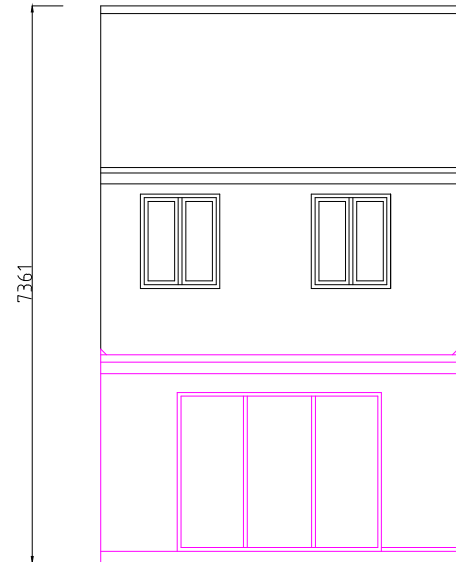

REAR ELEVATION


7361

1450

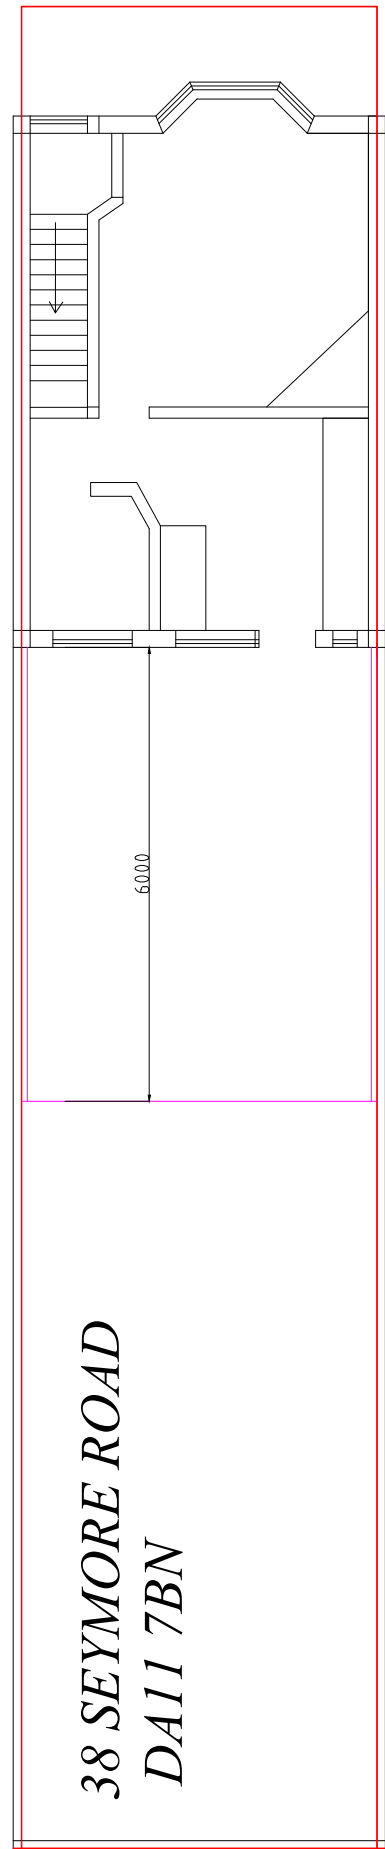


38 SEYMORE ROAD
DA11 7BN

15880

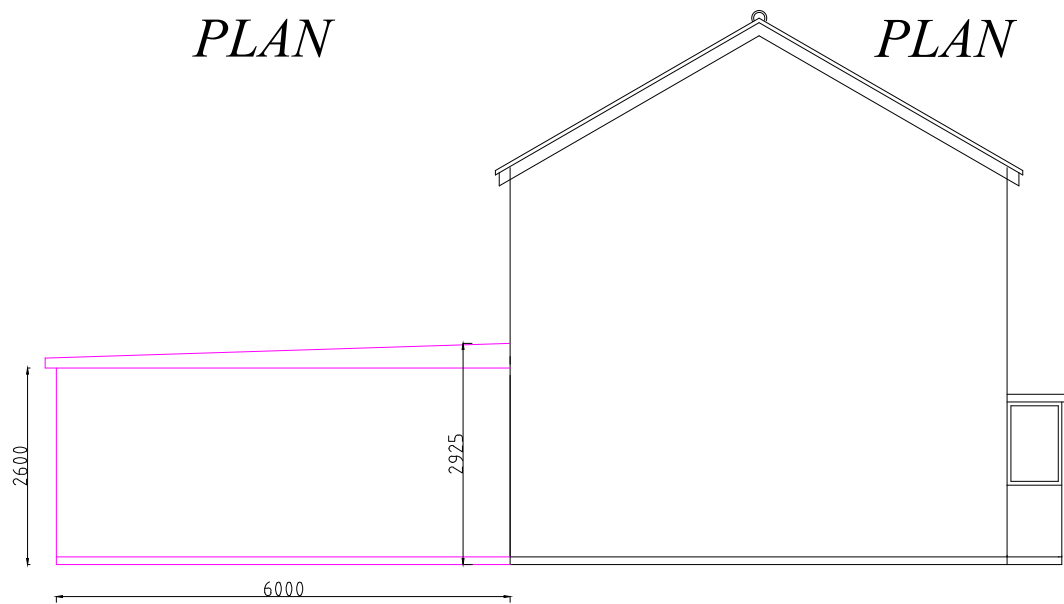

SIDE ELEVATION

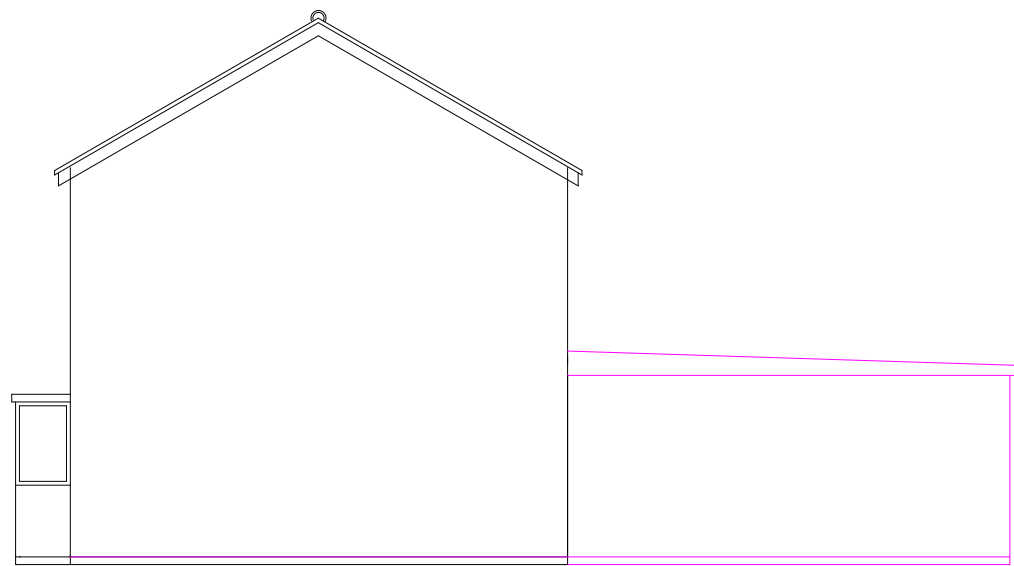

SIDE ELEVATION

OWNER	SITE ADDRESS	DESIGN DRAWN BY:	TITLE	DRG No:	REV	SCALE
SANTOSH KAUR MANU	38 SEYMORE ROAD, DA11 7BN	ESSR CONSULTING GROUP LTD essr.cosulting@gmail.com 01474325039	PROPOSED READ SIDE EXTENSION	2/25	XXXX	1:100