



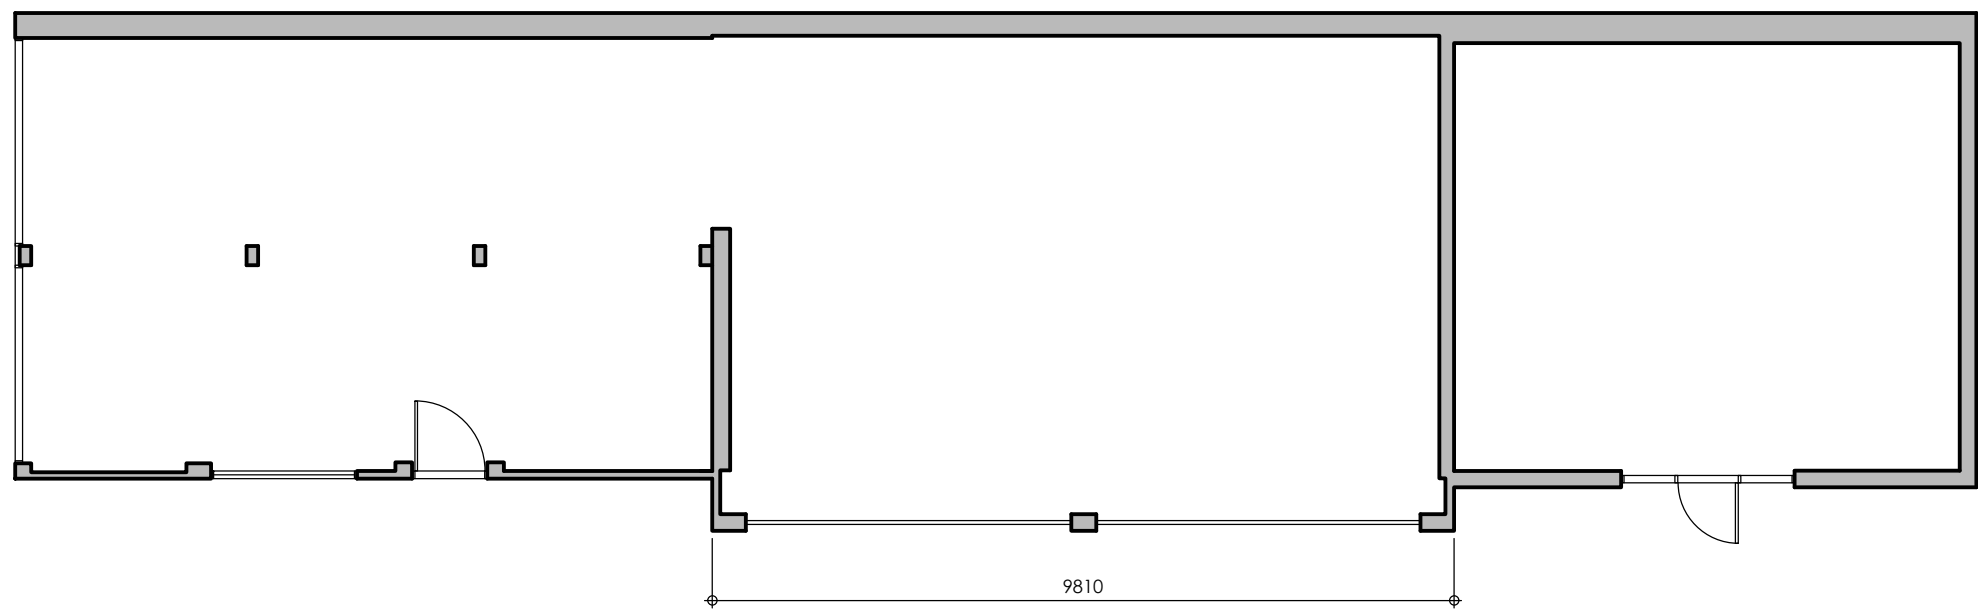


Garage - Floor Plan

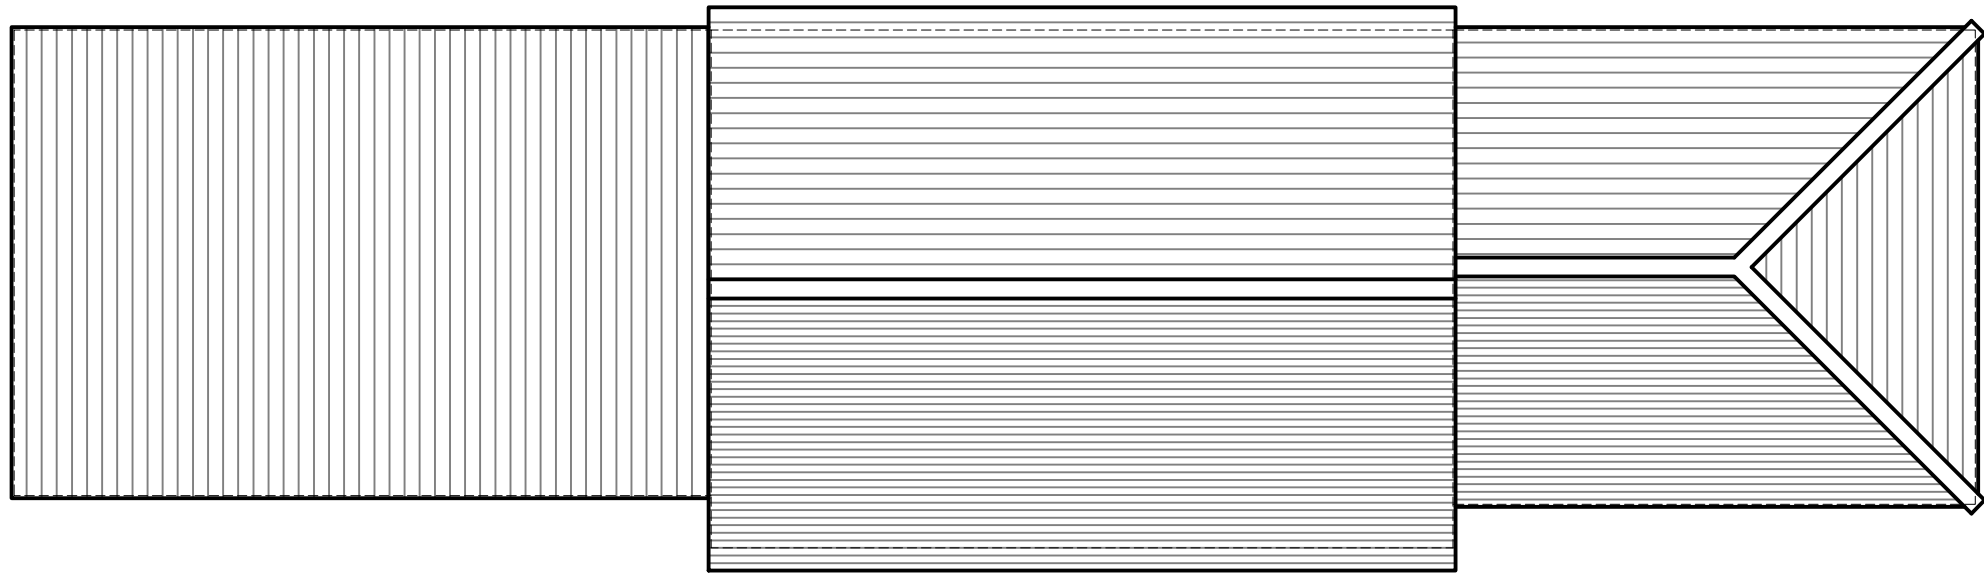


Garage - Roof Plan







Garage - South Elevation

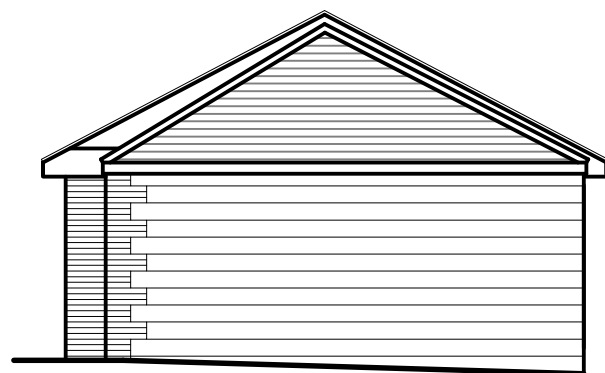


Garage - East Elevation

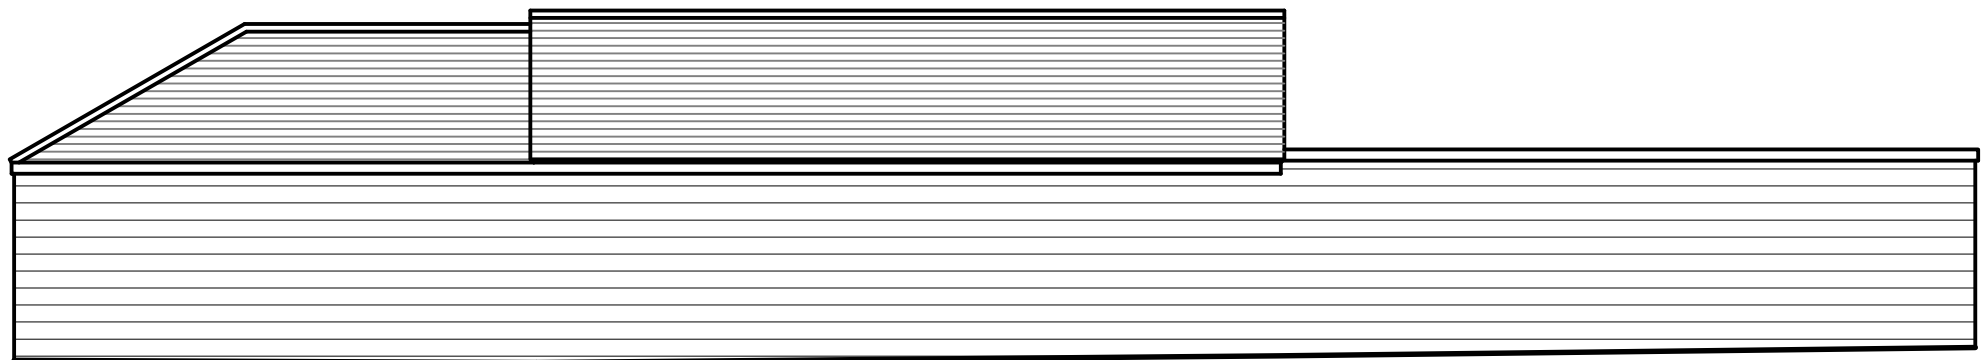

Garage - North Elevation

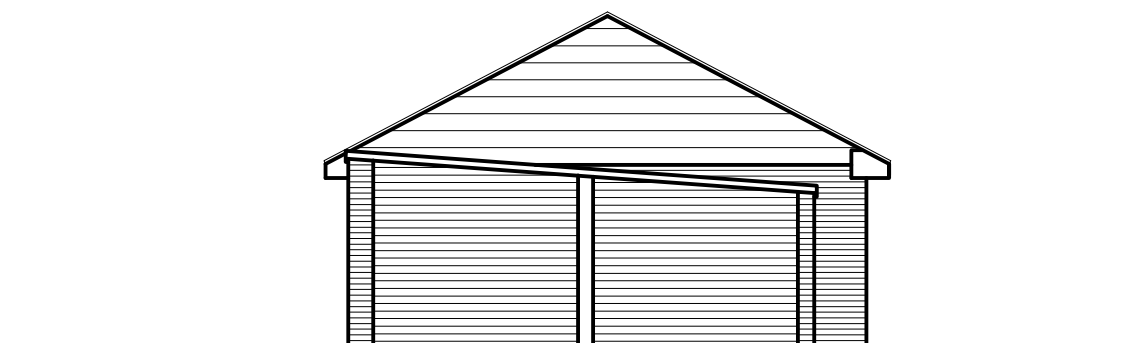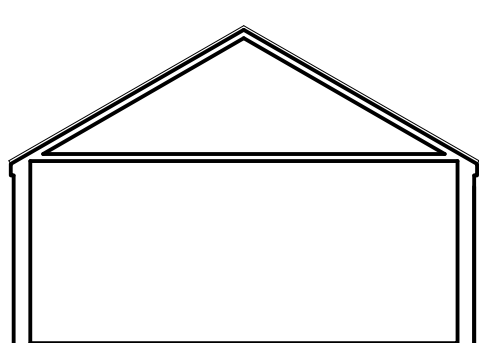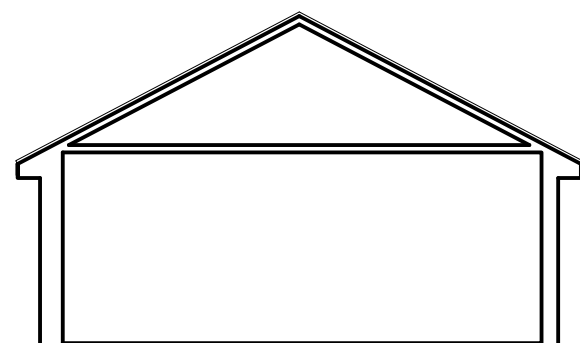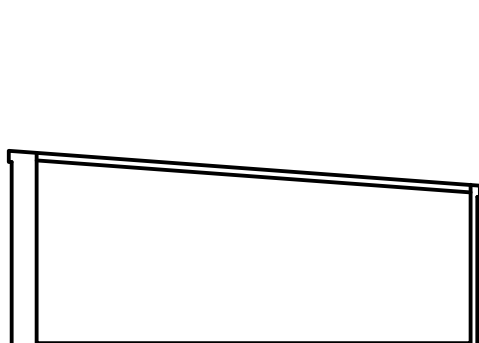

Garage - West Elevation

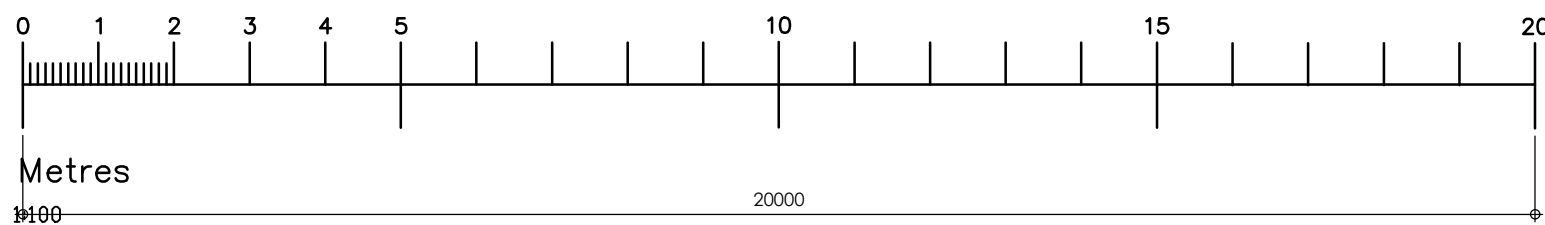

Rev	Date	Comments
-----	------	----------

PLANNING

Client
Mr & Mrs Green

Project
Rockley House
Wrotham Road
Meopham
Kent
DA13 0QN

Title
GARAGE
Plans & Elevations

Project No.

7456

Date

Nov 2020

Drawing No.

7456-PD1-003

Revision

Scale

1:100@A1

Drawn

DMW

Check

Nepicor House, London Road
Wrotham Heath, Kent, TN15 7RS
phone: 01732 753333
fax: 01732 753334
info@offsetarchitects.co.uk
www.offsetarchitects.co.uk

