


All proposed materials
to match existingAll proposed materials
to match existing

PROPOSED ROOF PLAN

0 1 2 2.5M
Meters @ 1:50 @ A3

Copyright all rights reserved.
The contents of this drawing can
not be copied without written
permission of the
DRAWNHOUSE LTD

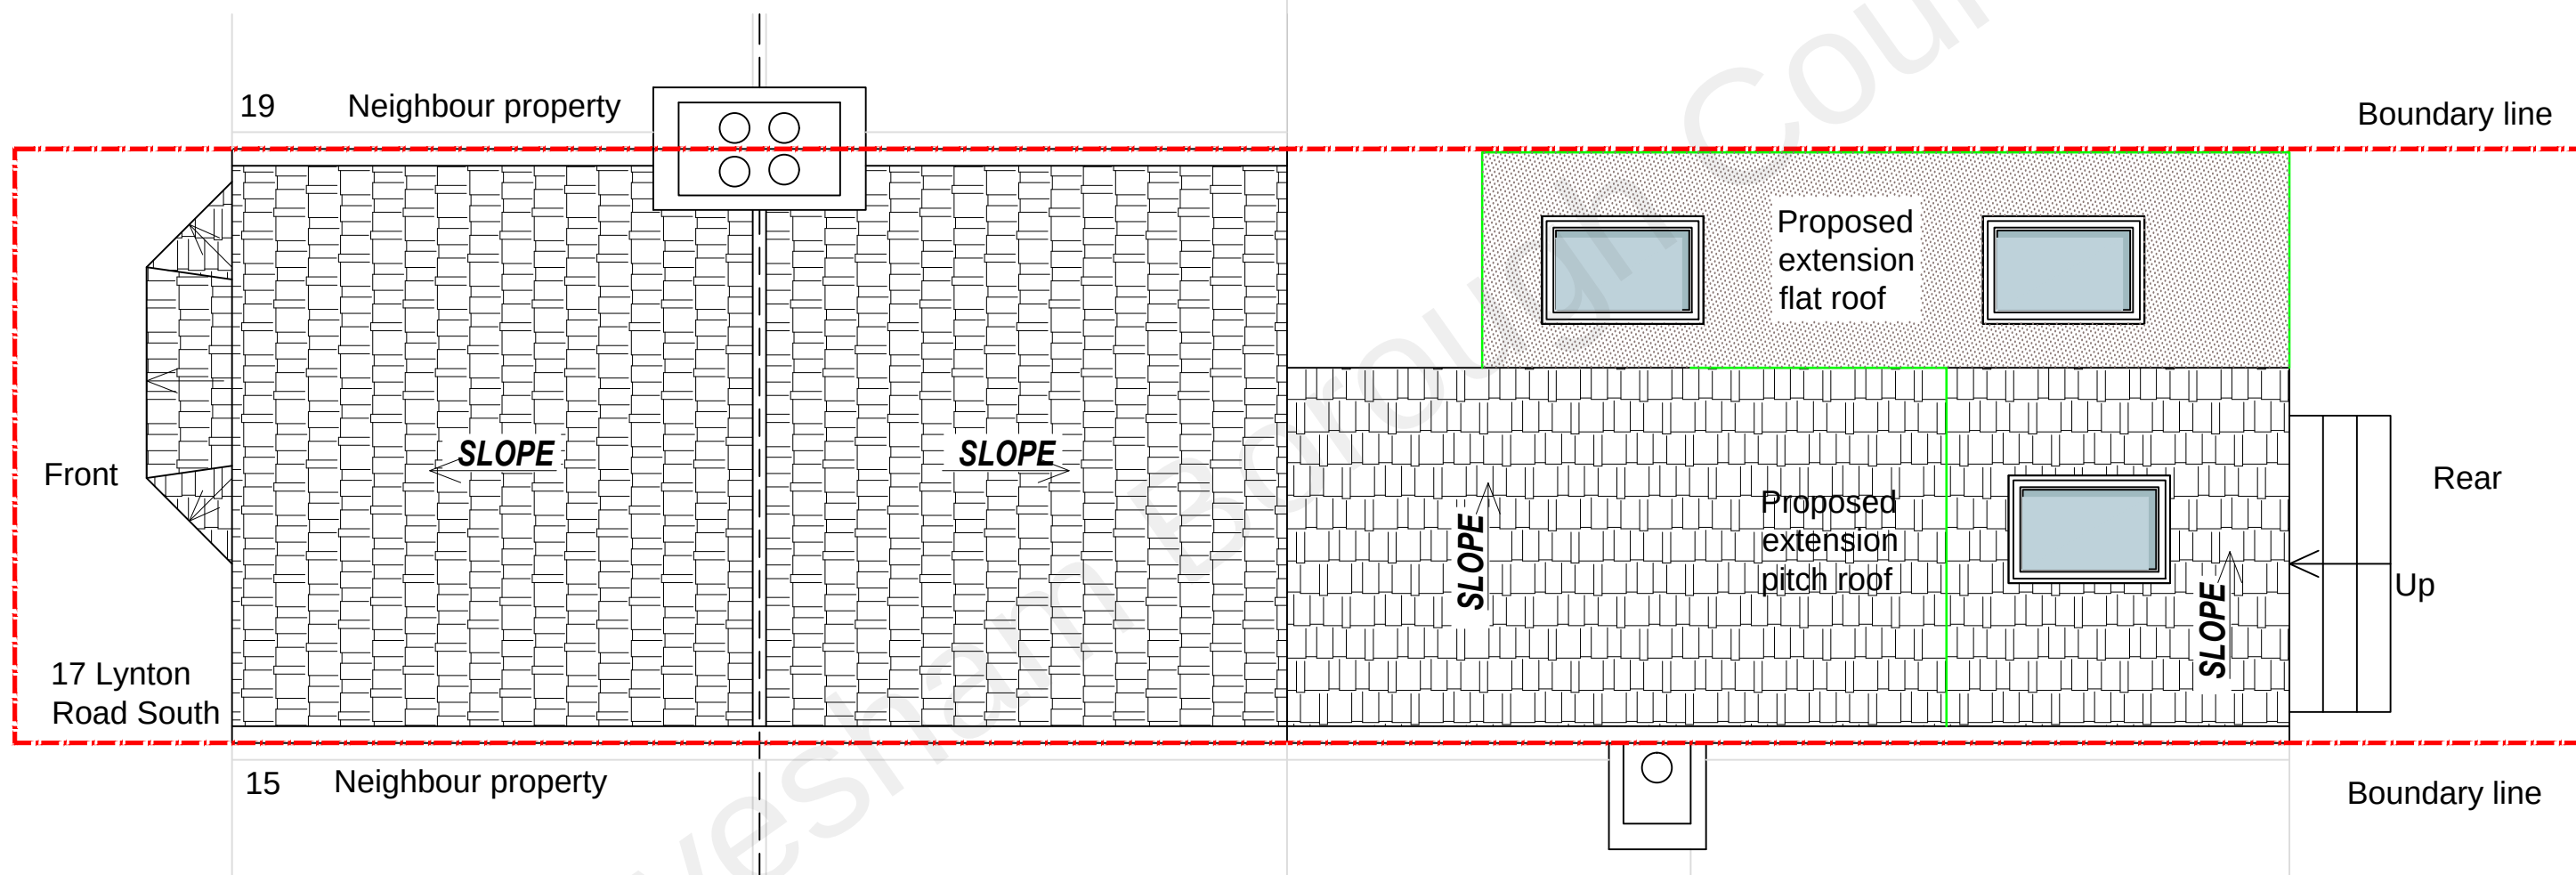

DrawnHouse LTD

Agent
E.mail: office@drawnhouse.co.uk
Mob: +447999329377

Project name:
17 Lynton Road South, Gravesend,
DA11 7NF

Title: PROPOSED PLAN

Project number:

8791

Drawn:

AN

Revision:

Scale:

A3 - 1:50

Drawing No:

06

Date:

February 2022