



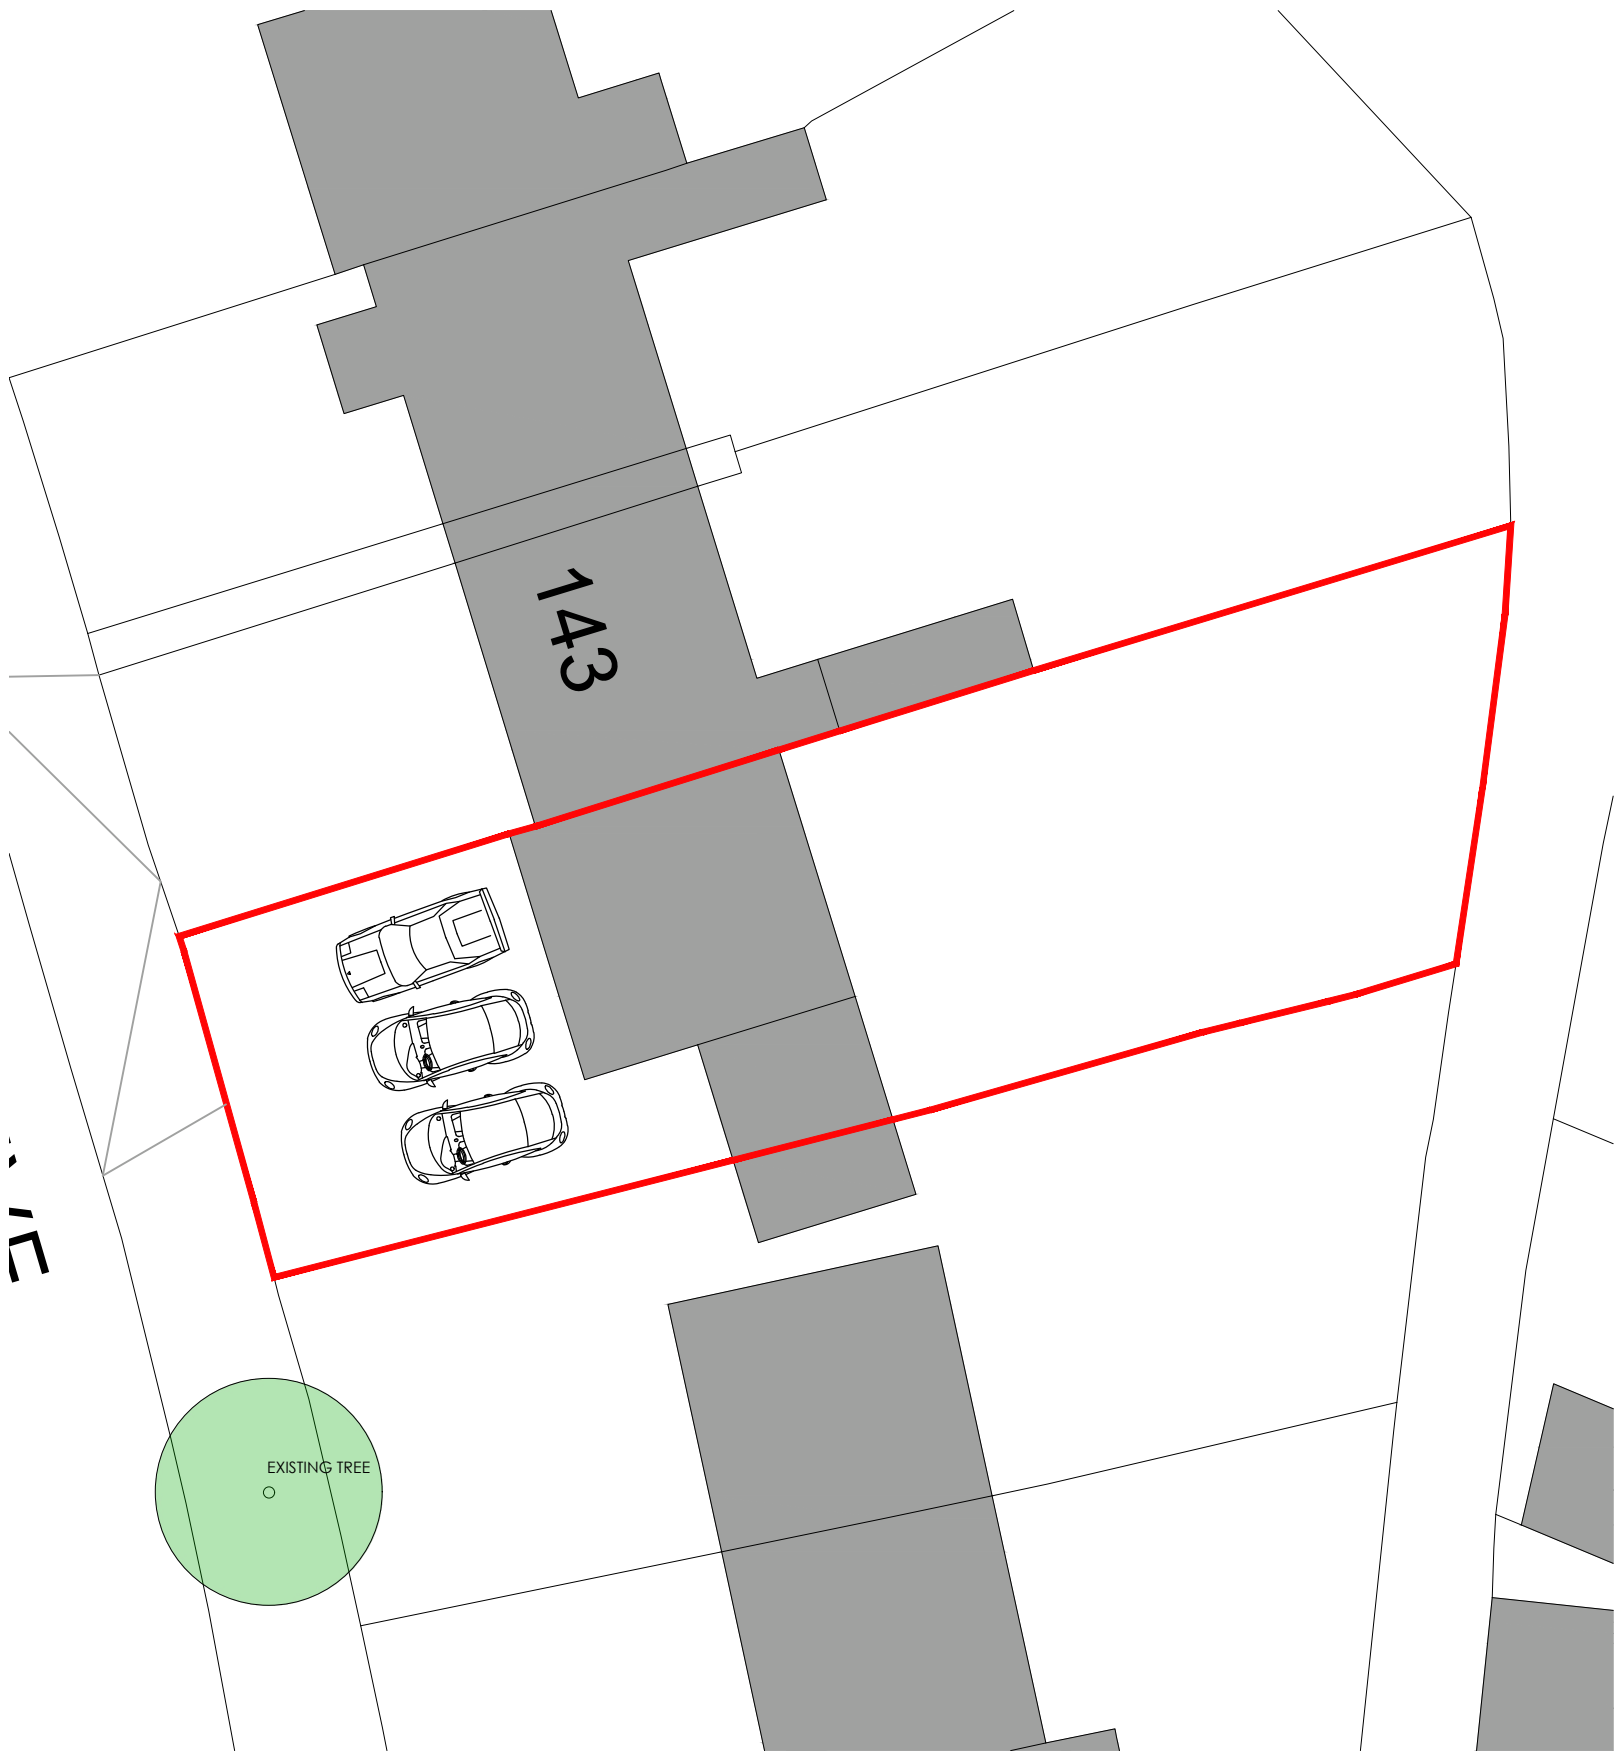


EXISTING
SITE PLAN
SCALE 1:200

 

Ordnance Survey, (c) Crown Copyright 2025. All rights reserved. Licence number 100022432

EXISTING
LOCATION PLAN
SCALE 1:1250

 

Project Title	FENCE APP (PART-RETROSPECTIVE)		
	145 VALLEY DRIVE GRAVESEND KENT DA12 5RU		
Client	IEVA BACIANSKIENE		
Status	PLANNING		
Scale	1:200, 1:1250	Drawing Size	A3
Date	01/12/2025	Drawn By	LDH
		Checked	

Rev	Date	Description	Rev By	Chk'd By
-	dd-mm-yy	-----	---	---

Drawing Title	EXISTING SITE LOCATION PLANS		
Job-Dwg No	LHA(43-25)-001	Rev	-

LH Architectural

Architectural Design Services

69 Highgrove Road

Chatham, ME57SF

t. 07753323062

e. lewisharding2009@hotmail.co.uk