




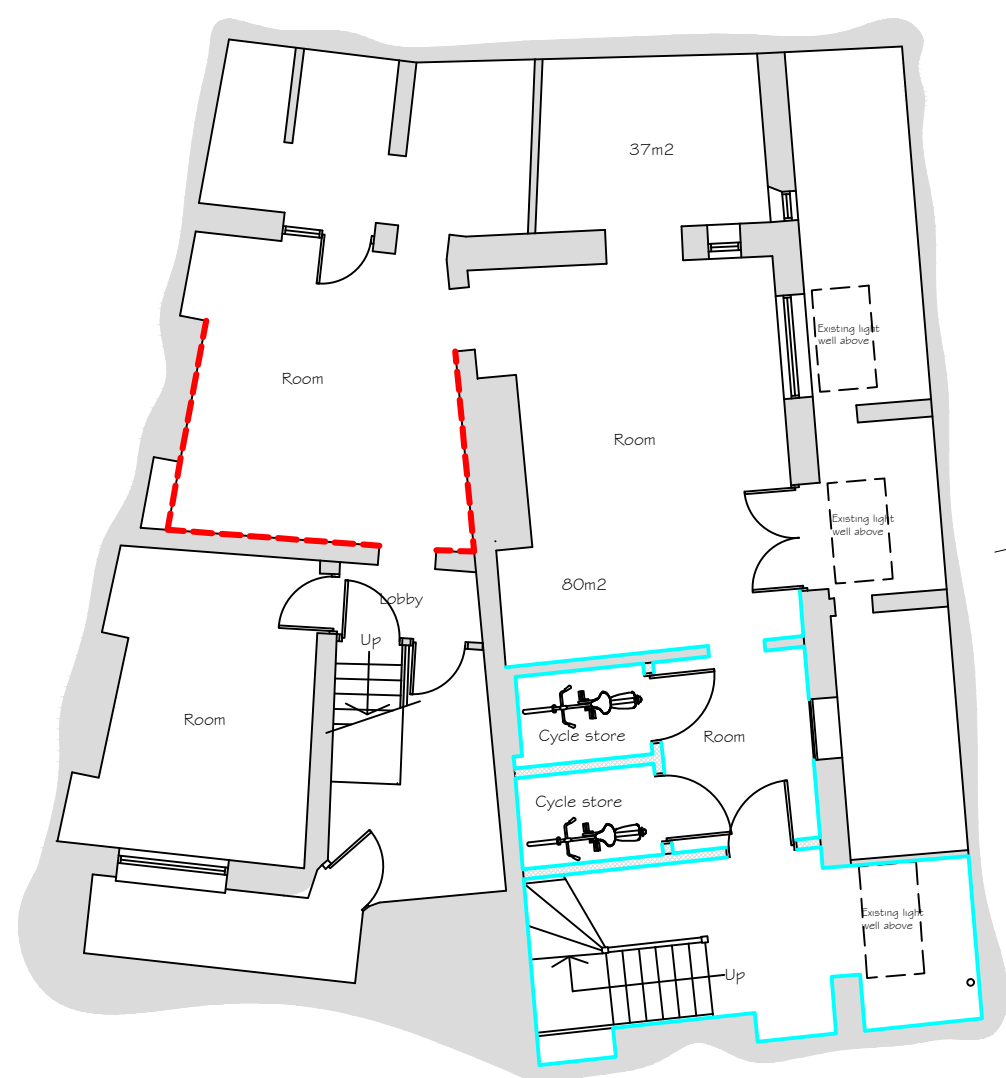

Basement Floor Plan
Scale 1:100

 



- Original skirting
- Replaced matching skirting
- Replaced non matching skirting

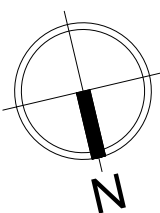

Ground Floor Plan




Skirting section on first floor
Scale 1:2

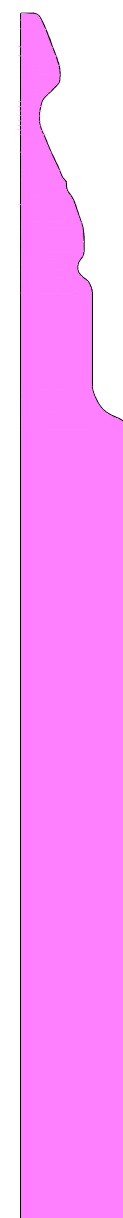 

Skirting section on first floor
Scale 1:2




Skirting section on ground floor
Scale 1:2

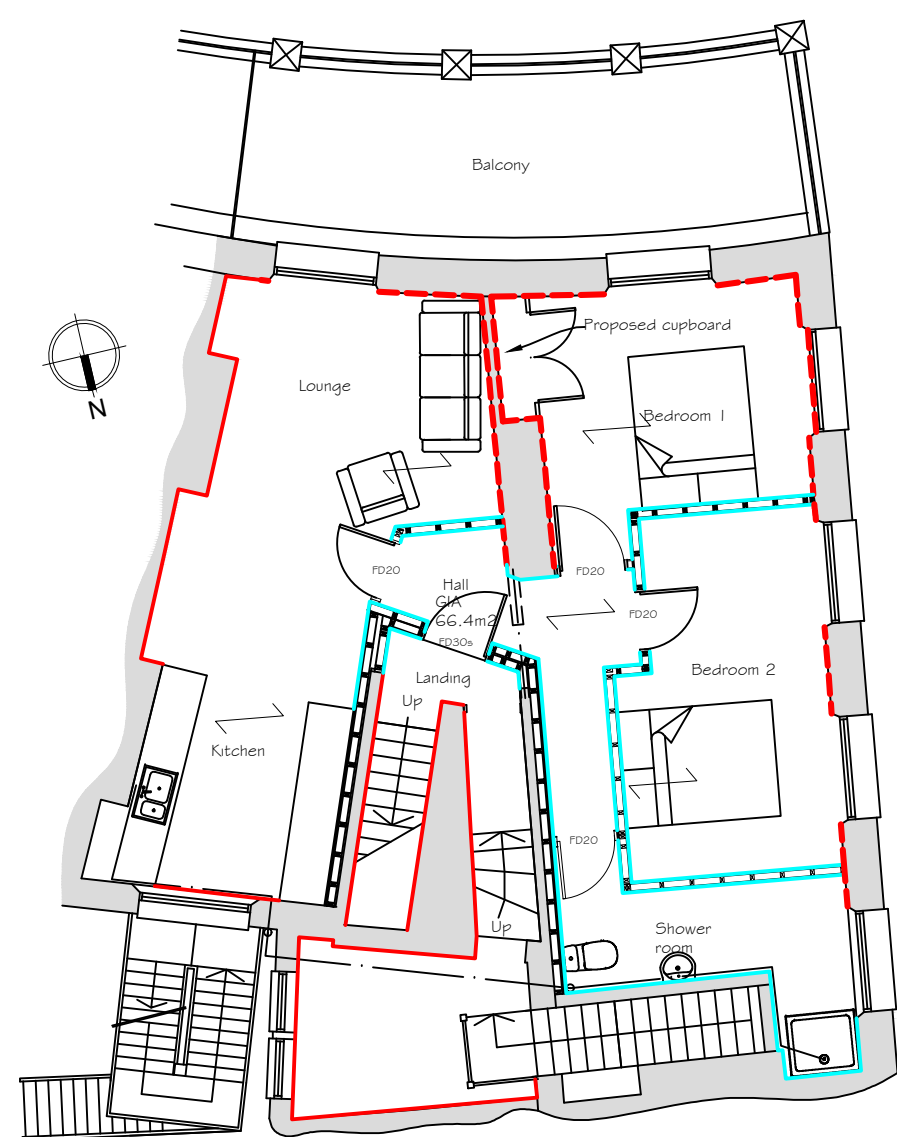


First Floor Plan

- Original skirting
- Replaced matching skirting
- Replaced non matching skirting

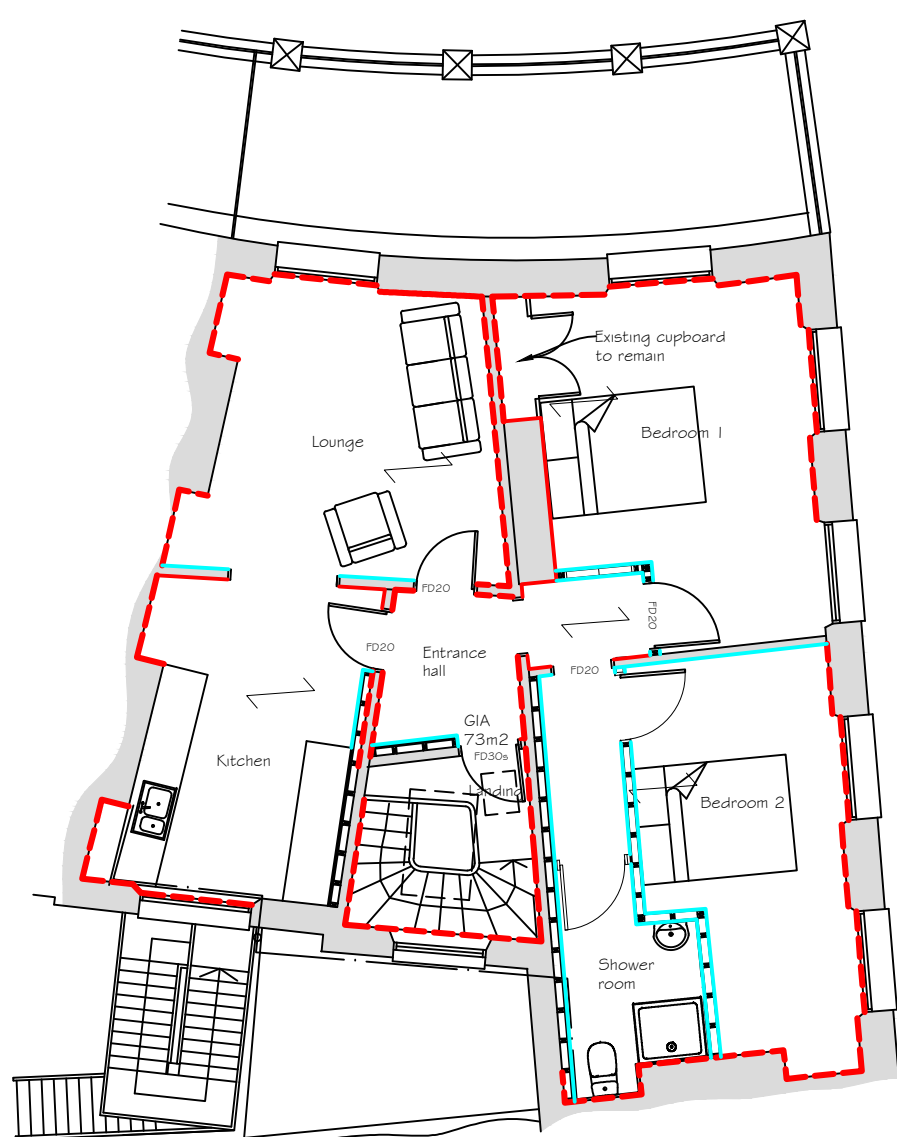

Second Floor Plan

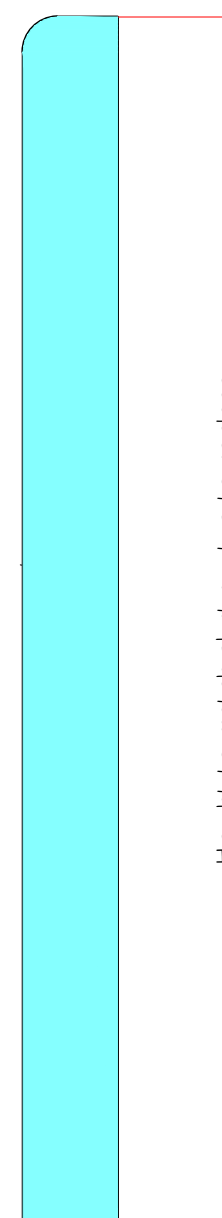

Proposed Bull nose skirting section
Scale 1:2

Rev B- Amended skirting colour.
Rev A- Amended skirting layout.

15 March 2023
7 February 2023

Synergy Planning & Property Consultants Ltd Suite 6 Laser Quay Mariner City Estate Rochester Kent ME2 4HU		
Client	S Rana & A Asghar	
Address	6 Berkley Crescent Gravesend Kent and 48 Harmer Street Gravesend Kent	
Drawing title	Skirting	
Scale	1:100 at A1	
Date	02 October 2022	Drawn by
Drawing No	20/297/15	B