



Existing


Proposed

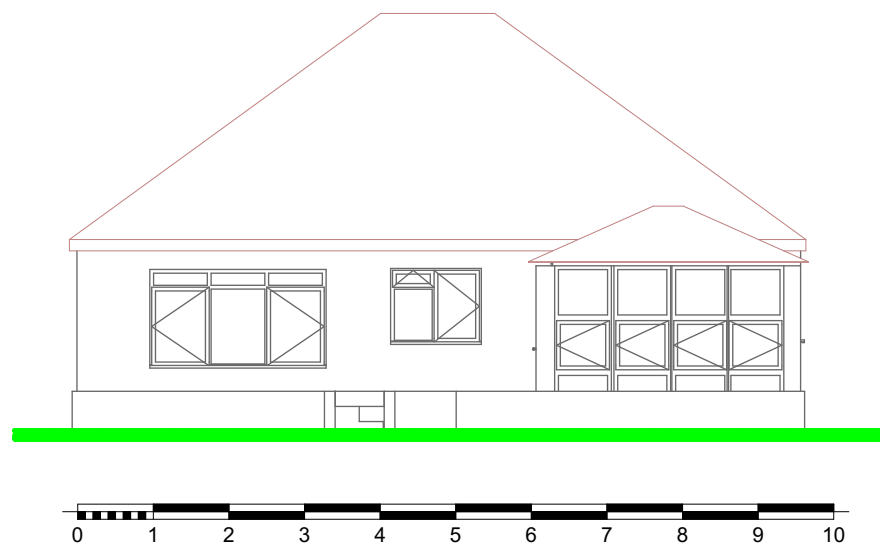


1 East Elevation Existing 1:100

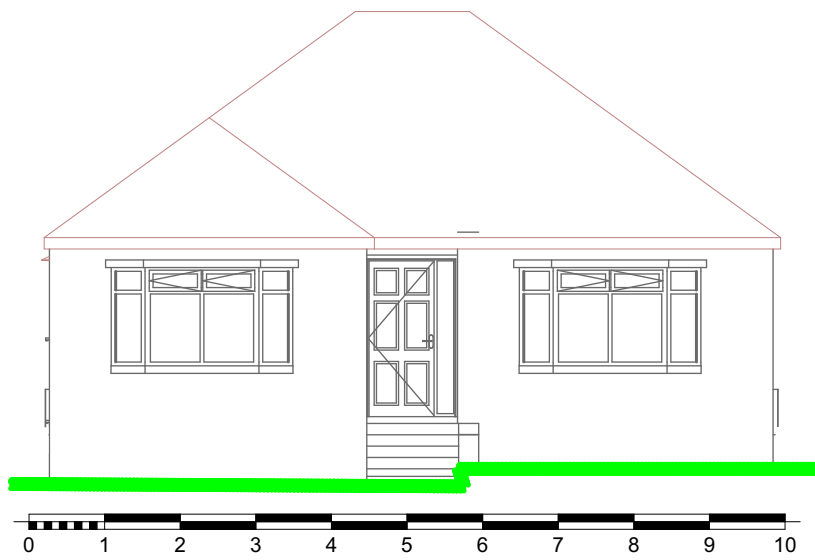


2 West Elevation Existing 1:100

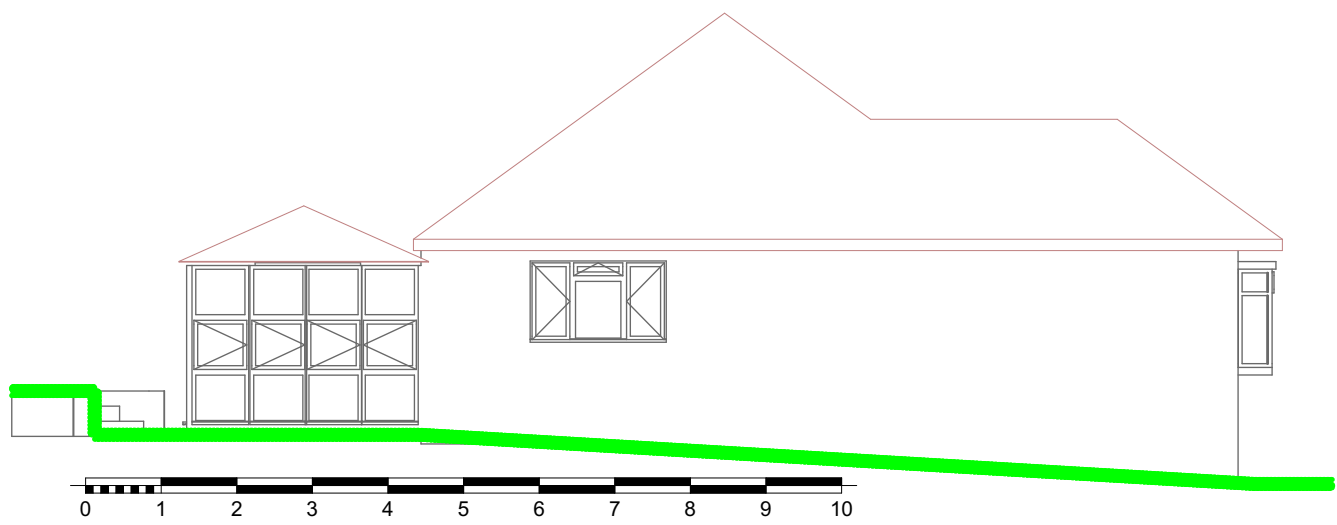


3 North Elevation Existing 1:100

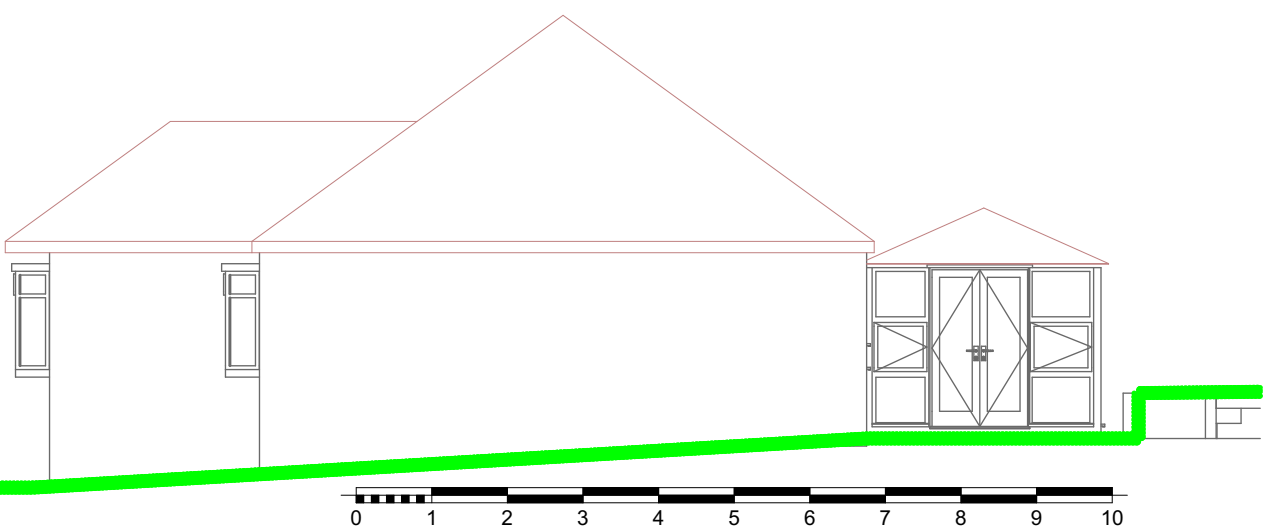


4 South Elevation Existing 1:100

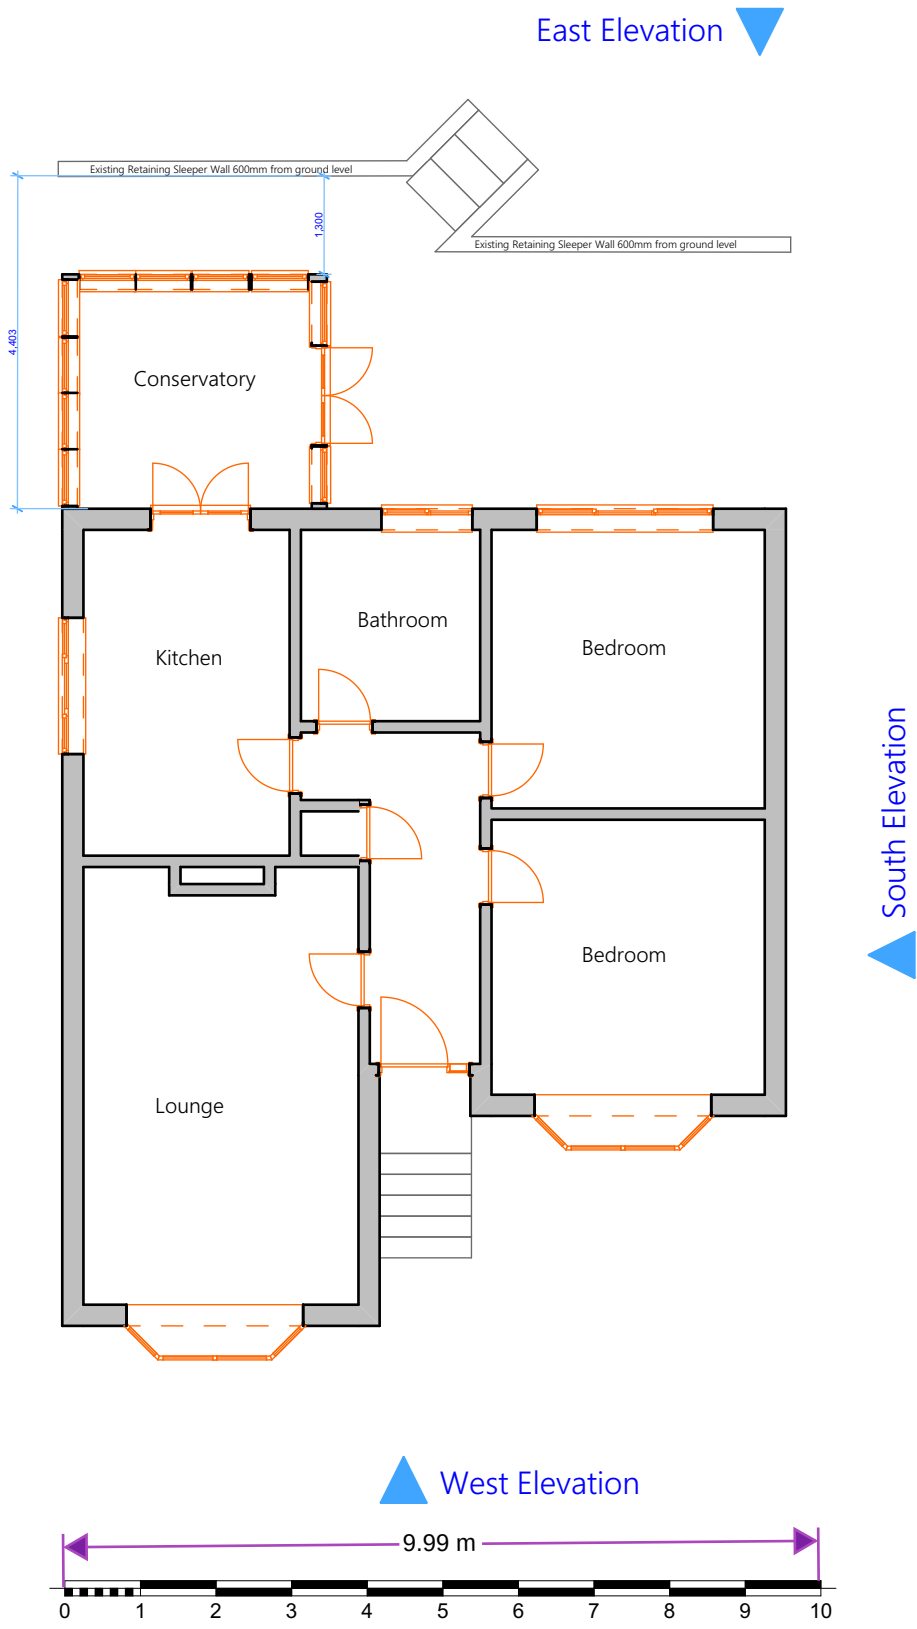


5 GF Ground Floor Existing 1:100

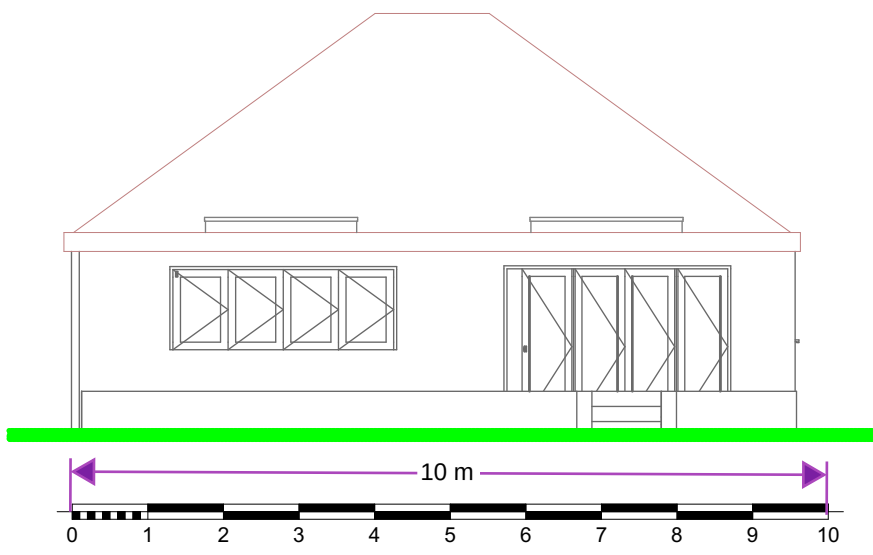


7 East Elevation Proposed 1:100

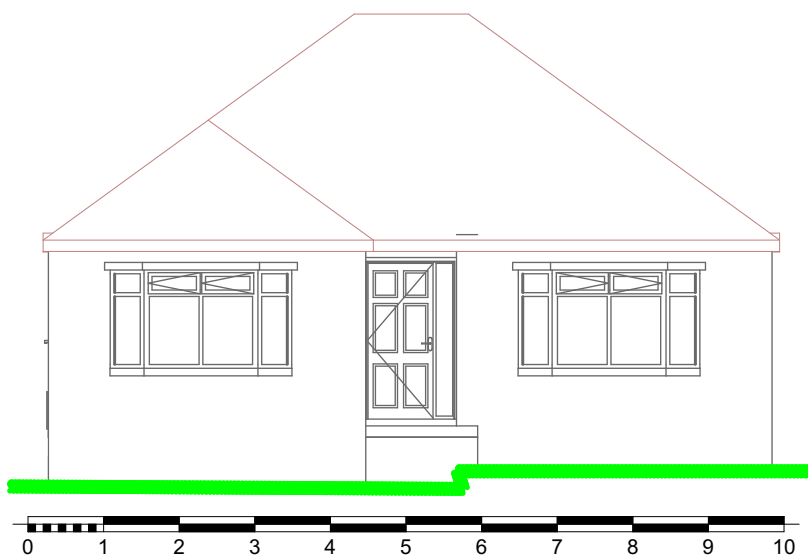


8 West Elevation Proposed 1:100

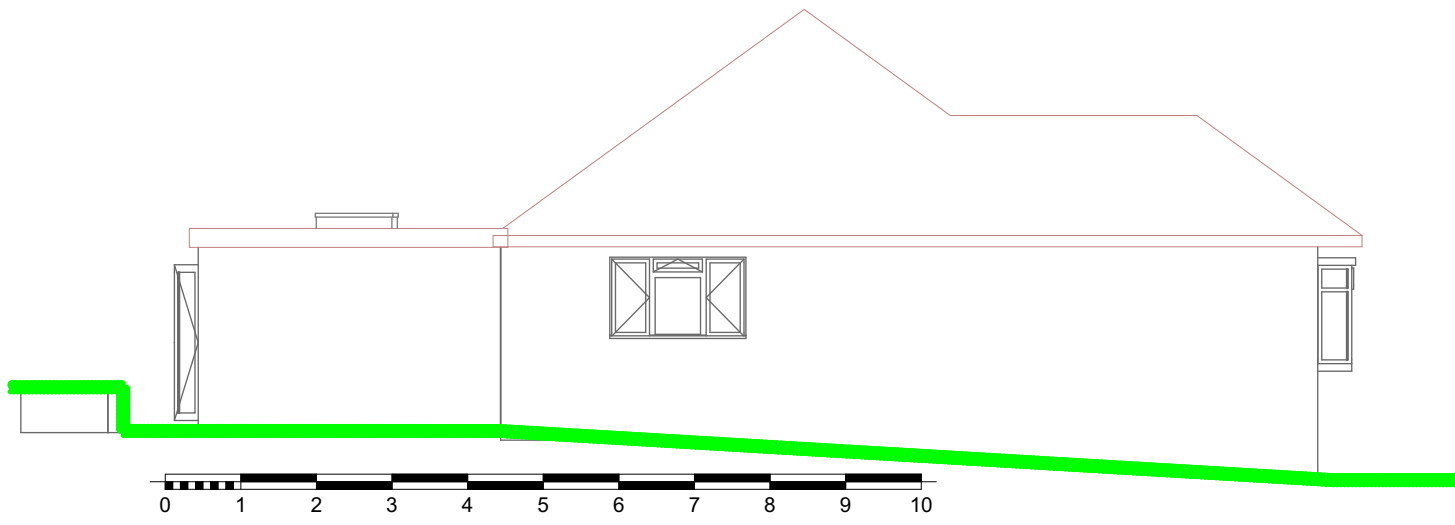


9 North Elevation Proposed 1:100

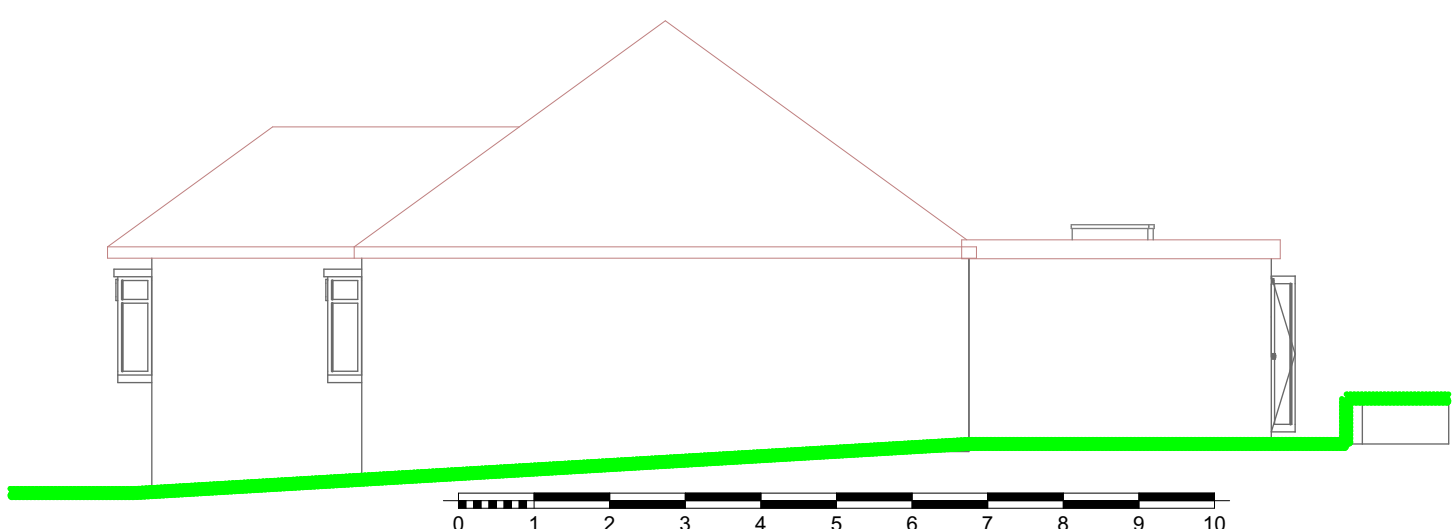

10 South Elevation Proposed 1:100

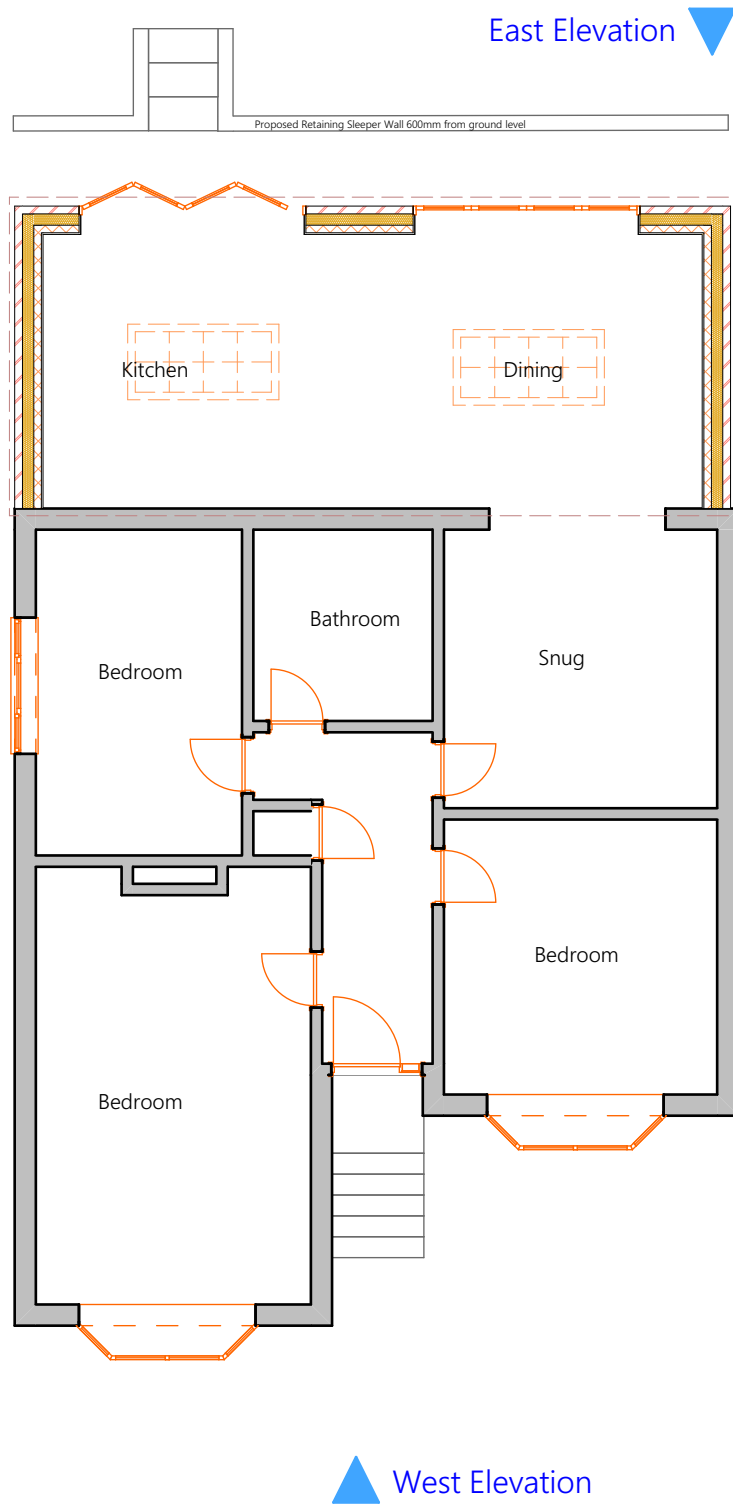

11 GF Ground Floor Proposed 1:100

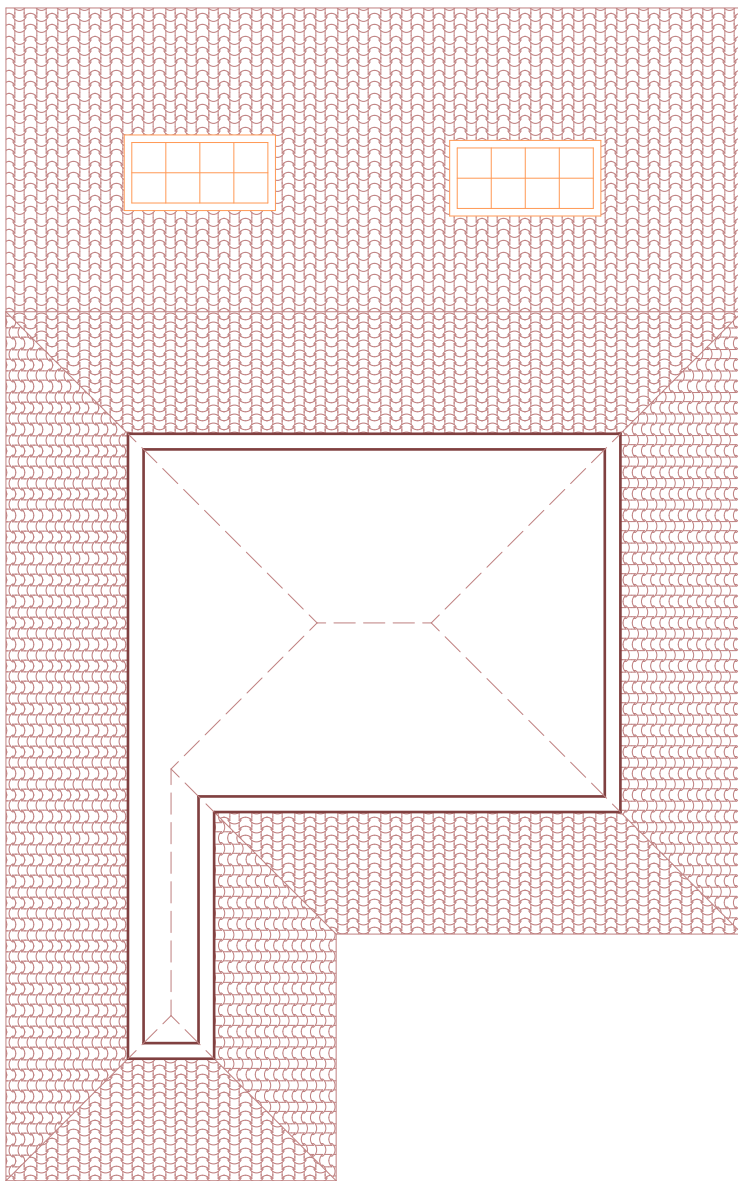

12 Roof Proposed 1:100

ARCHITECHNOLOGY.
DESIGN

This document and its design content is copyright ©. It shall be read in conjunction with all other associated project information including models, specifications, schedules and related consultants documents. Do not scale from documents. All dimensions to be checked on site. Immediately report any discrepancies, errors or omissions on this document to the Originator. If in doubt ASK.

	Scales @ A1	Date
	1:100	2025-10-20

Client Approval
A - Approved
B - Approved with Comments
C - Do Not Use

Layout Title
Plans

Architecttechnology.design	www.architecttechnology.design
179 Edwin Road Rainham, Kent ME8 0AH	Tel: 07957 350204
	info@architecttechnology.design

Project

3 The Drive - Sophie Lewis DA12 4BY SSE

status

Planning Application - 4 Metres

Site Address

3 The Drive Gravesend Kent DA12 4BY

Drawing Number	project	originator	zone	level	type	role	number	rev
Layout ID							02	