



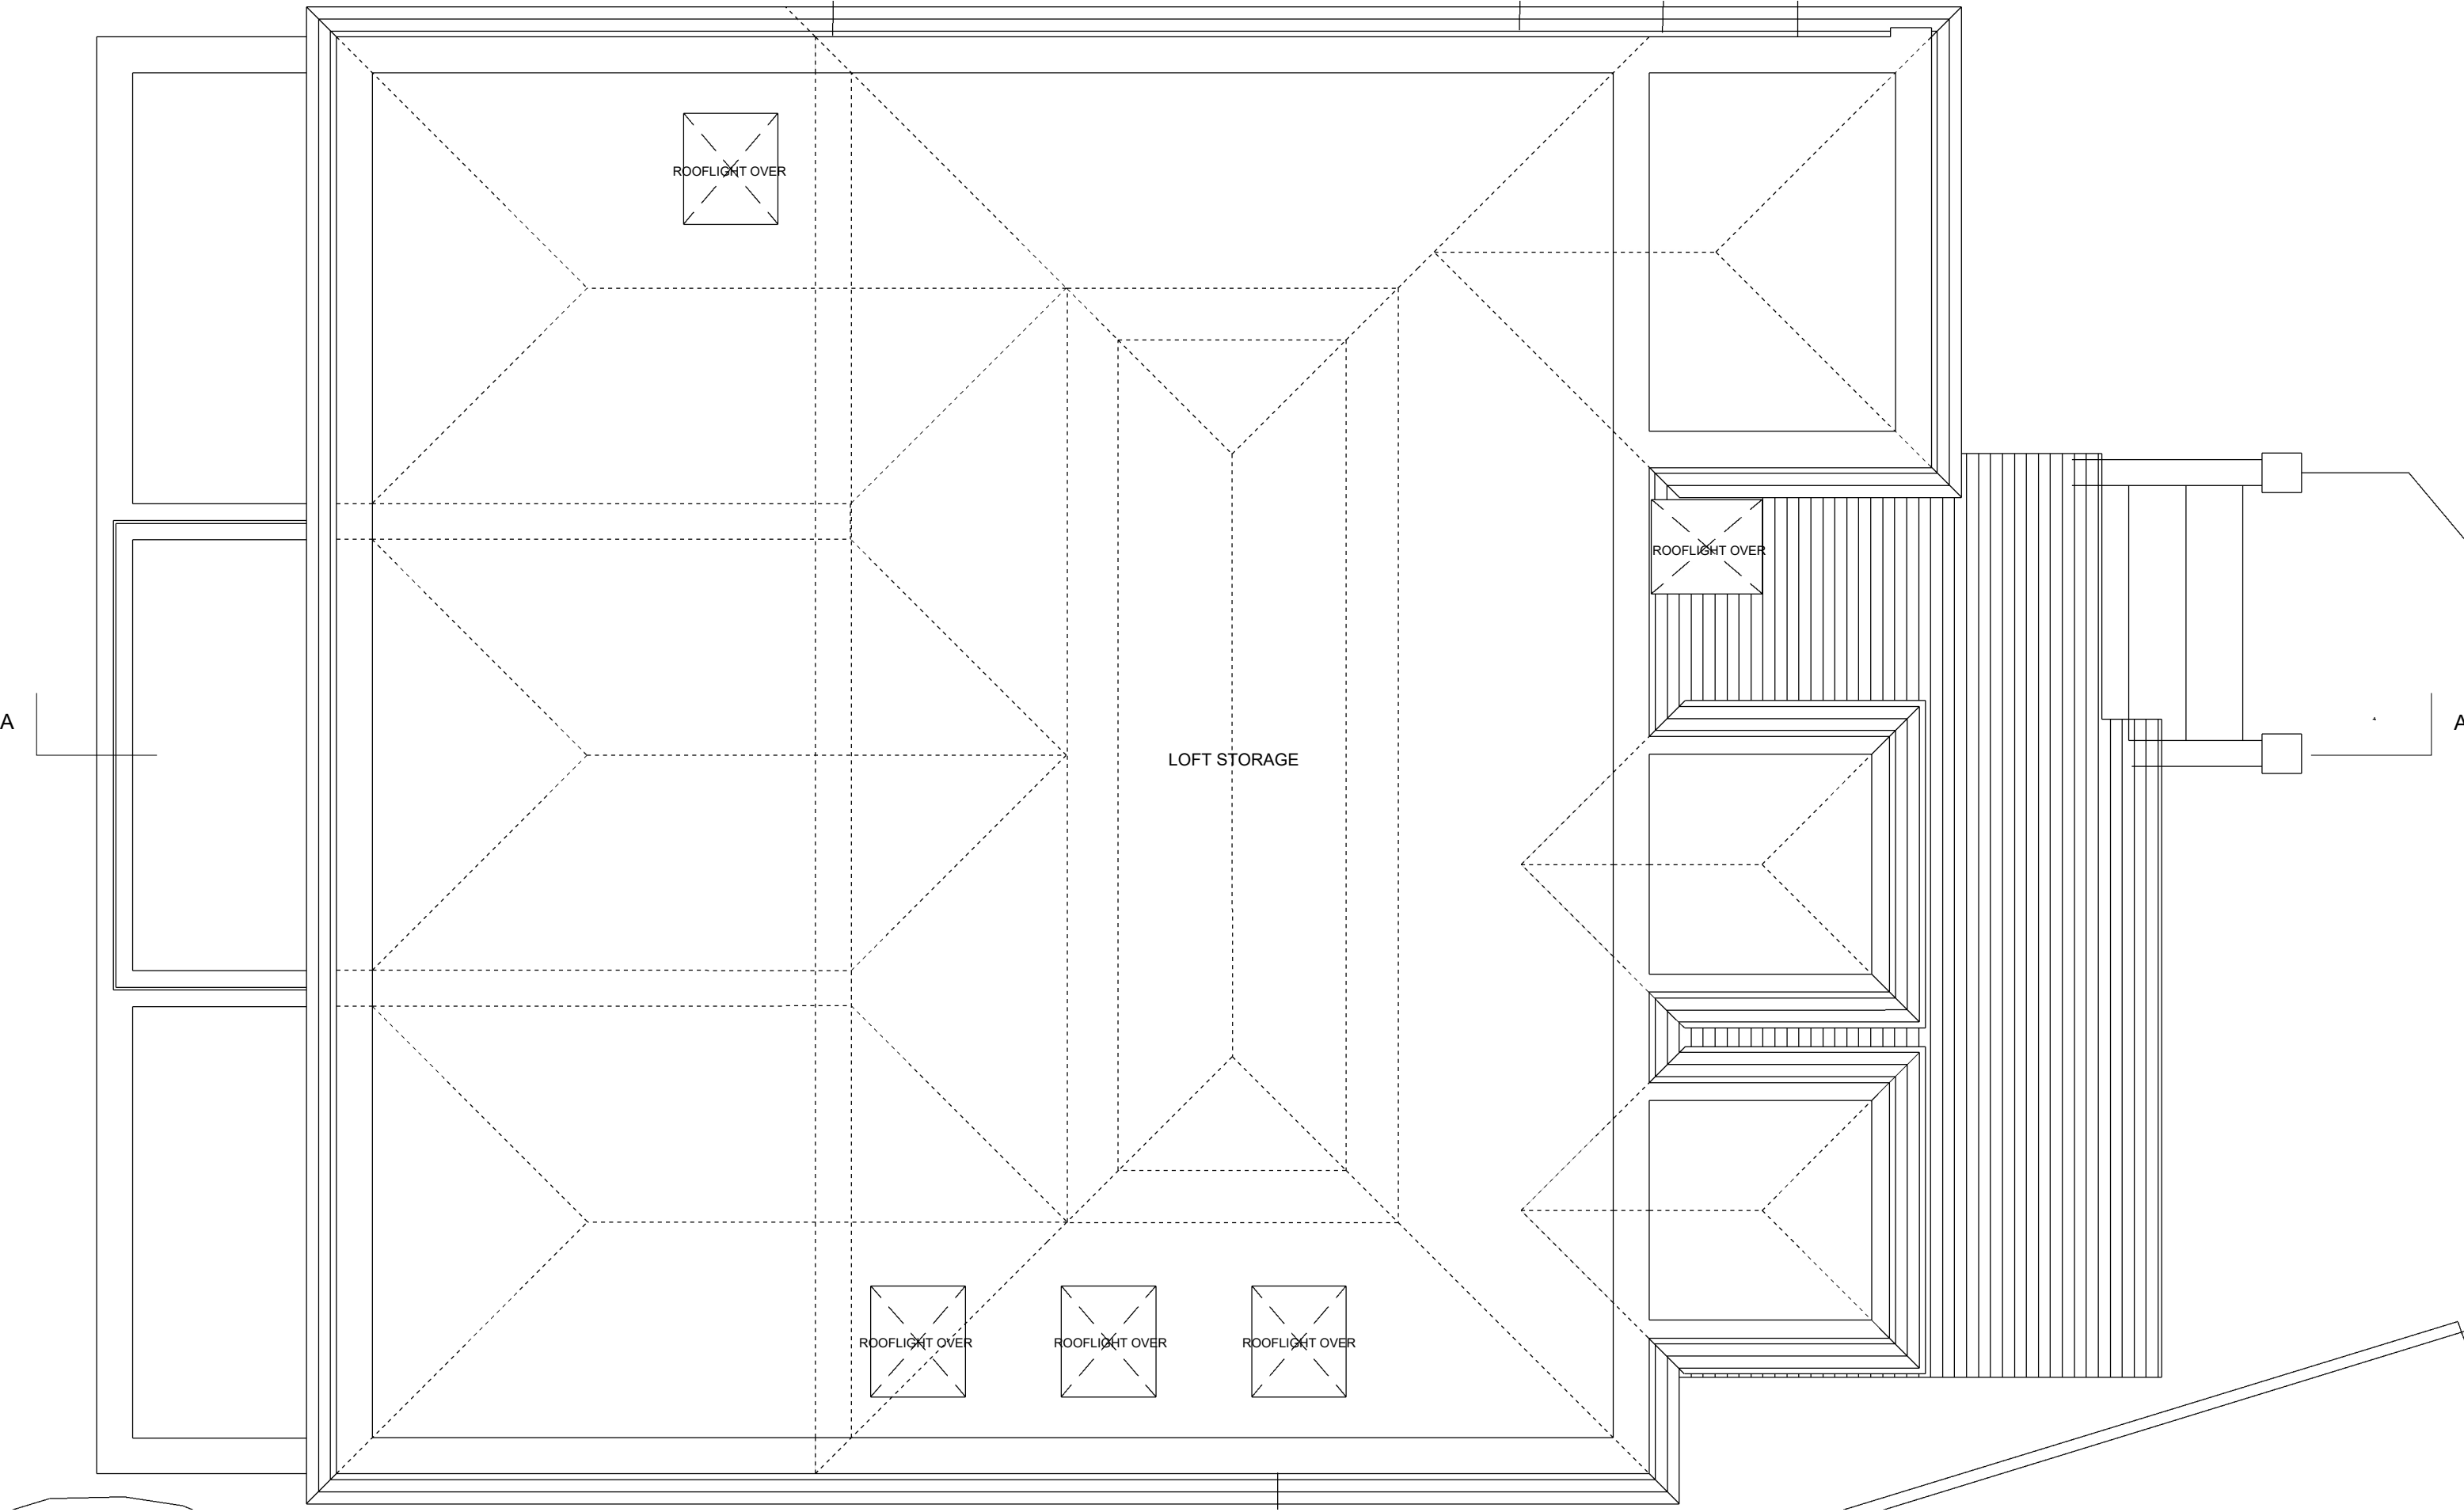


Steve Baker **Architect**
78 Pound Road East Peckham Tonbridge Kent TN12 5BJ
18 Hatton Place London EC1M 8RU
T: +44 (0)1622 870275
E: contact@stevebakerarchitect.com
W: www.stevebakerarchitect.com

S	R	Date	Description
			Note - Do not scale from this drawing except for planning application purposes. All dimensions must be checked on site by the contractor and any discrepancies reported immediately.
			© COPYRIGHT 2024 STEVE BAKER ARCHITECT Ordnance Survey. © Crown Copyright 2024. All rights reserved. Supplied by UK Map Centre Licence number 100046957.

 

RIBA
Chartered Practice

MR and MRS R. USHER

 

Client: MR and MRS R. USHER
Project Title: 16 WARREN VIEW, SHORNE
Status: PLANNING
Stage: P
Scale: 1:25/50
Sheet: A1/A3

Drawing Title: EXISTING SECOND FLOOR PLAN
Project No: P26070
Disc: A
Building: -
Package: -
Drawing No: 1012
Revision: -