


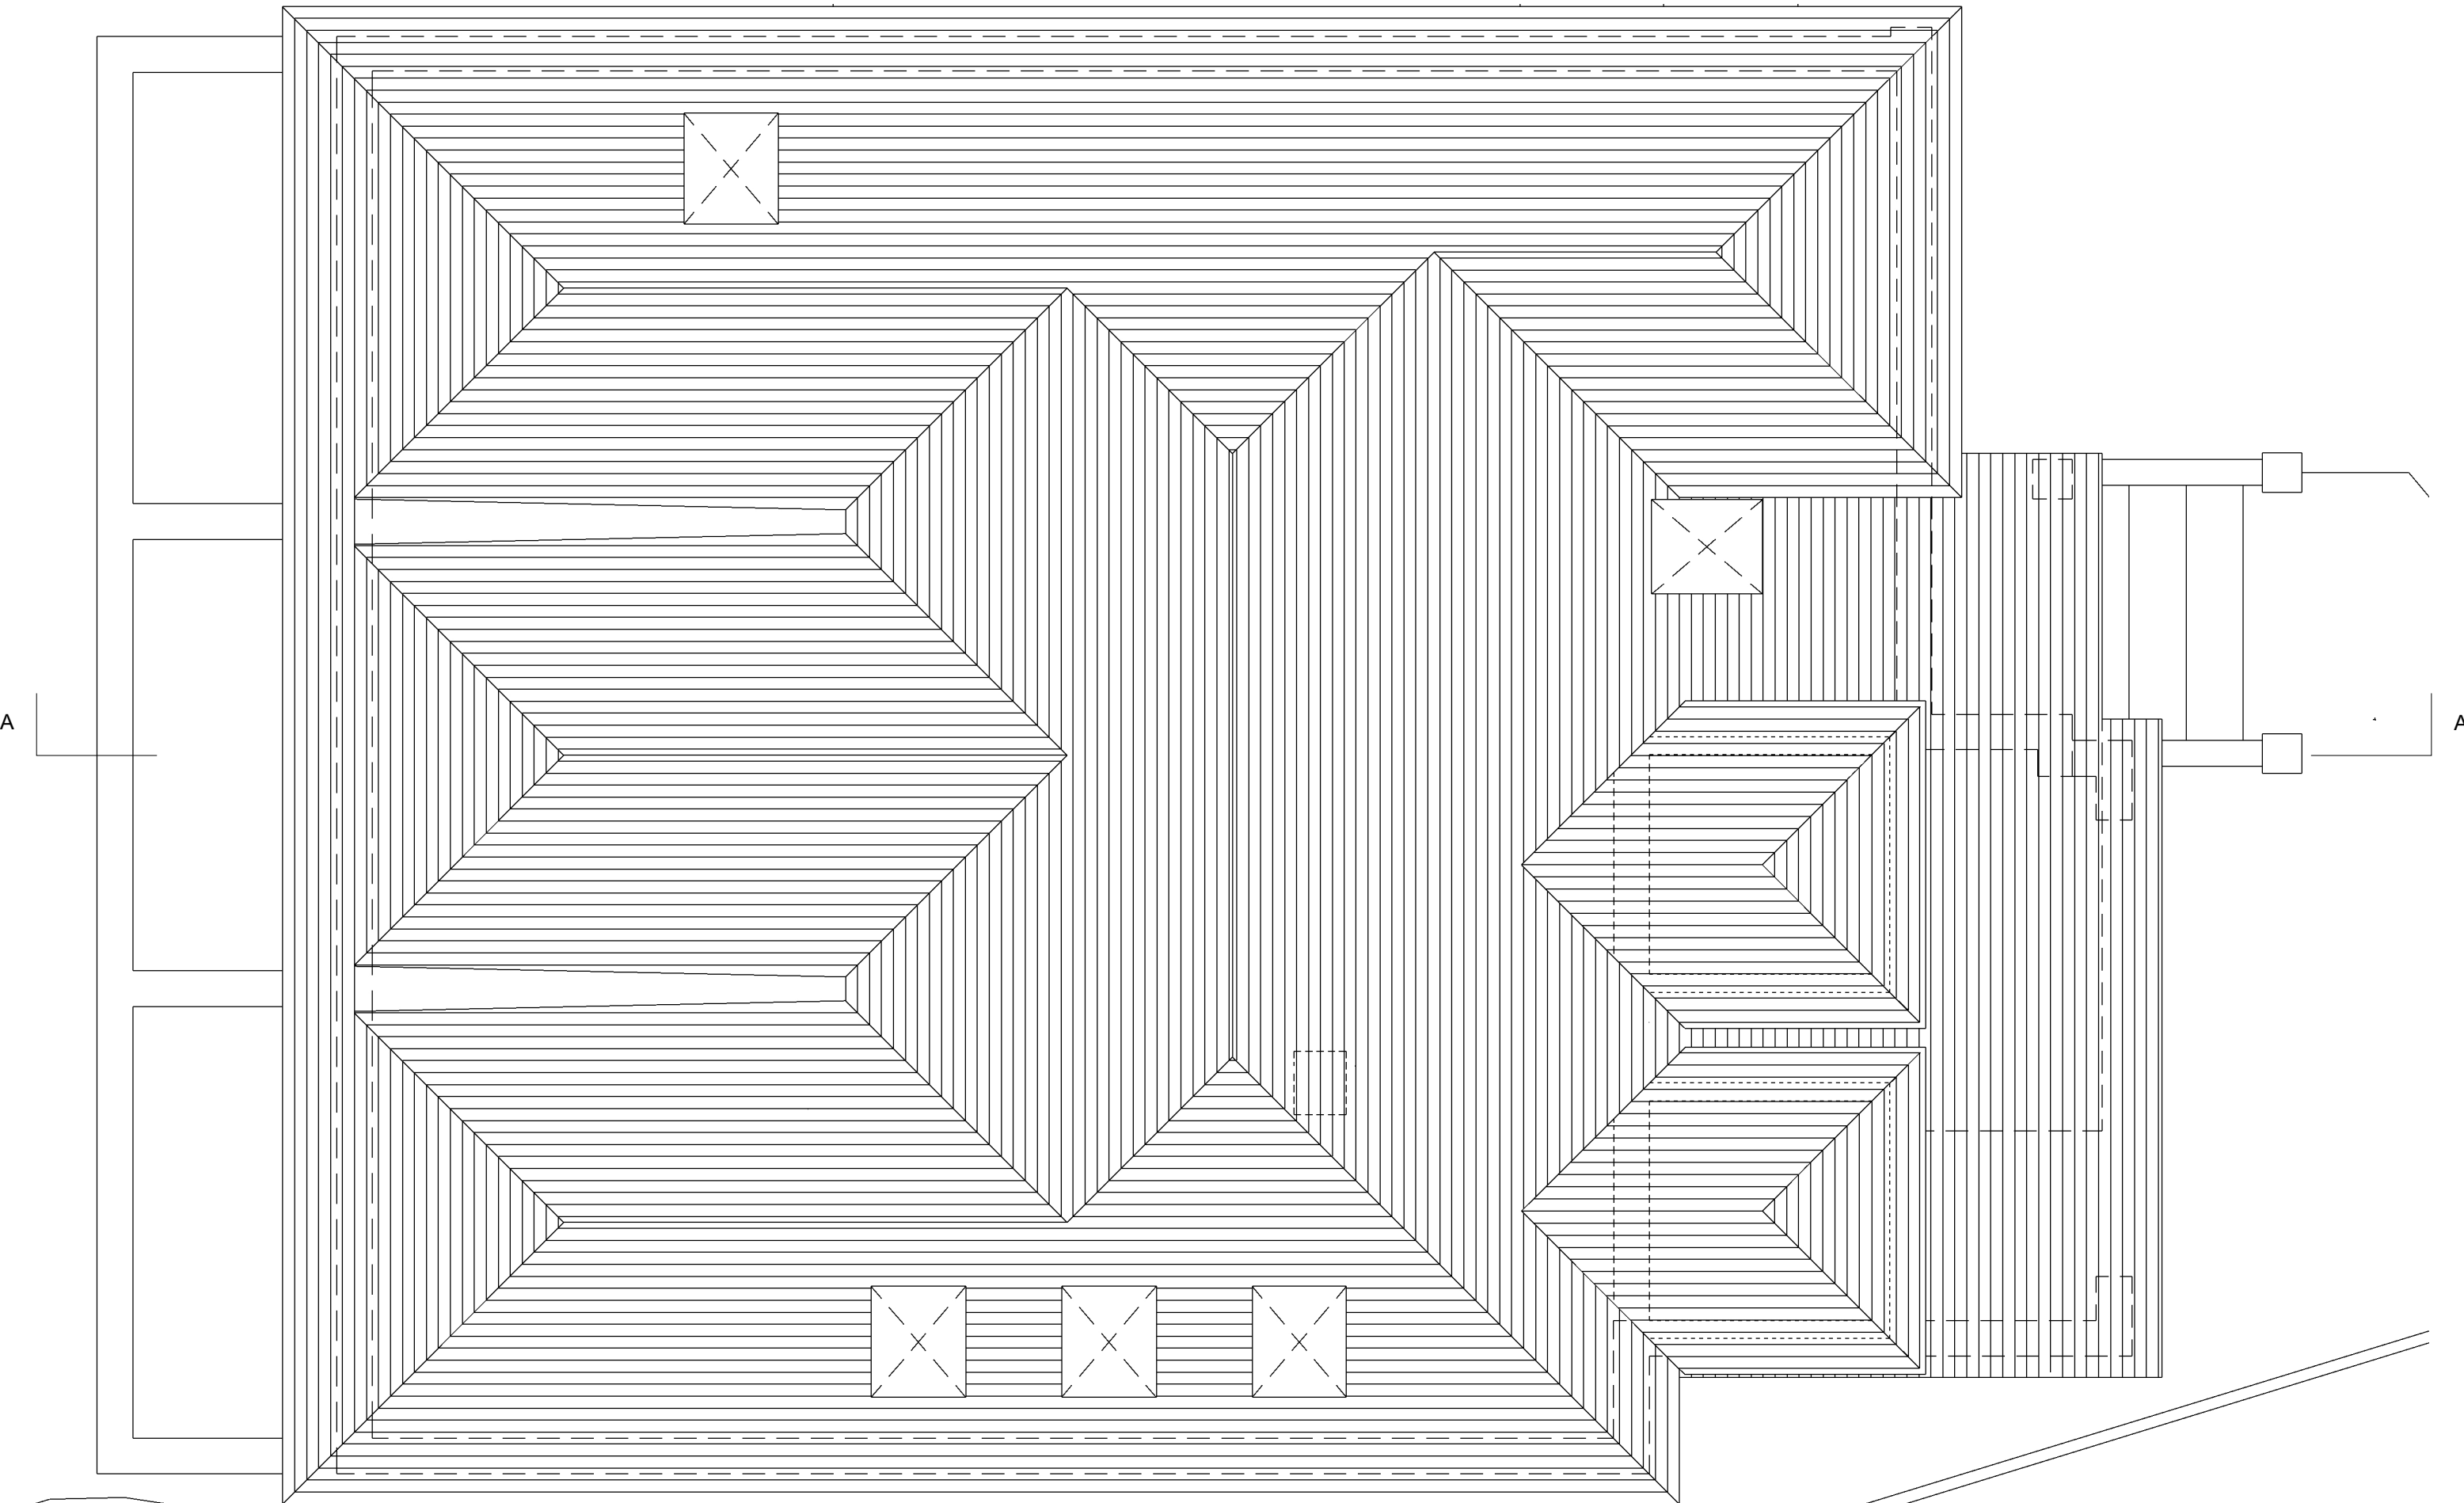


Steve Baker **Architect**
78 Pound Road East Peckham Tonbridge Kent TN12 5BJ
18 Hatton Place London EC1M 8RU
T: +44 (0)1622 870275
E: contact@stevebakerarchitect.com
W: www.stevebakerarchitect.com

S	R	Date	Description
			Note - Do not scale from this drawing except for planning application purposes. All dimensions must be checked on site by the contractor and any discrepancies reported immediately. © COPYRIGHT 2024 STEVE BAKER ARCHITECT Ordnance Survey. © Crown Copyright 2024. All rights reserved. Supplied by UK Map Centre Licence number 100046957.



RIBA
Chartered Practice

MR and MRS R. USHER

 

Client: MR and MRS R. USHER
Project Title: 16 WARREN VIEW, SHORNE
Status: PLANNING Stage: P Scale: 1:25/50 Sheet: A1/A3

Drawing Title: EXISTING ROOF PLAN
Project No: A26070 Disc: Building: A Package: - Drawing No: 1013 Revision: -