


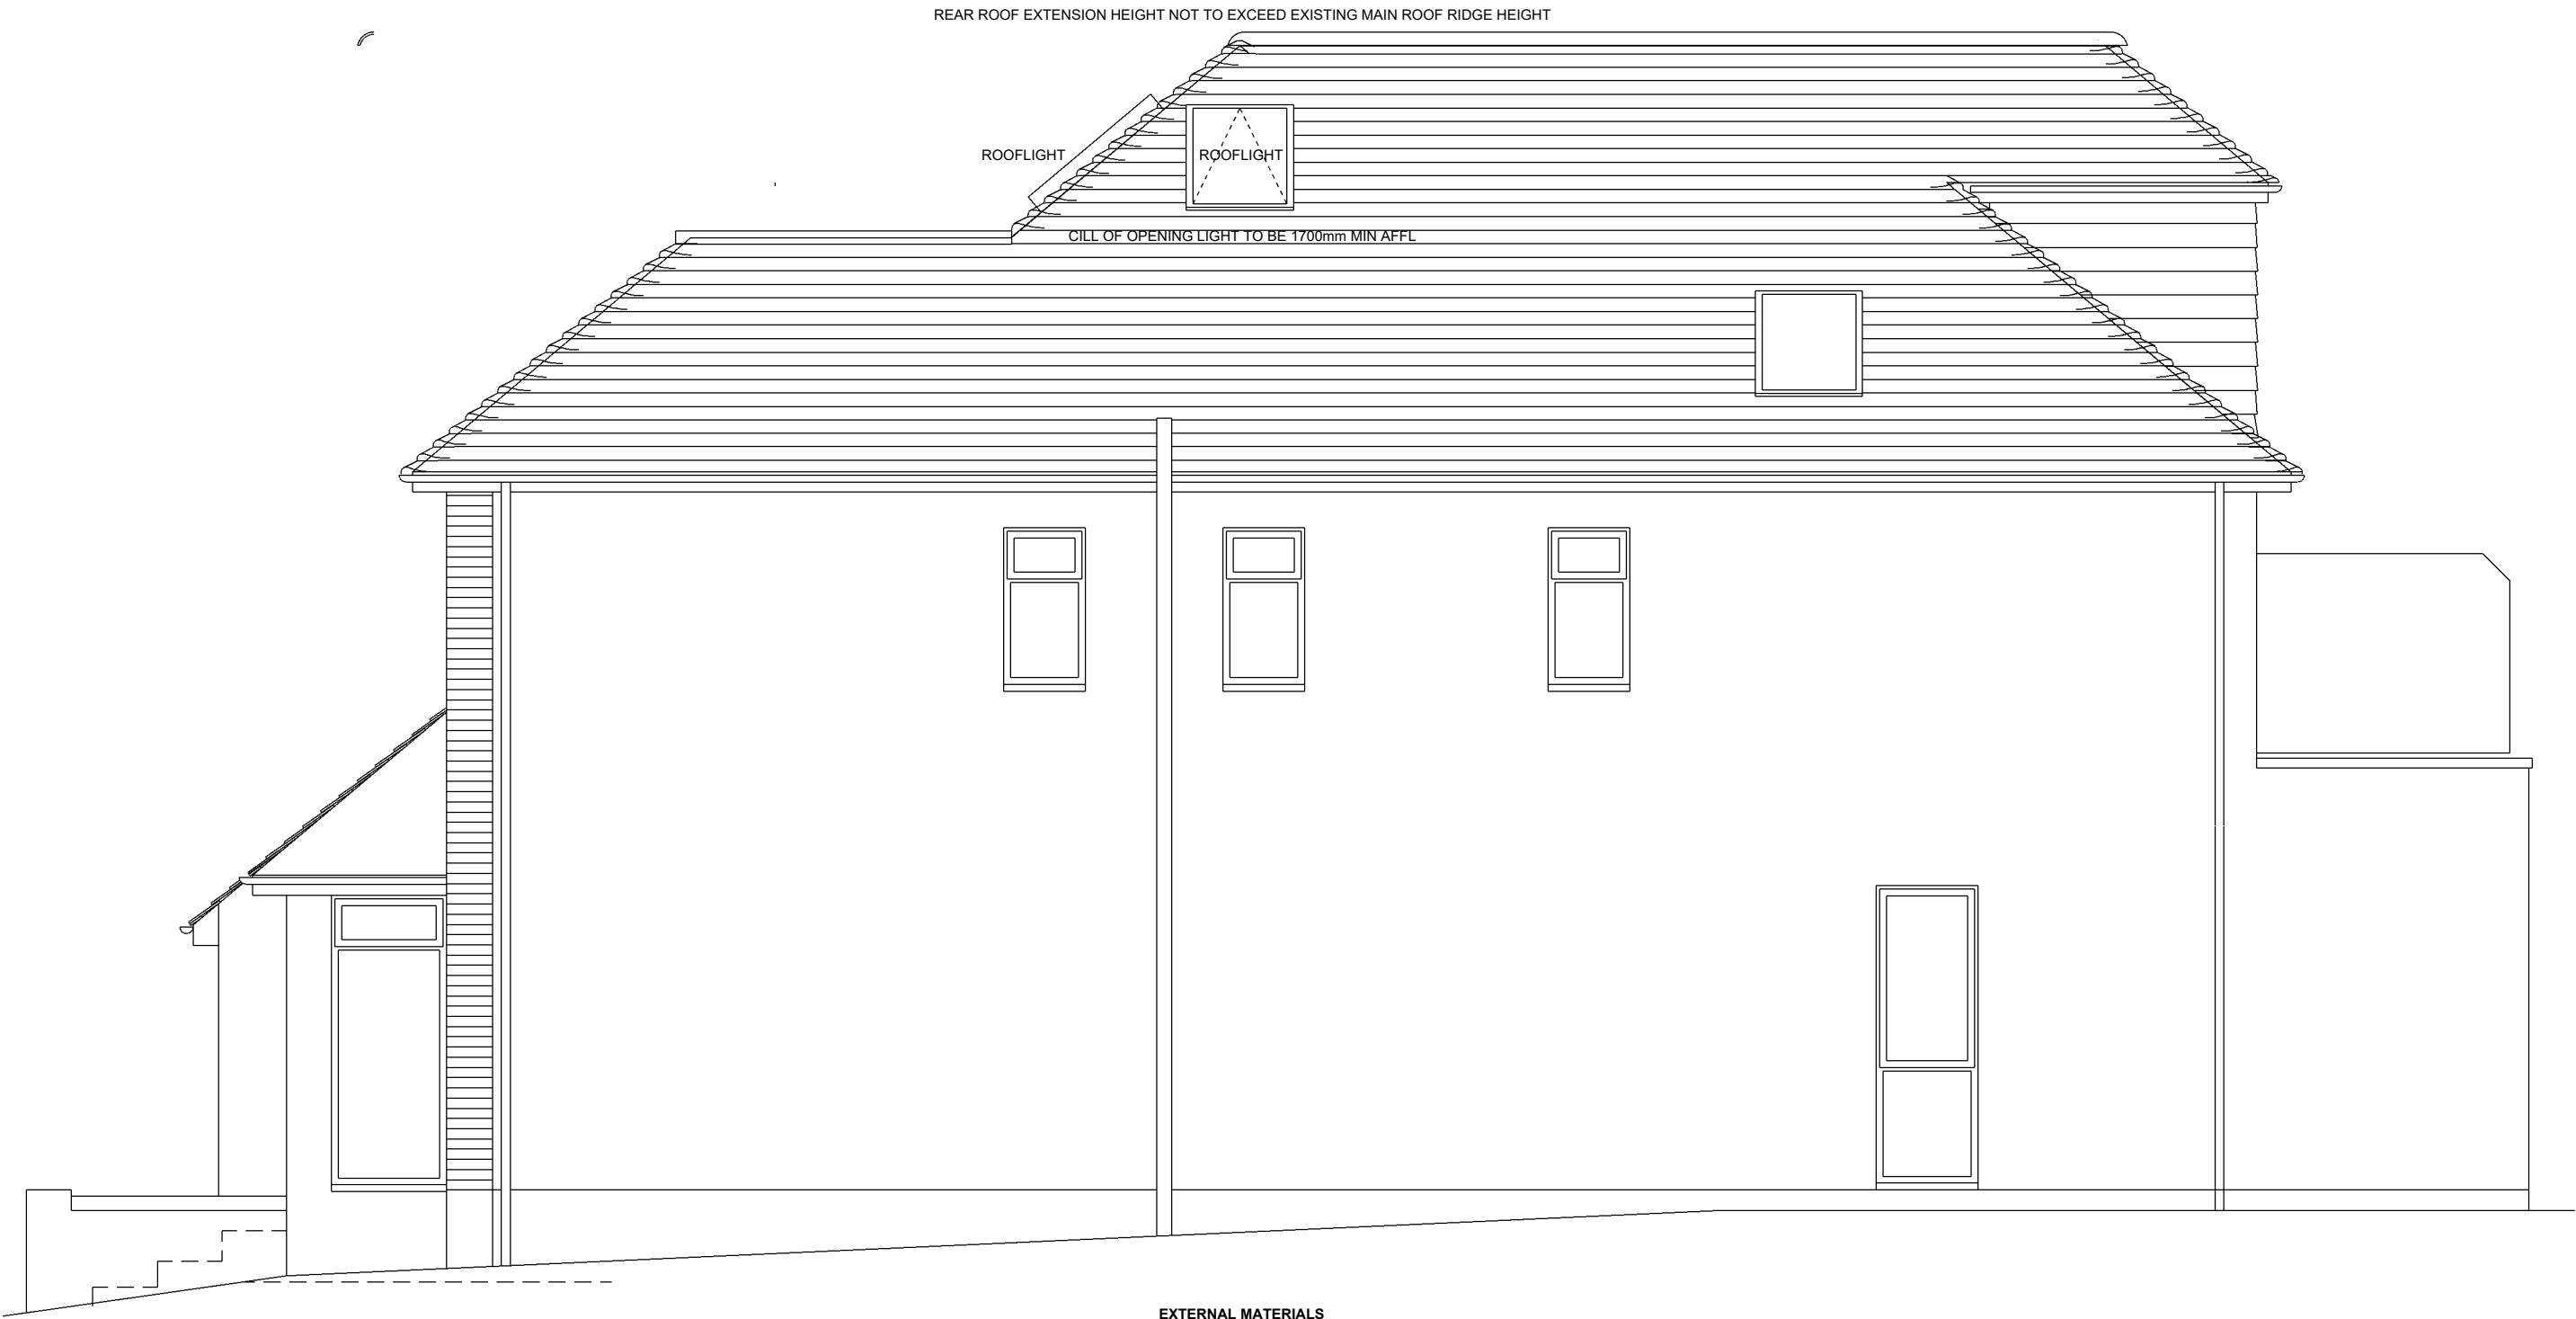

EXTERNAL MATERIALS

DORMER ROOF AND WALLS

PITCHED ROOF TILES WITH RIDGE, VERGE AND EAVES DETAILS TO MATCH EXISTING WITH GREY EPDM/ GRP FLAT ROO FINISH

EXTERNAL DOORS AND WINDOWS

METAL/TIMBER/TIMBER EFFECT UPVC FRAMED CLEAR/OBSCURE DOUBLE GLAZED TO MATCH EXISTING

RAINWATER AND SANITATION GOODS

BLACK METAL/UPVC TO MATCH EXISTING

BOUNDARY FENCING OMITTED FOR CLARITY


Steve Baker Architect
78 Pound Road East Peckham Tonbridge Kent TN12 5BJ
18 Hatton Place London EC1M 8RU
T: +44 (0)1622 870275
E: contact@stevebakerarchitect.com
W: www.stevebakerarchitect.com

S	R	Date	Description
			Note - Do not scale from this drawing except for planning application purposes. All dimensions must be checked on site by the contractor and any discrepancies reported immediately.
			© COPYRIGHT 2024 STEVE BAKER ARCHITECT Ordnance Survey. © Crown Copyright 2024. All rights reserved. Supplied by UK Map Centre Licence number 100046957.



RIBA
Chartered Practice

MR and MRS R. USHER

 

Client:
MR and MRS R. USHER
Project Title:
16 WARREN VIEW, SHORNE
Status: PLANNING Stage: P Scale: 1:25/50 Sheet: A1/A3

Drawing Title:
PROPOSED WEST ELEVATION

Project No: A26070 Disc: Building: A Package: - Drawing No: 1133 Revision: -