




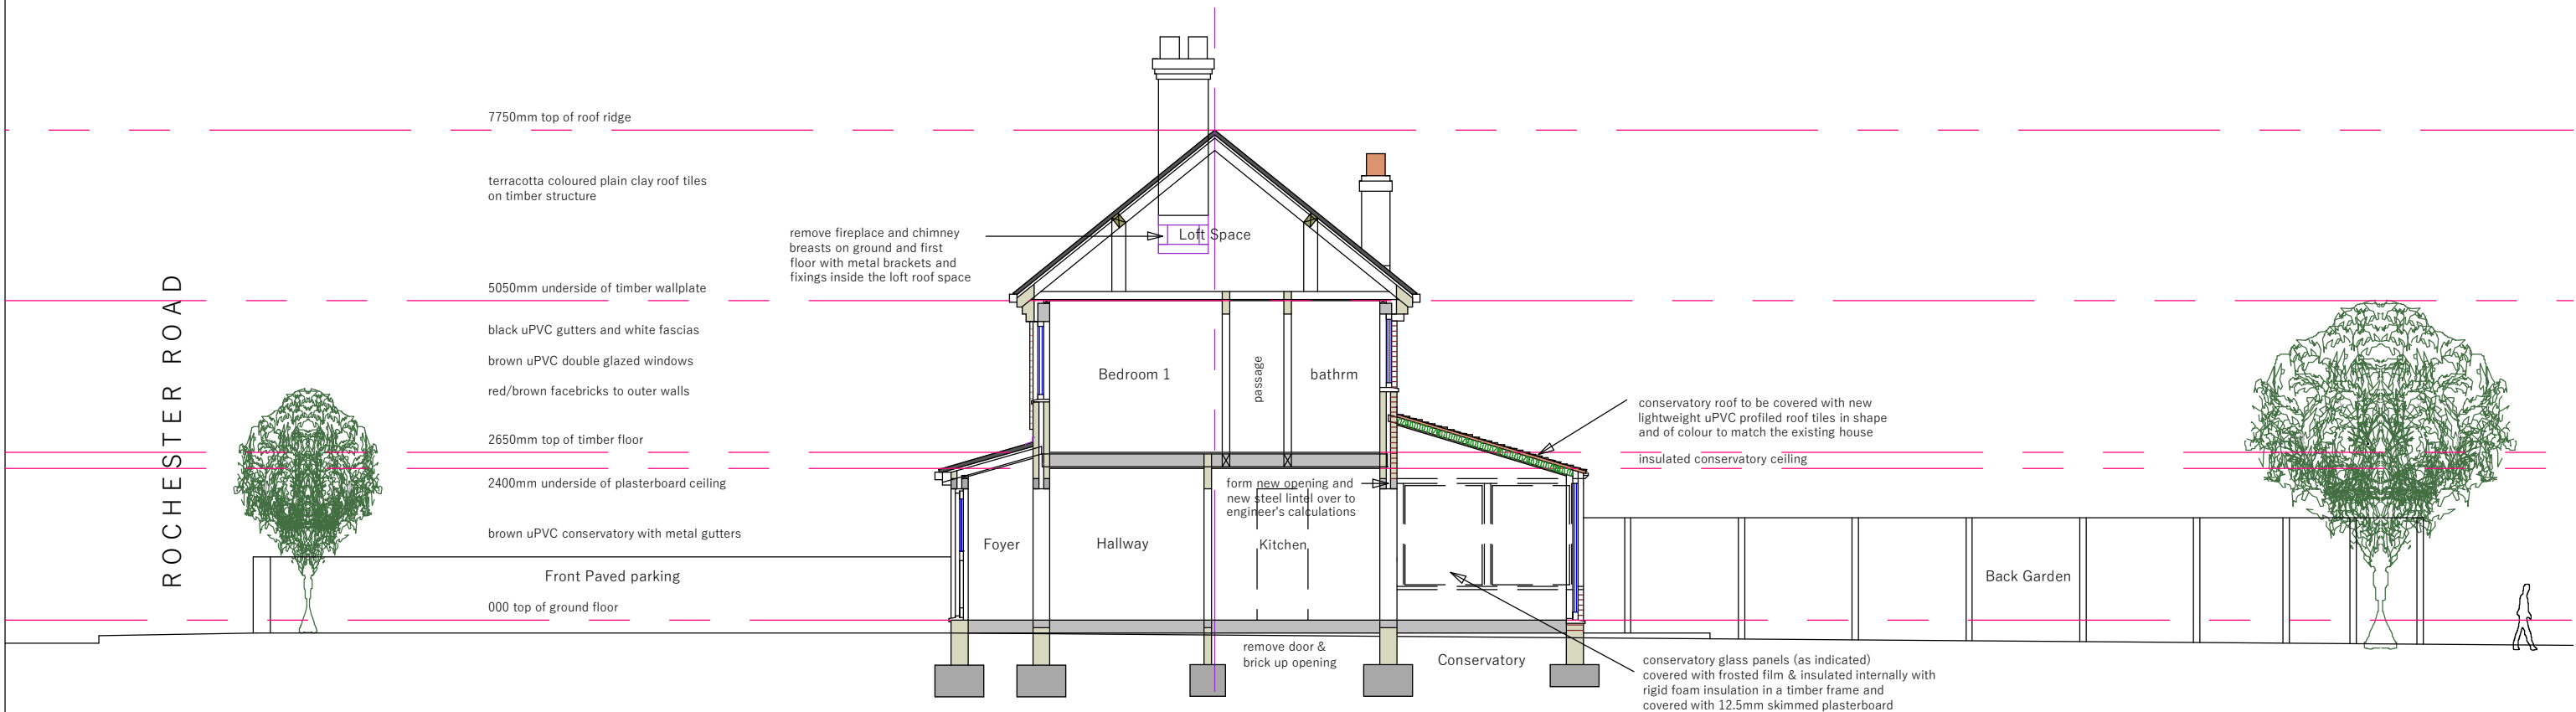

0 Section B - B
(Proposed)

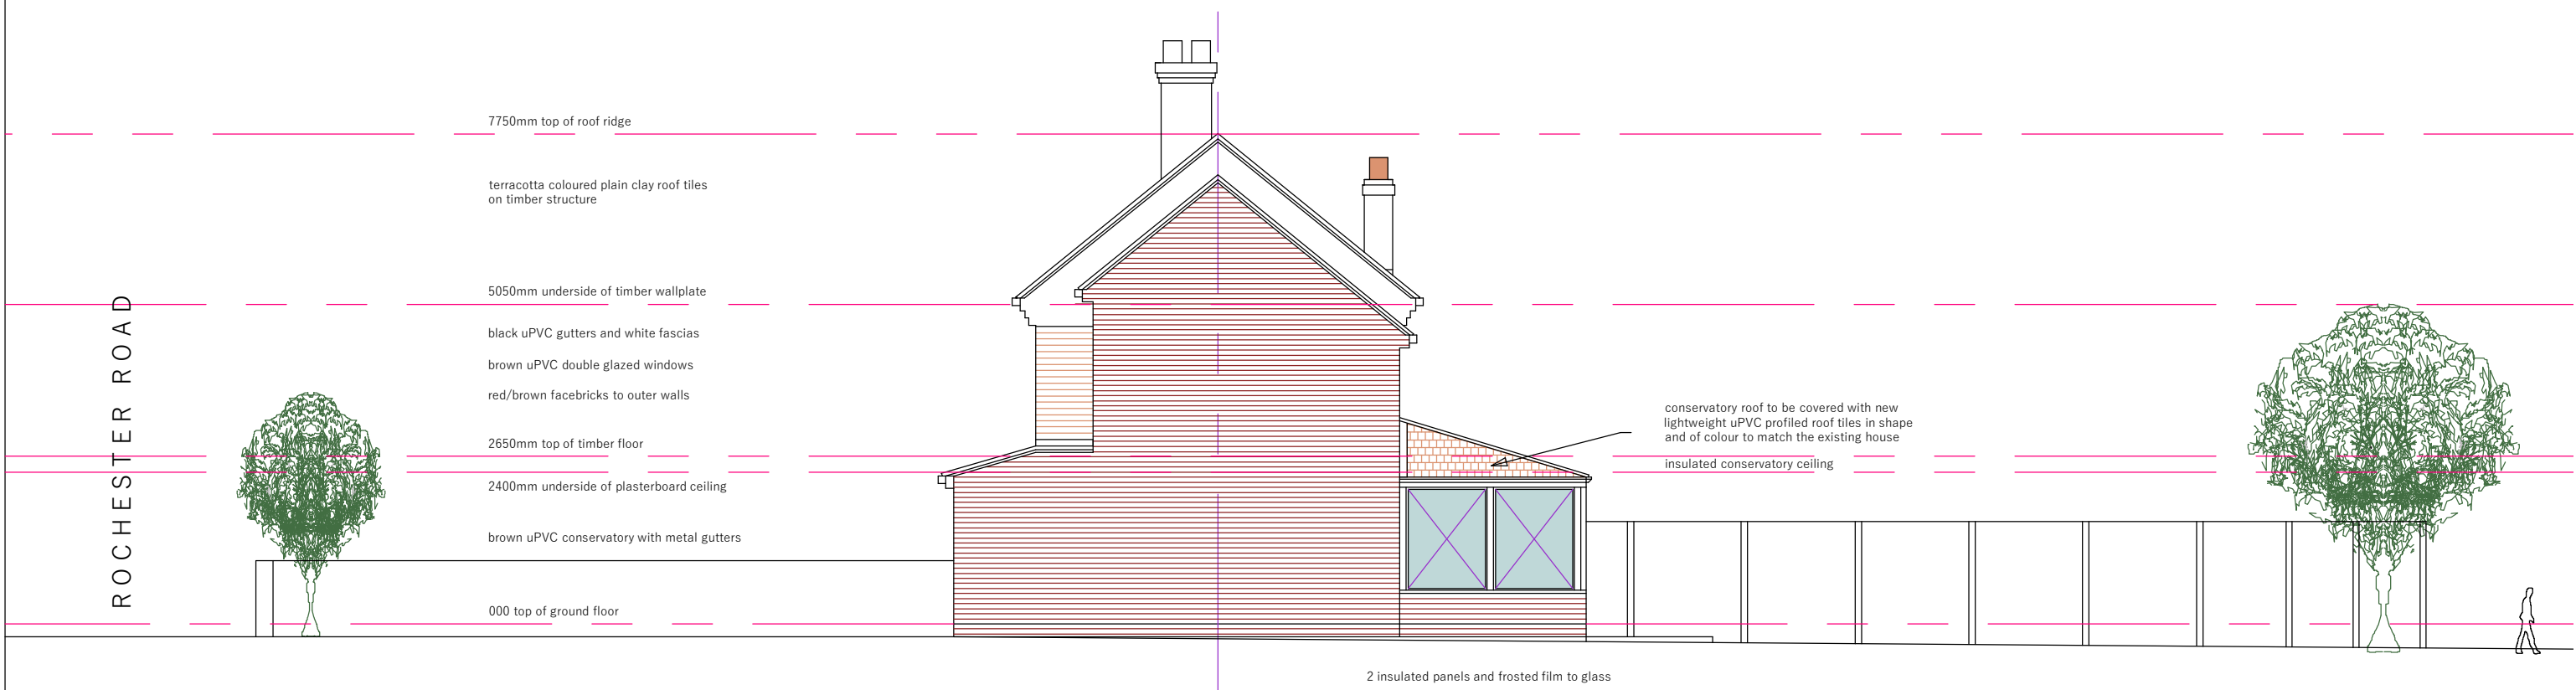


0 East Elevation

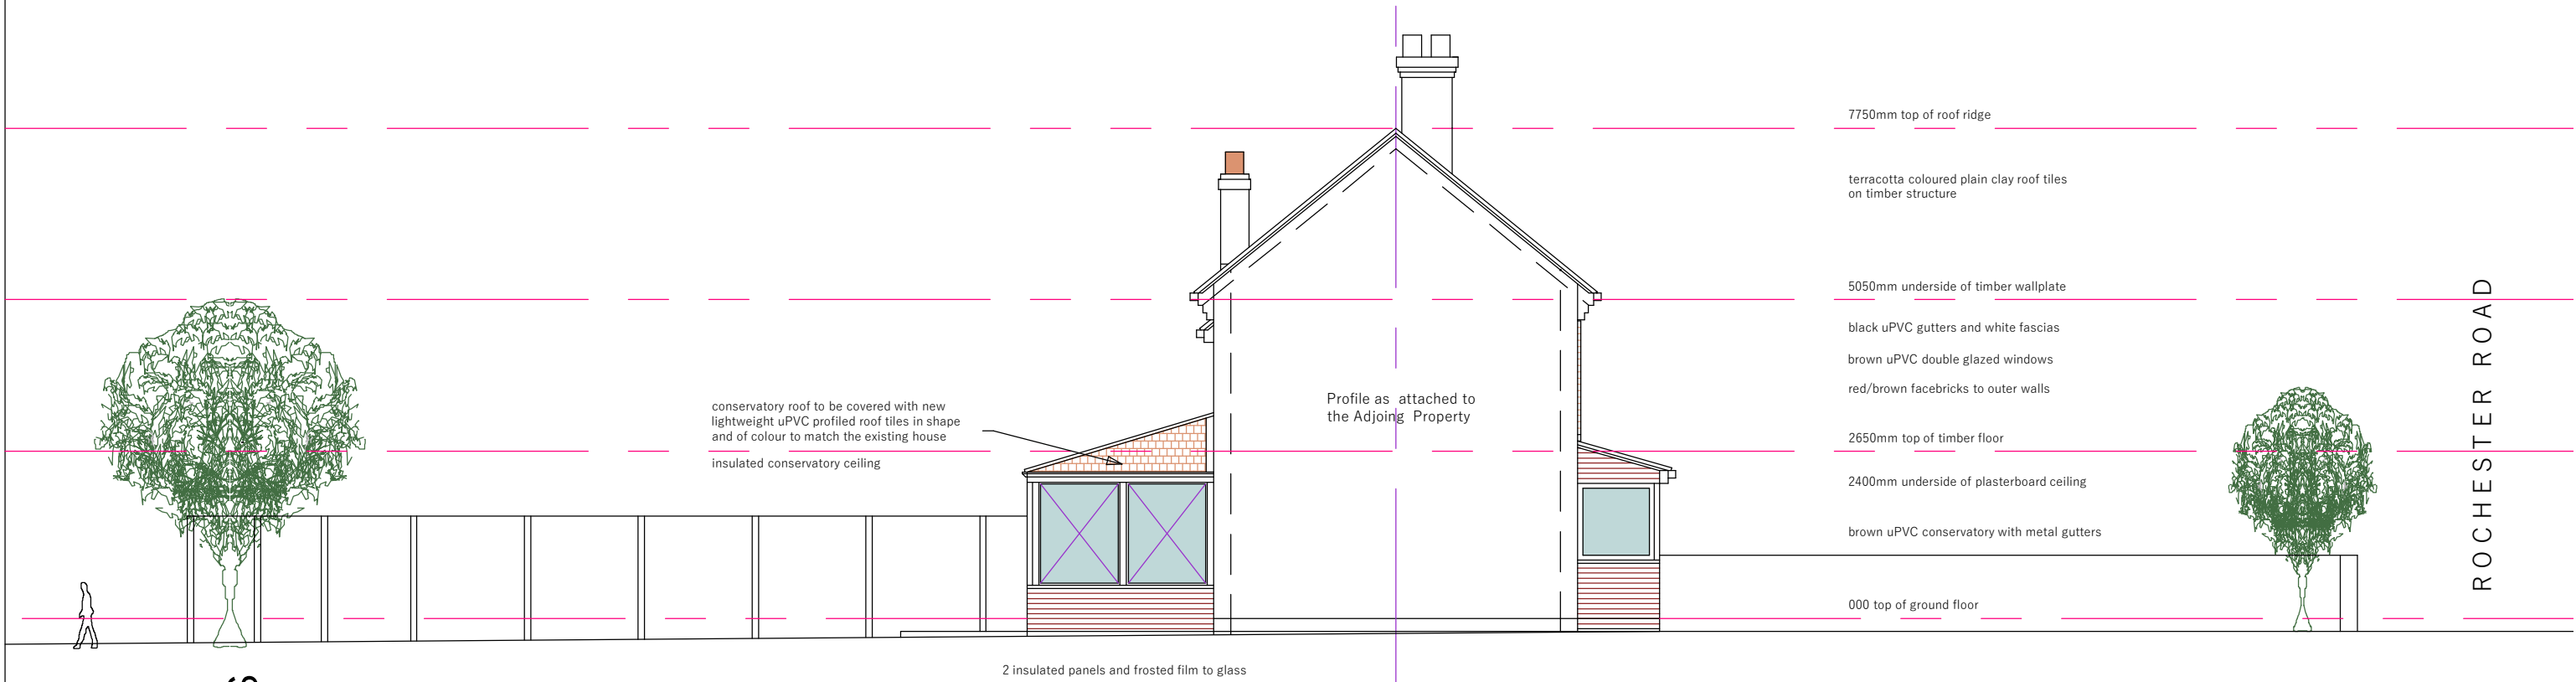

0 West Elevation

Scale 1:100

 

Proposed Elevations


PROJECT

House Ali

PROJEK

No 253 Rochester Road, Gravesend, Kent DA12 4TW

Garage converted to habitable room & Conservatory upgrade
Various internal alterations

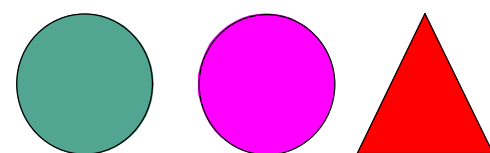

CHRISTOPHER
COWLEY AND
ASSOCIATES

079-86340719

c.cowley@tiscali.co.uk

10