


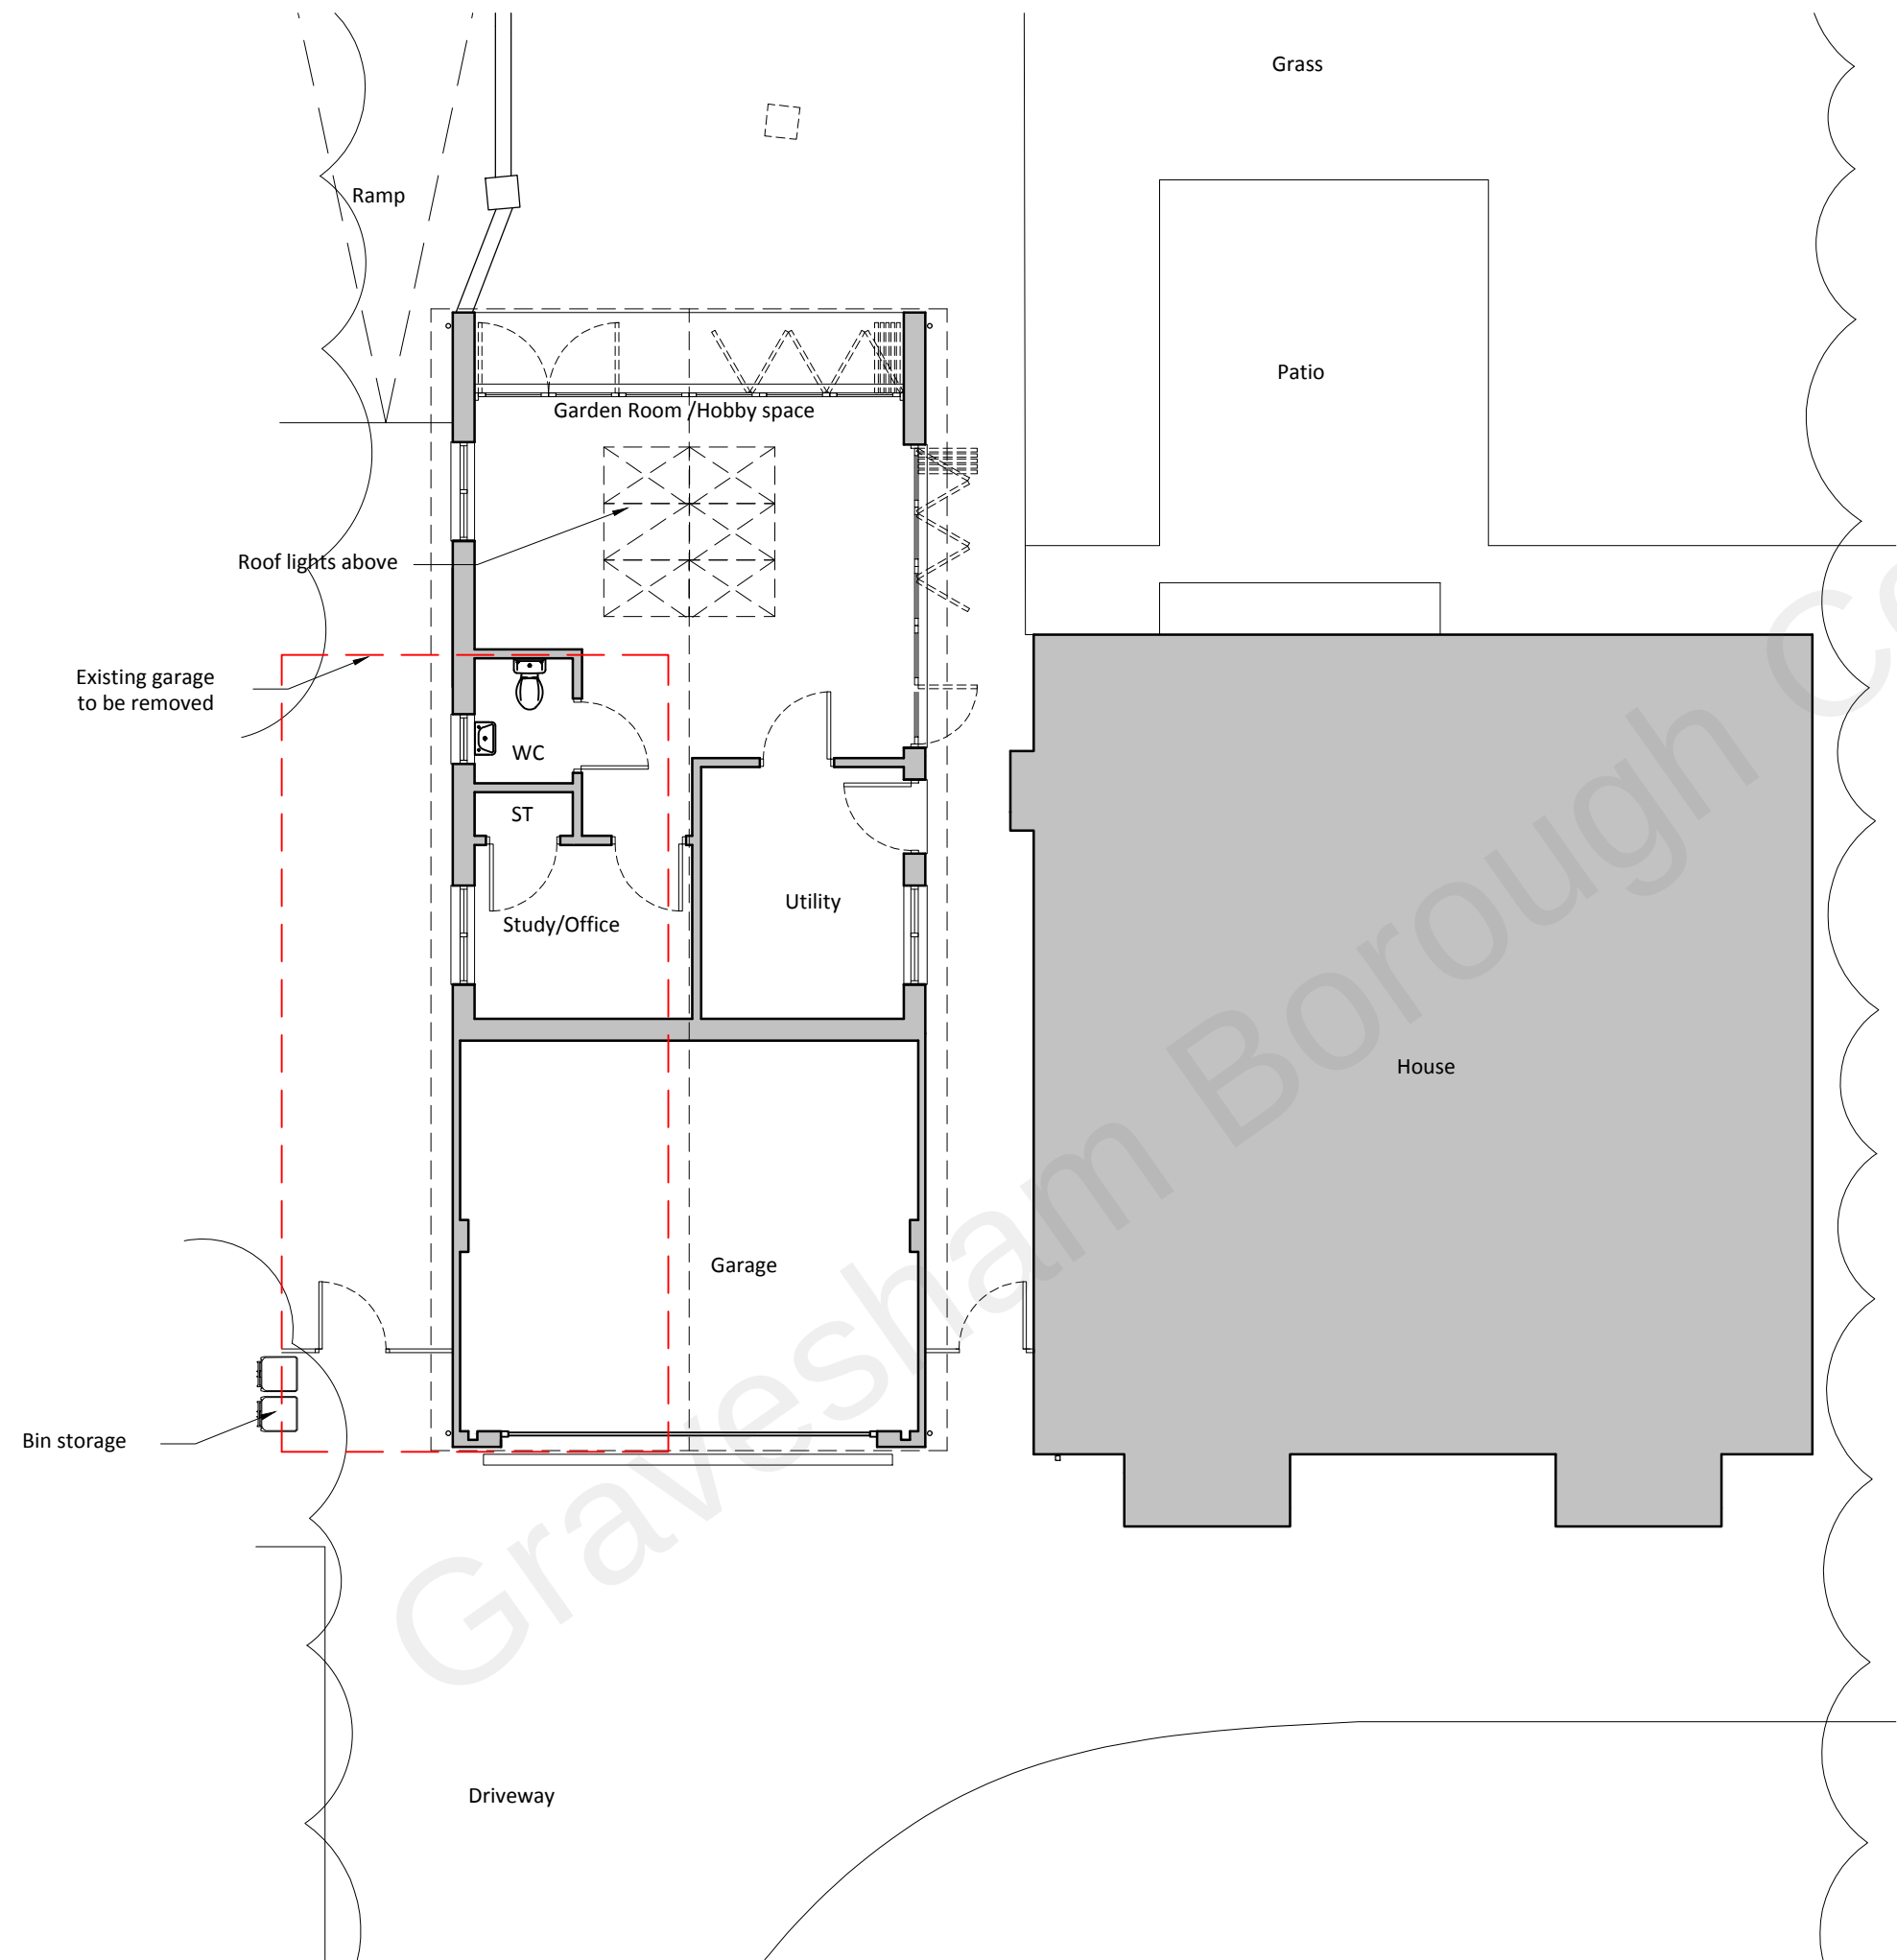

Proposed Floor Plan
1:100



2 The Parade, Ash Road, Hartley
Longfield, Kent DA3 8BG
Tel: 01474 703705
www.grahamsimpkinplanning.co.uk
Email: webmail@grahamsimpkinplanning.co.uk

Project Title Cedarwood, Longfield Avenue, New Barn DA3 7LA		Job No 3462
Drawing Title Proposed Floor Plan	Drawing No 05	Revision -
Date 07.05.2021	Drawn by MS	Checked by JB
Scale 1:100 @ A3	Note	

