

Notes

- ALL DIMENSIONS ARE IN MILLIMETRES AND LEVELS IN METRES.
- THIS DRAWING TO BE READ IN CONJUNCTION WITH RELEVANT ARCHITECT'S AND ENGINEER'S DRAWINGS AND SPECIFICATIONS.

|      |            |    |                     |
|------|------------|----|---------------------|
|      |            |    |                     |
| P1   | 13.05.2024 | ST |                     |
| Rev. | Date       | By | Details of Revision |

Client: MR J KUMAR

Address: 197 ROCHESTER ROAD, GRAVESEND, DA12 4TN

Project: SINGLE STOREY SIDE & FRONT PORCH WITH FRONT ENTRANCE

Title: GROUND FLOOR PLAN

DESIGN TEAM

8 FARM VALE, BEXLEY, DA5 1NJ


ARCHITECTURAL/CIVIL & STRUCTURAL ENGINEERS

Design Team

Status: PLANNING

|           |                 |      |        |
|-----------|-----------------|------|--------|
| Drawn by  | A3@Scales 1:100 |      |        |
| Date      | Eng.            | Chk. | App'd. |
| MAY 2024  |                 |      |        |
| File Ref. |                 |      |        |

|               |           |
|---------------|-----------|
| Drawing No.   | Sheet No. |
| 01/DT/05/2024 | 1         |

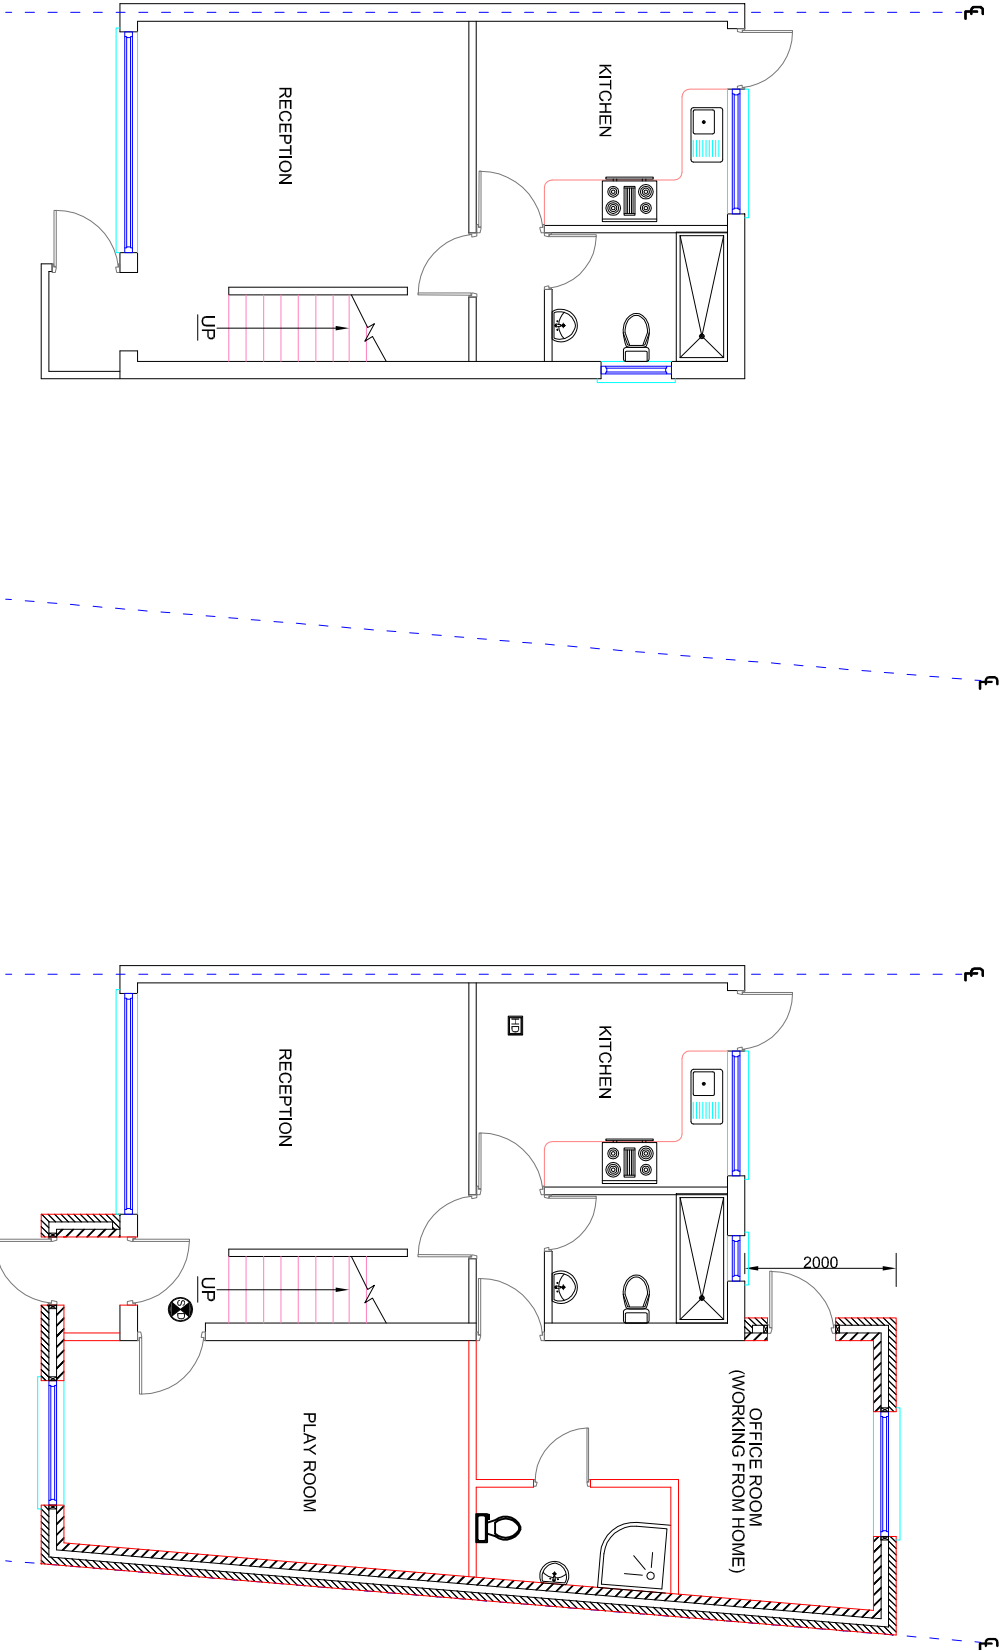

EXISTING GROUND FLOOR PLAN

PROPOSED GROUND FLOOR PLAN

