





PROPOSED REAR ELEVATION

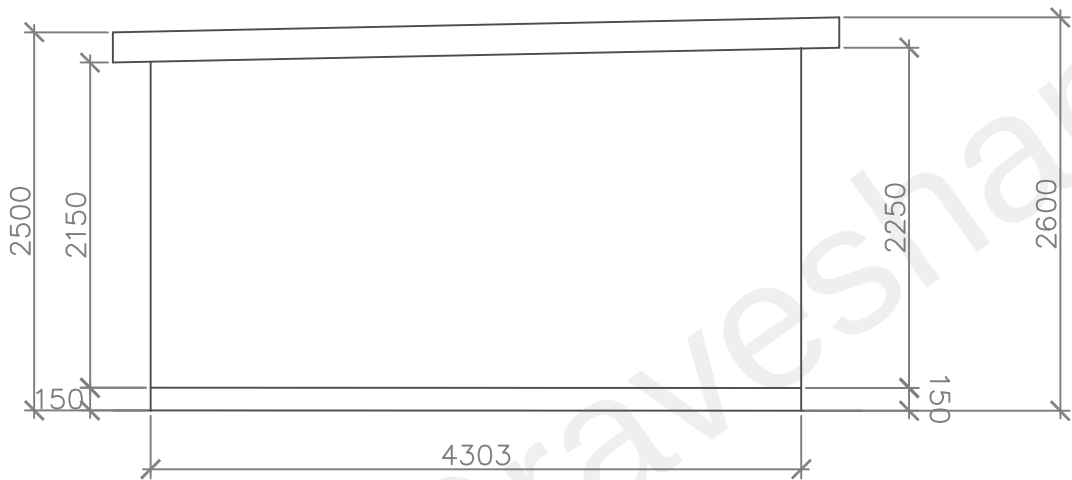


PROPOSED SIDE ELEVATION

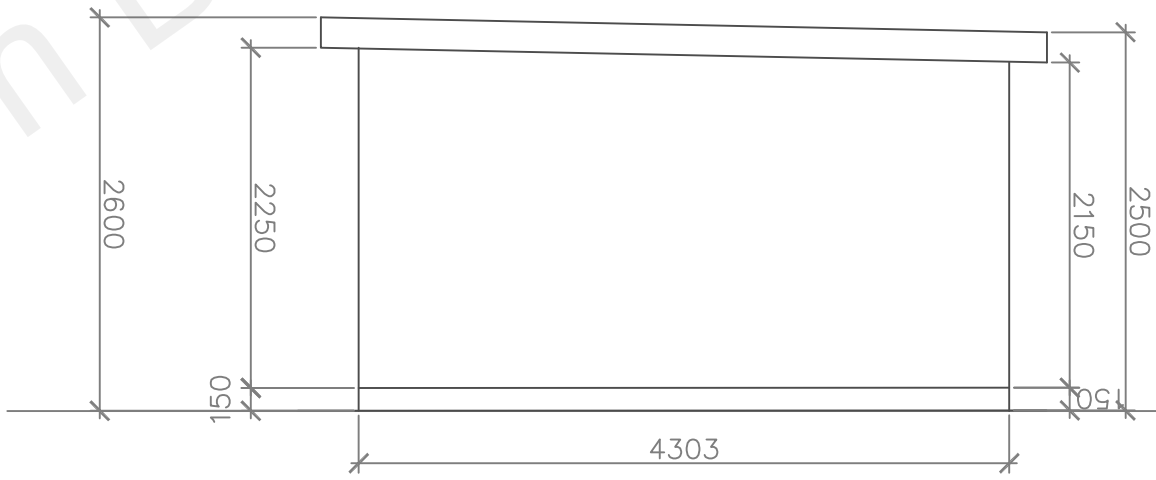

PROPOSED SIDE ELEVATION

1:50 Scale

 

Rev	Description	Date	Int's
CLIENT Manjinder Dhadwal PROJECT TITLE 214 Springhead Road			
DRAWING DESCRIPTION Proposed Out Building Sides & Rear Elevation			
DRAWING STATUS For Planning			
JOB No. 3080		DRAWN JSB	
SCALE 1:50@A3		DATE Feb 21	
DRAWING No. 03-002-PR		REVISION -	
SHEET 2	OF 2	CLIENT REF MKD214	