

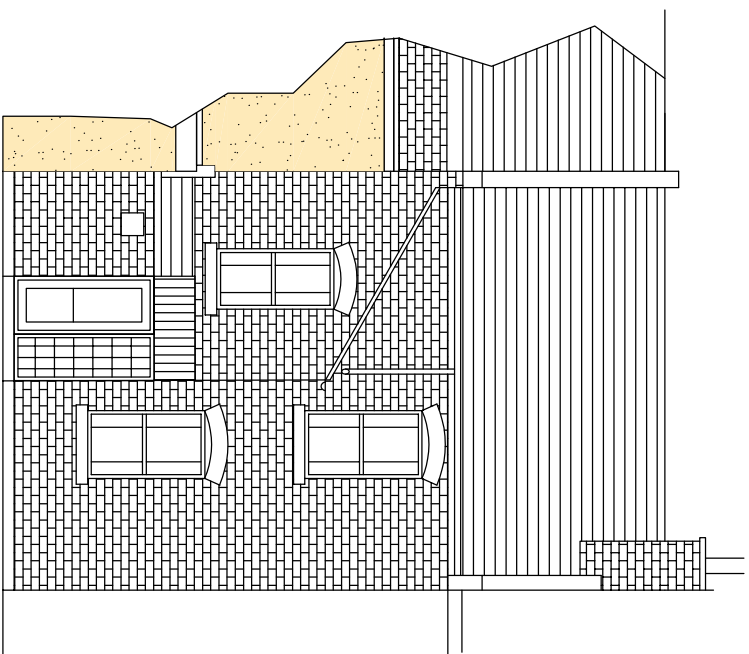
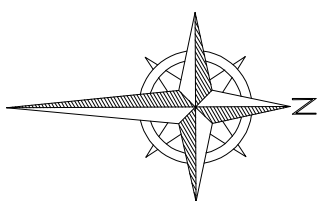


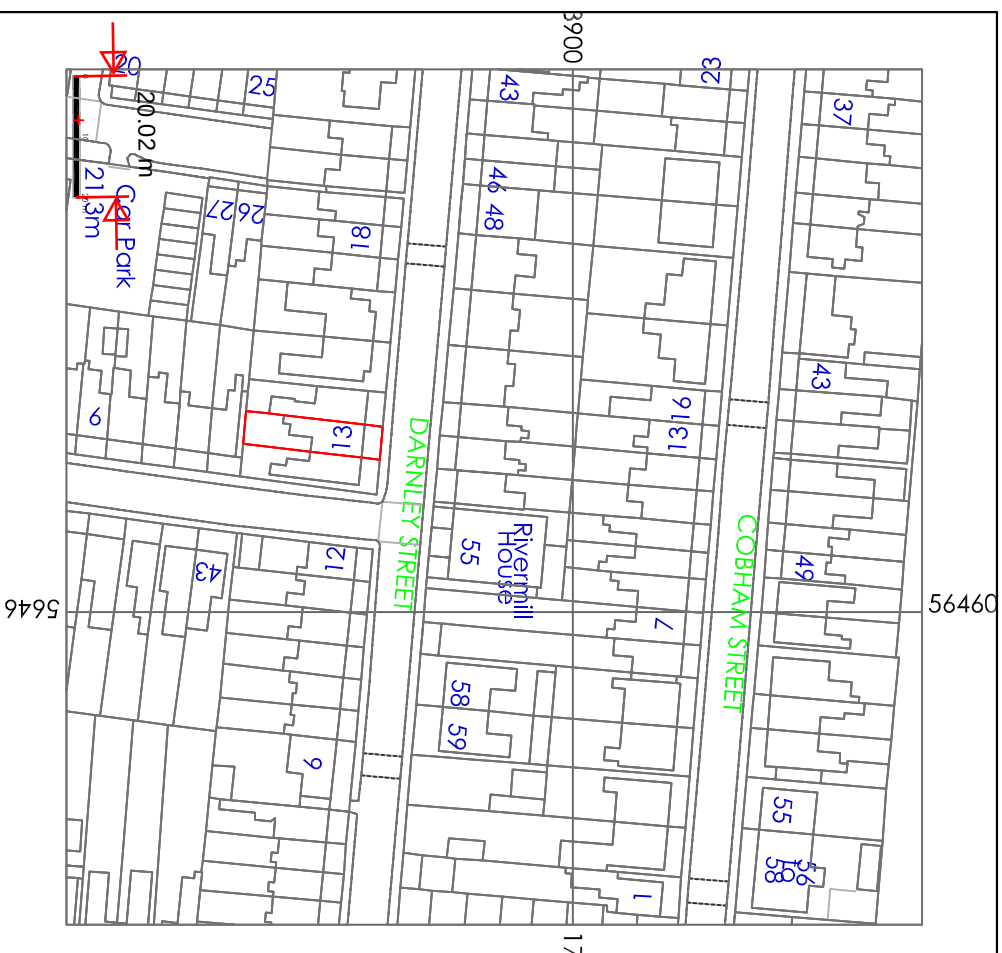

Rear Elevation

Site Map Scale 1 : 1250

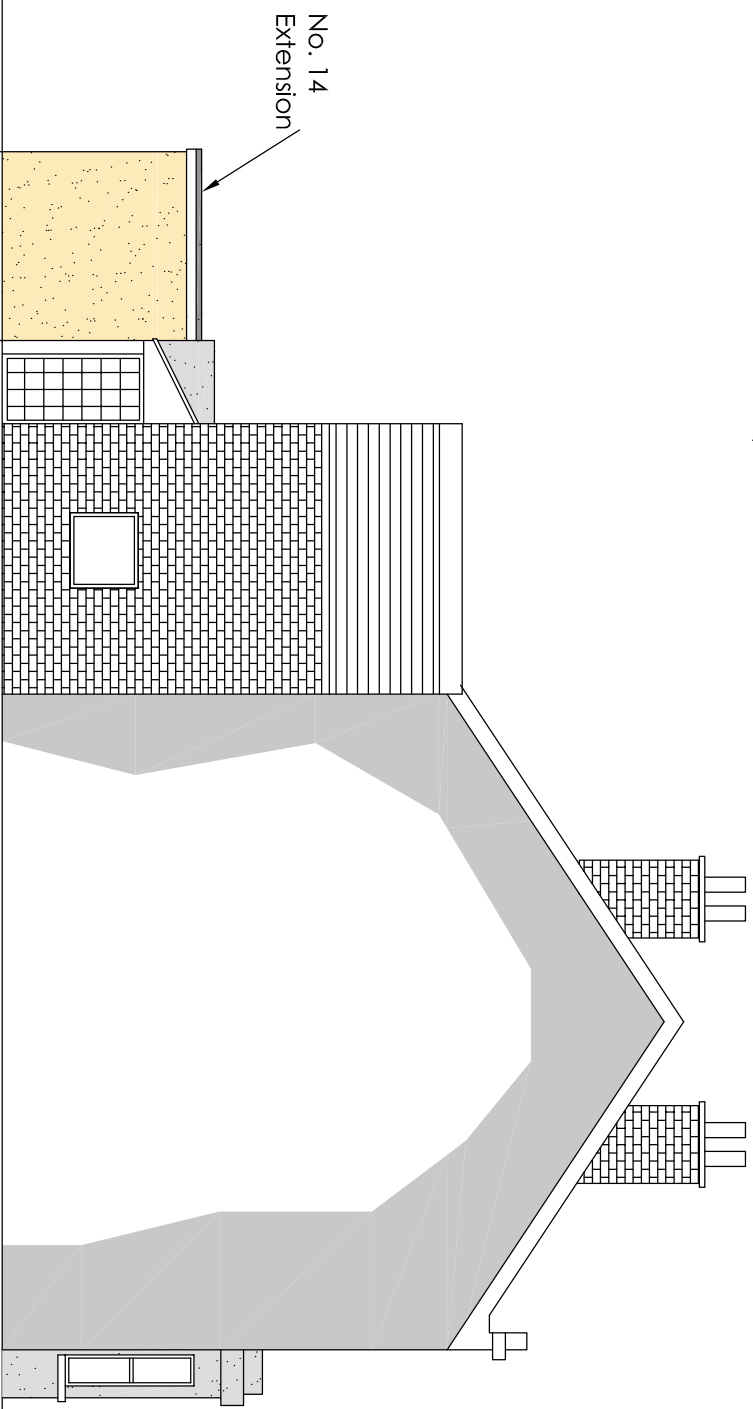


Side Elevation

Project

Mr D Govindasamy 13 Darnley Street Gravesend Kent DA11 0PJ
Single Storey Rear Extension

Project		Mr D Govindasamy 13 Darnley Street Gravesend Kent DA11 0PJ		Single Storey Rear Extension			
Drawing Title							
Site Map, Existing Ground Floor Plan, Rear and Side Elevations							
Rev		Description		Date			
Drawn		Date		Scale		Drawing No.	
HC		Mar 26		1:1250 1:100		13DS/A3/01	

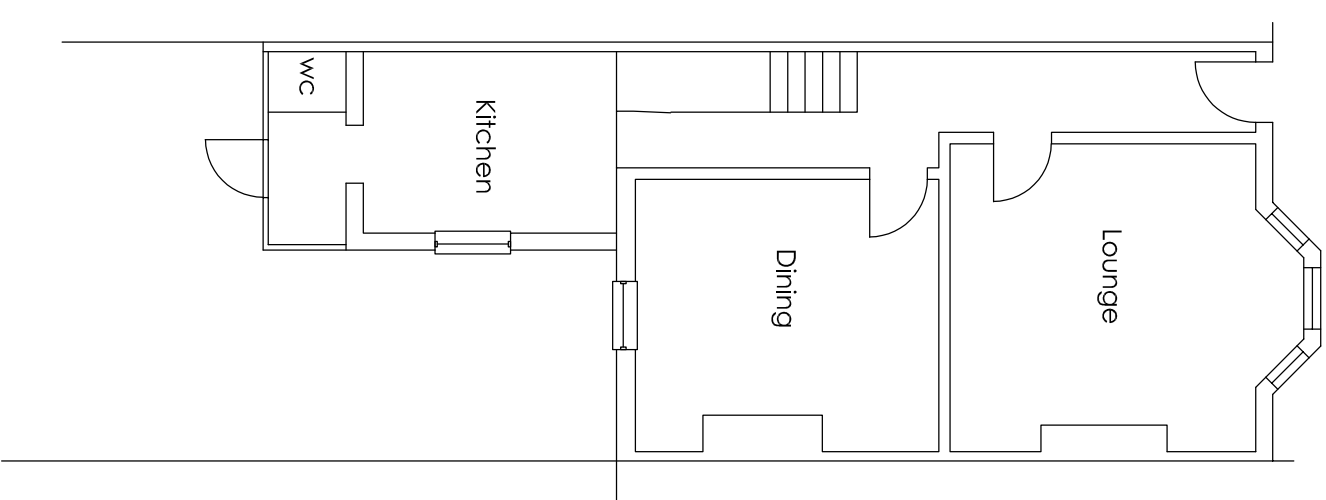

Ground Floor Plan

H Channa

Picaroons Maidstone Road Platt Kent TN15 8LB
Tel: 07828277909 E-mail: hobchanna@iscali.co.uk

