


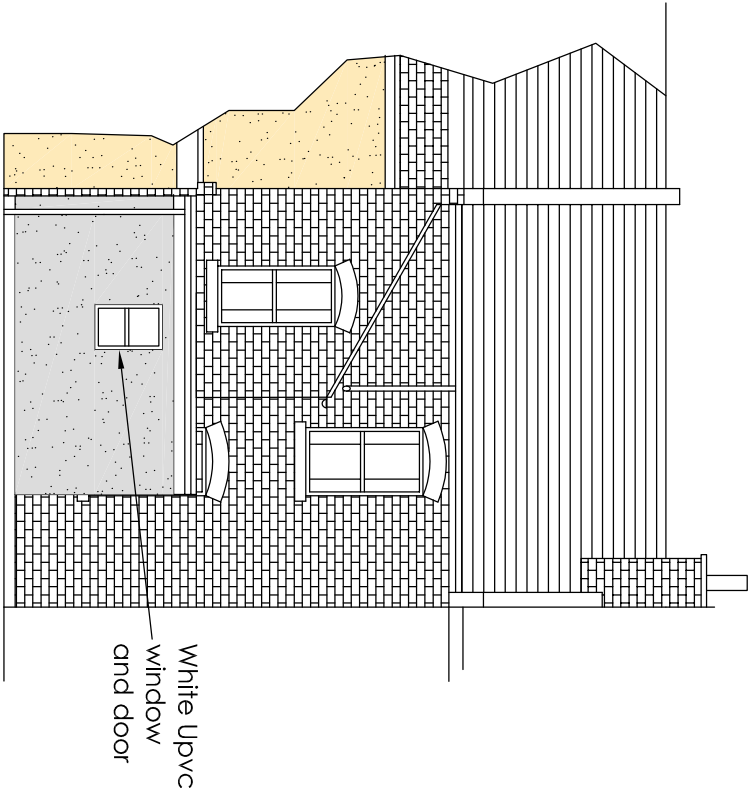


 

Rear Elevation

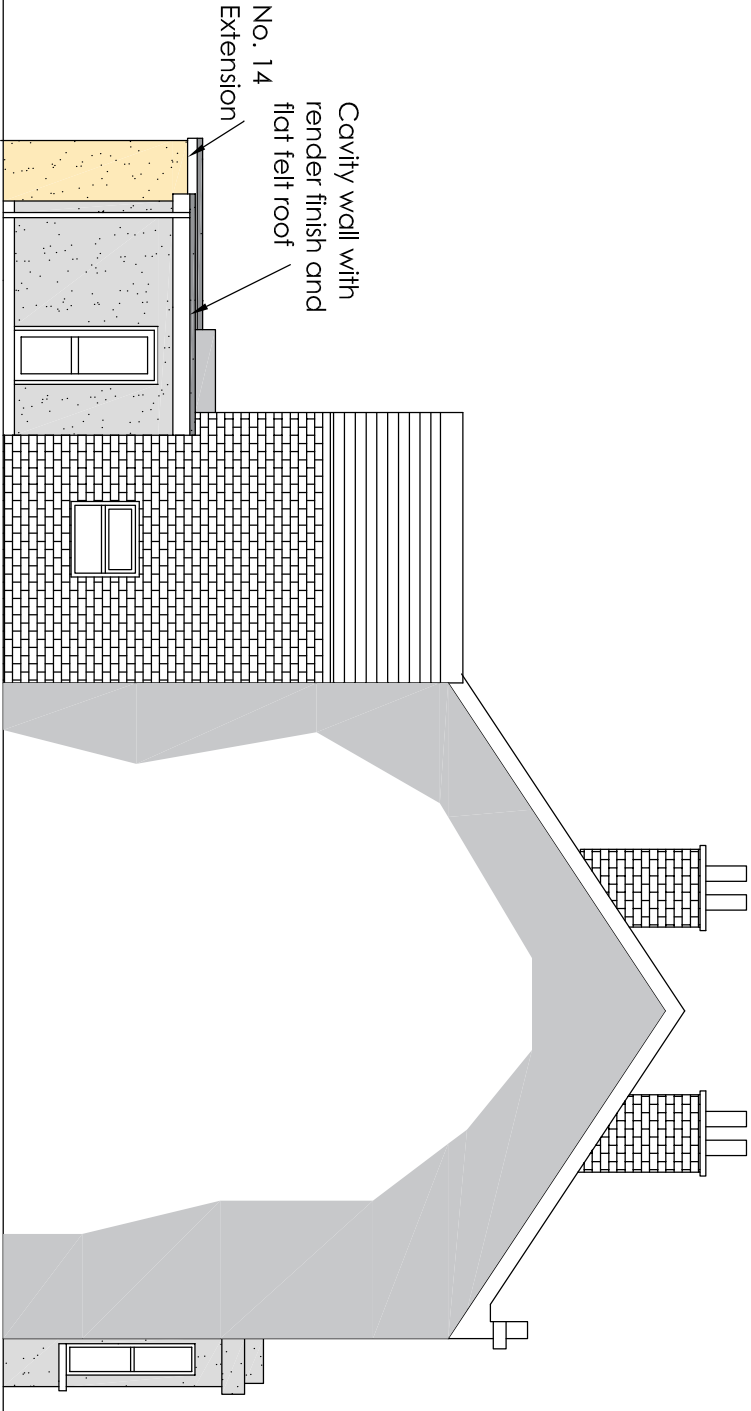

Side Elevation

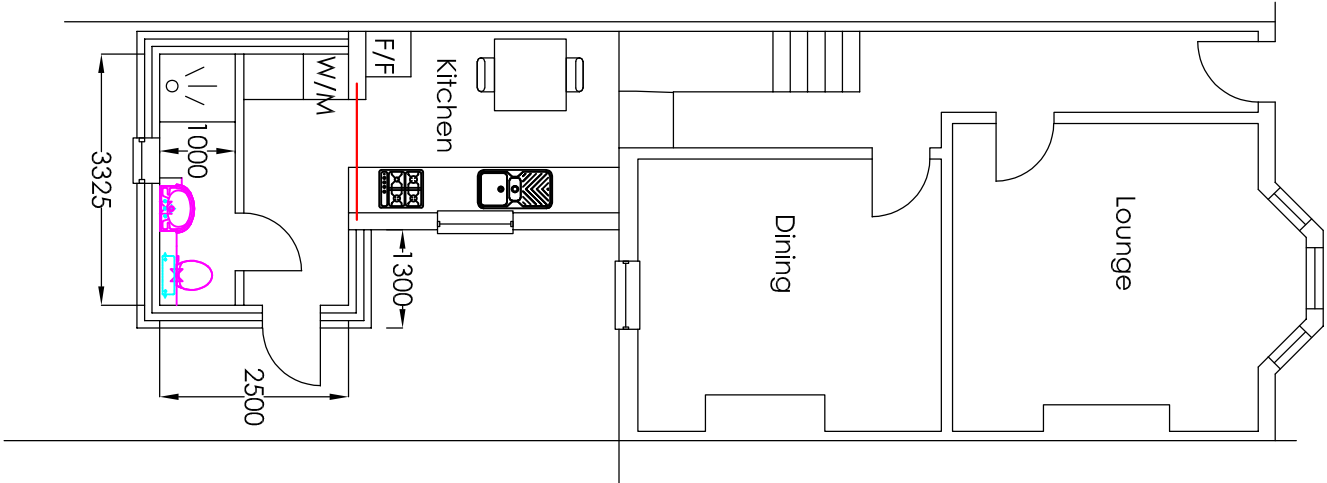

Ground Floor Plan

Project		Mr D Govindasamy 13 Daruley Street Gravesend Kent DA11 0PJ		Single Storey Rear Extension	
Drawing Title		Proposed Ground Floor Plan, Rear and Side Elevations		Rev	Description
Drawn		Date		Scale	
HC		Mar 26		1:100	
Drawing No.		13DS/A3/02		Date	
H Channa		Picaroons Maidstone Road Platt Kent TN15 8LB		Tel: 07828277909 E-mail: hbehana@tiscali.co.uk	