


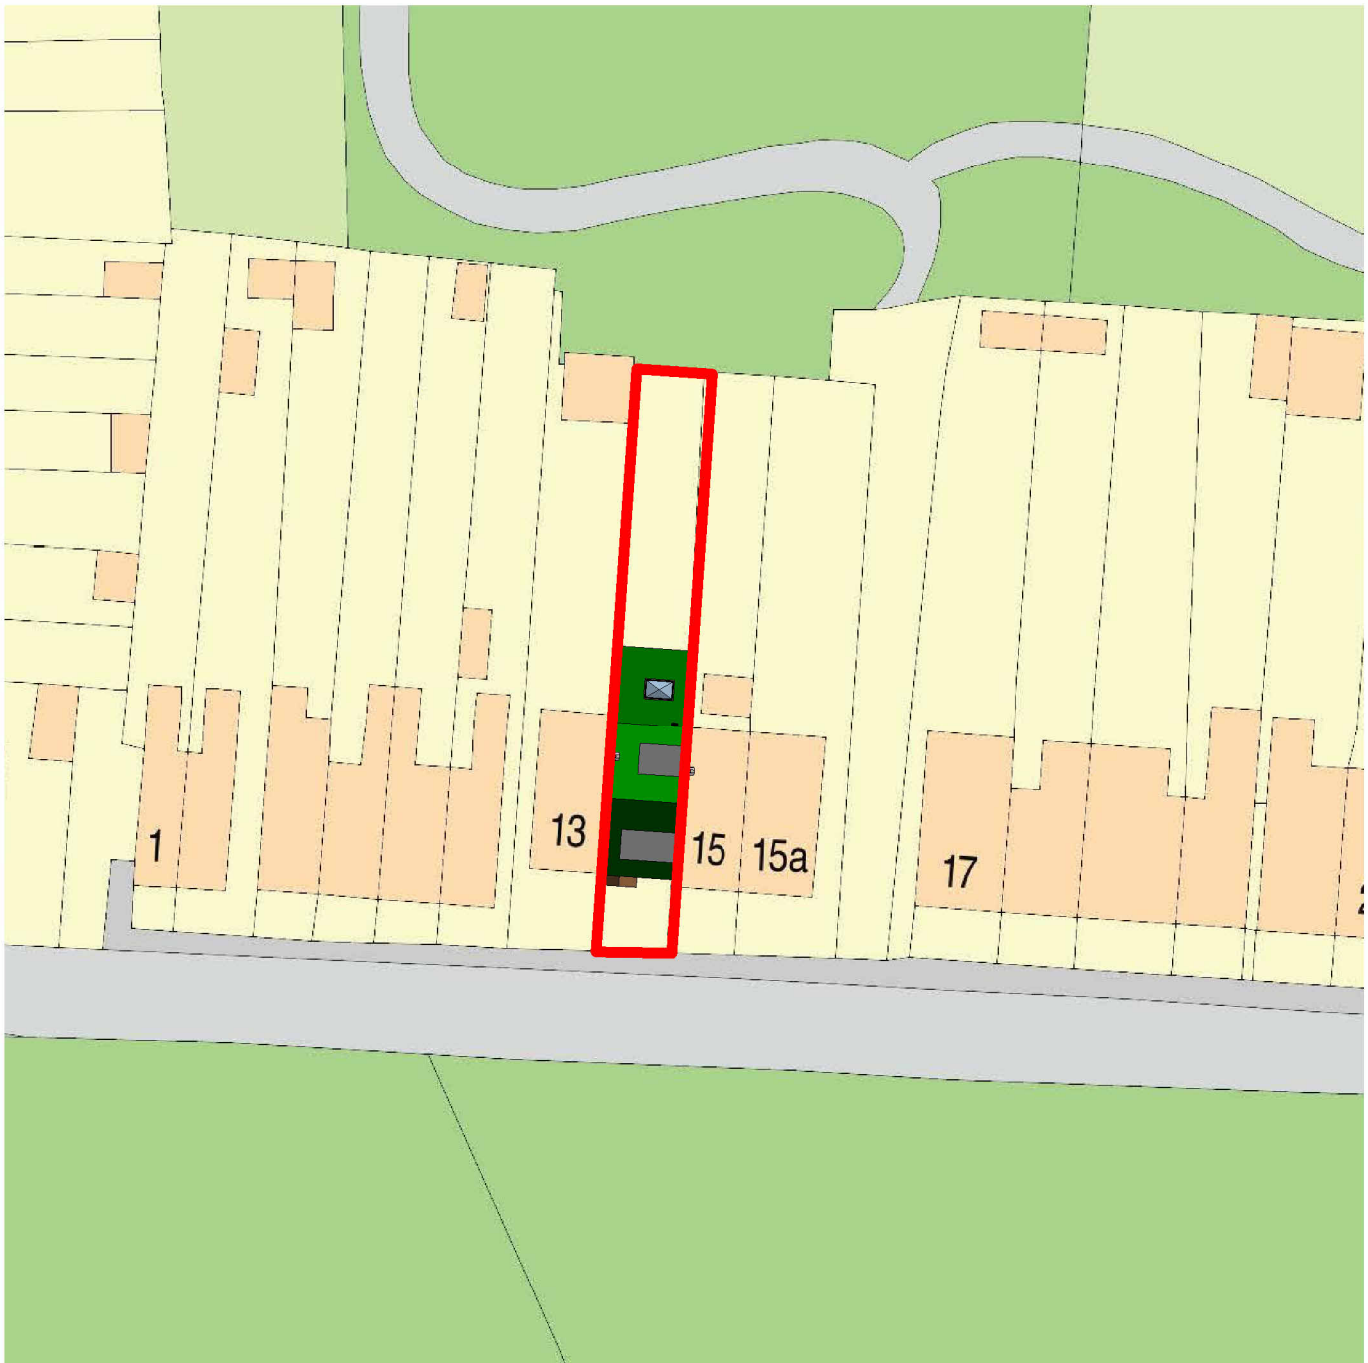


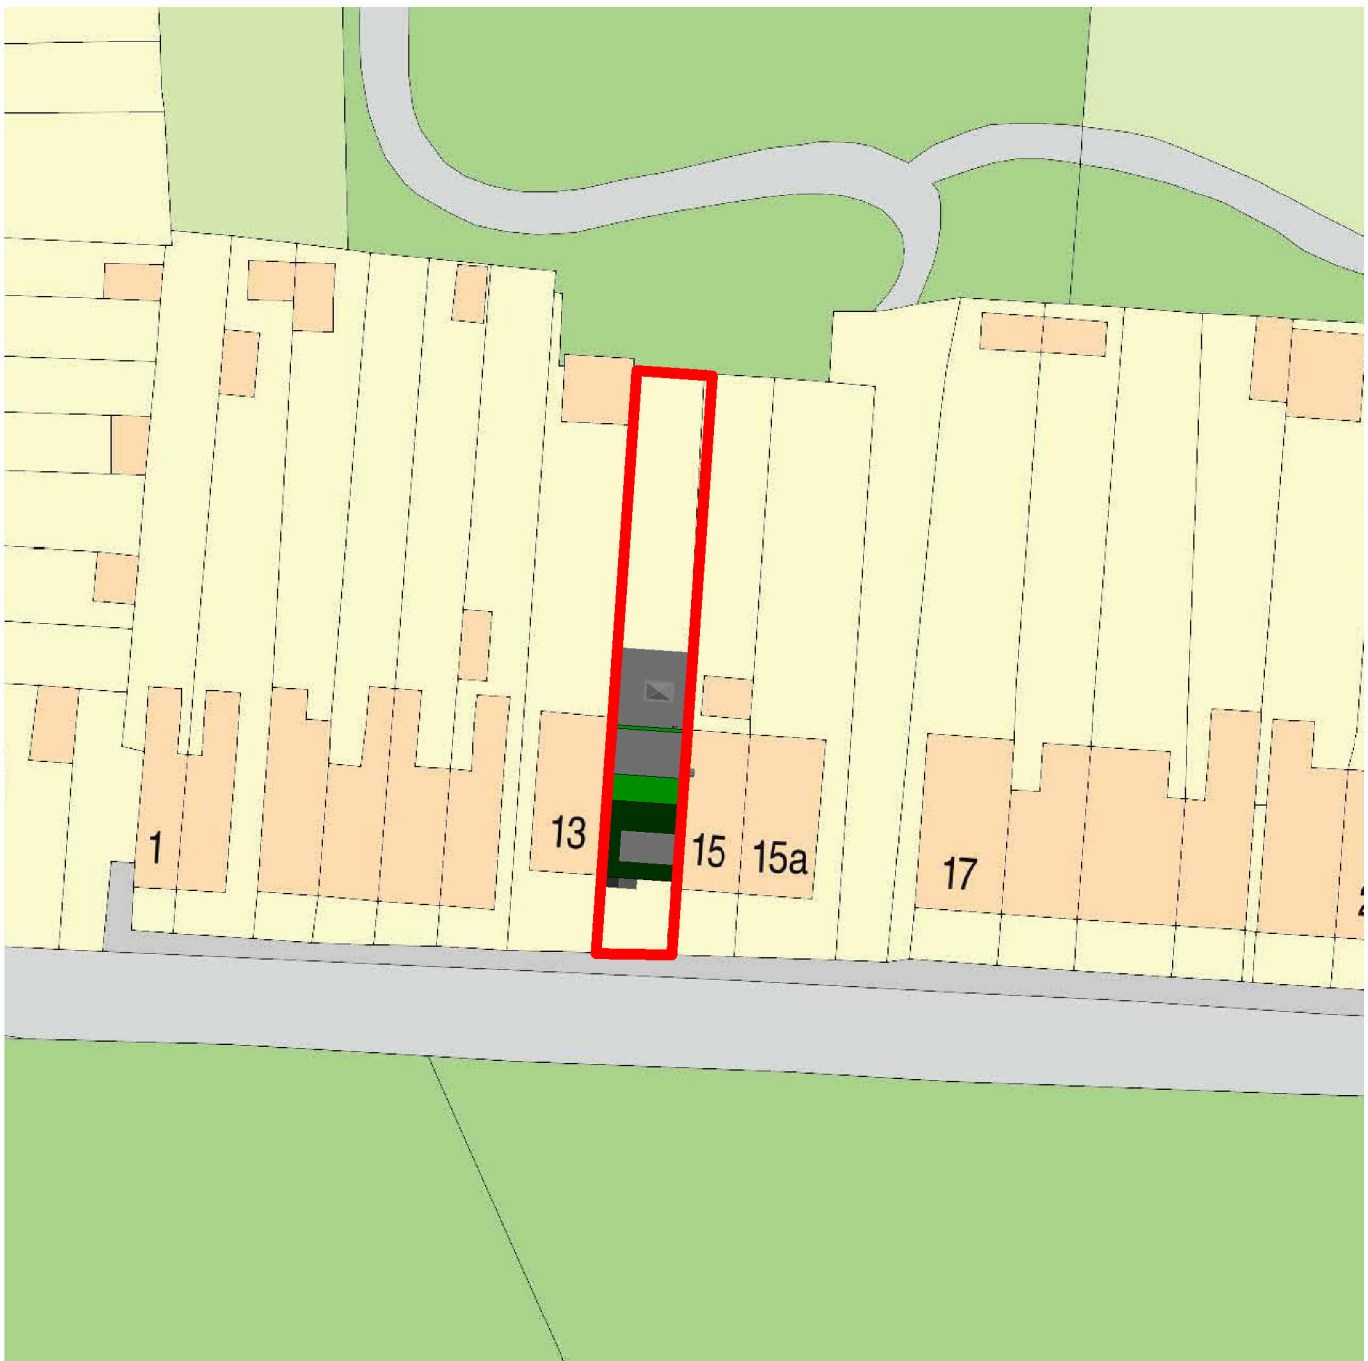



Block Plan - Existing
1 : 500

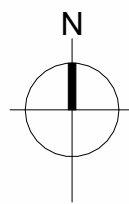

Block Plan - Proposed
1 : 500

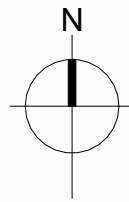

13a, Bull Lane, Higham, Rochester, Kent, ME3 7LT

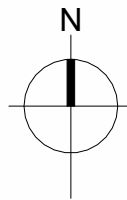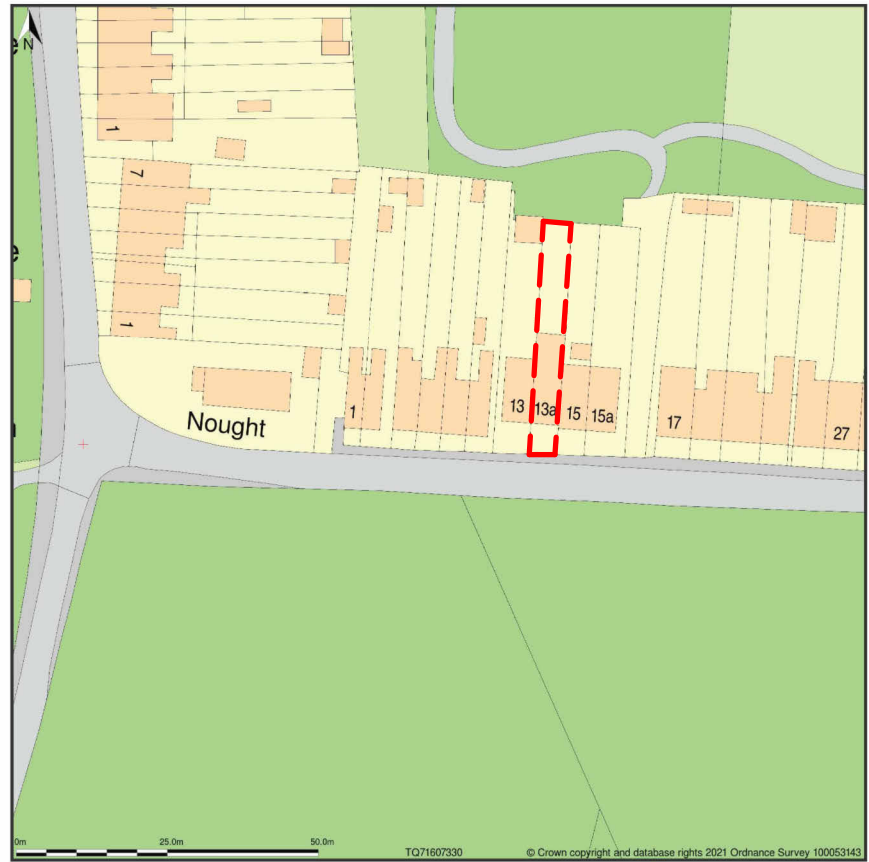



Site Plan shows area bounded by: 571533.54, 173236.98, 571674.96, 173278.4 (at a scale of 1:1250), OSGridRef: TQ71607330. The representation of a road, track or path is no evidence of a right of way. The representation of features as lines is no evidence of a property boundary.

Produced on 2nd Oct 2021 from the Ordnance Survey National Geographic Database and incorporating surveyed revision available at this date. Reproduction in whole or part is prohibited without the prior permission of Ordnance Survey. © Crown copyright 2021. Supplied by www.buyaplan.co.uk a licensed Ordnance Survey partner (100053143). Unique plan reference: #00672746-6D5523

Ordnance Survey and the OS Symbol are registered trademarks of Ordnance Survey, the national mapping agency of Great Britain. Buy A Plan logo, pdf design and the www.buyaplan.co.uk website are Copyright © Pass Inc Ltd 2021

Notes:

Copyright in the design and this drawing is the property of Team Consult. Reproduction in whole or in part is forbidden without written permission of Team Consult. All Dimensions are to be checked on site before any work proceeds. Do not scale this drawing but use only figured dimensions. Any errors or omissions are to be reported to Team Consult. This drawing is to be read in conjunction with all the relevant consultants' and/or specialists' drawings/documents, and any discrepancies or variations are to be notified to Team Consult before work commences.

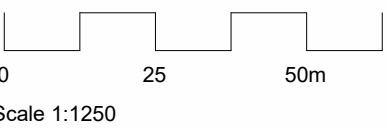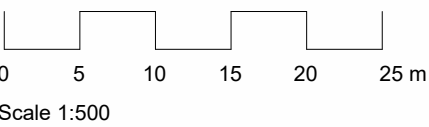

Planning

No.	Seq.	Description	Date
A	1	To P.O's Comments	09/22

teem
design.cost.build
e info@teemconsult.co.uk
t +44(0)203 617 1780
m +44(0) 7538903110
www.teemconsult.co.uk

Project Title

Loft Extension

Client

Mr & Mrs P Markides

Project Address

**13a Bull Lane
Higham
ME3 7LT**

Maps

Drawn by

Scale

Date

T.O.

1 : 500

@A1September 2021

Project No.


TCL617/09/21

Sheet No.


617-HPP-01




South - Existing
1 : 100

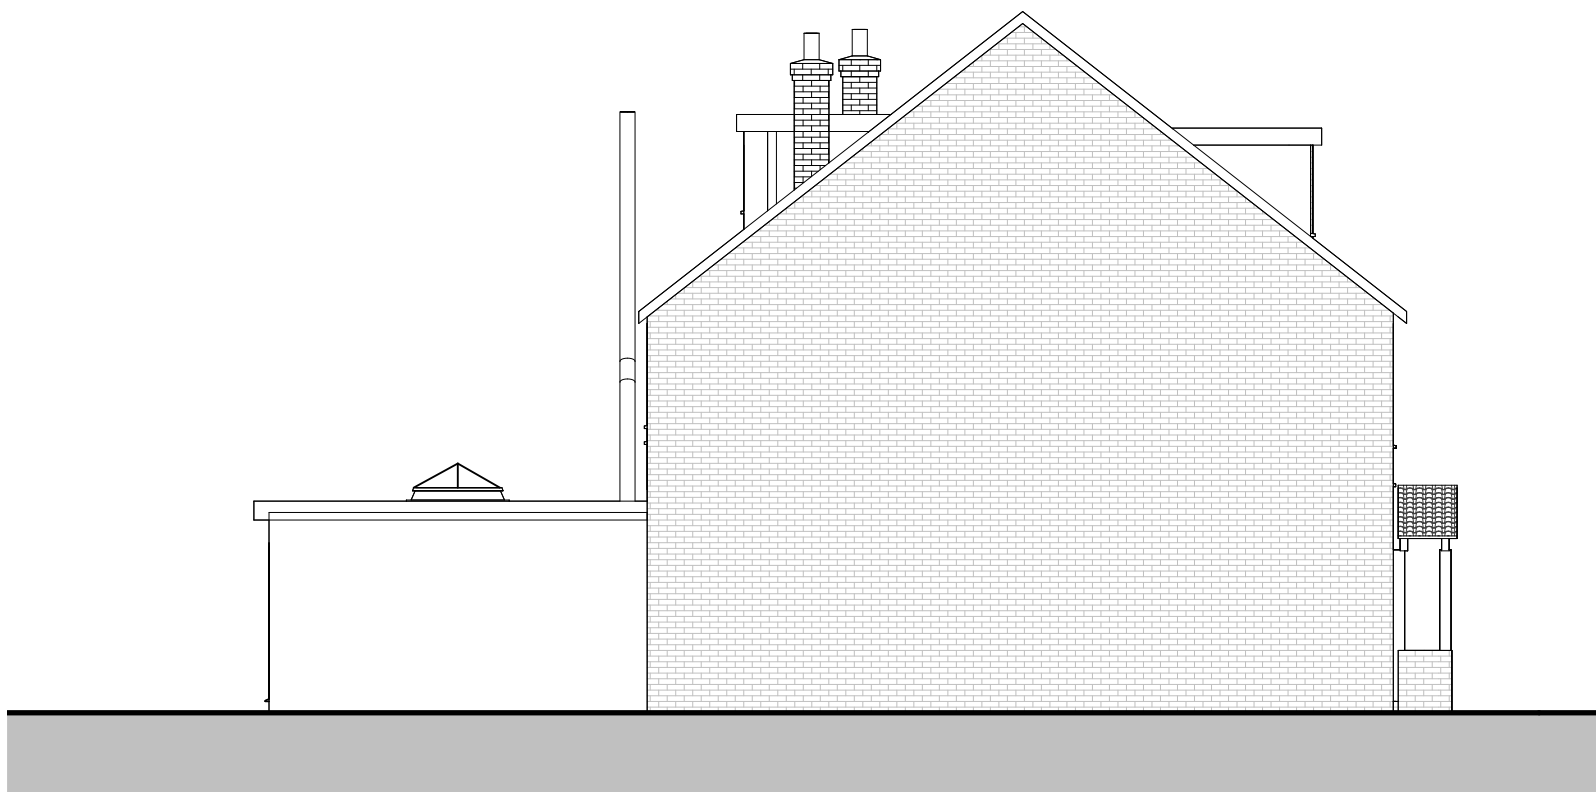

West - Existing
1 : 100

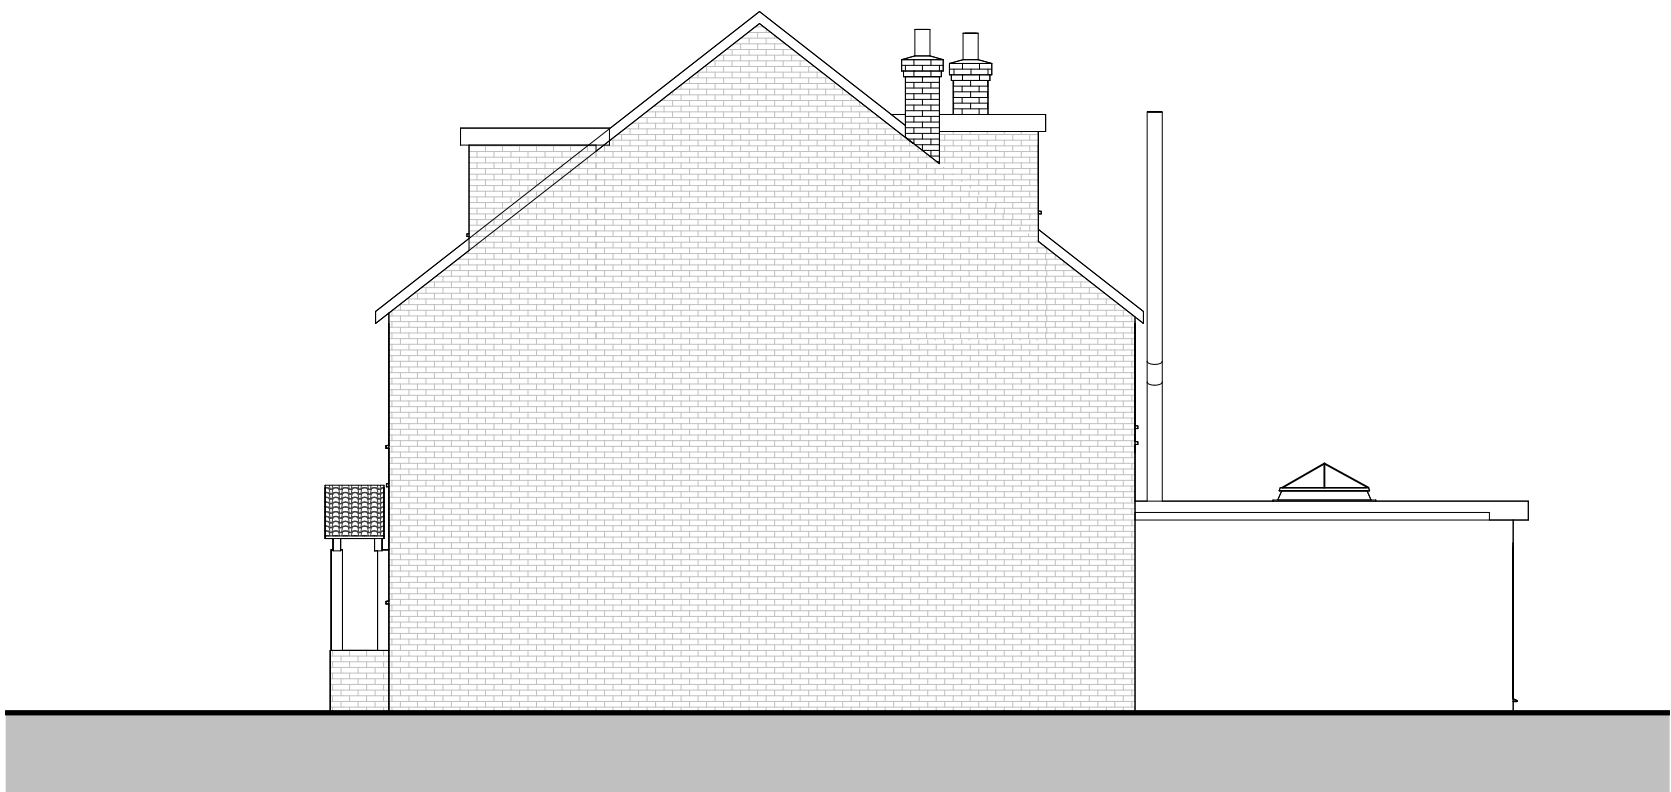


East - Existing
1 : 100

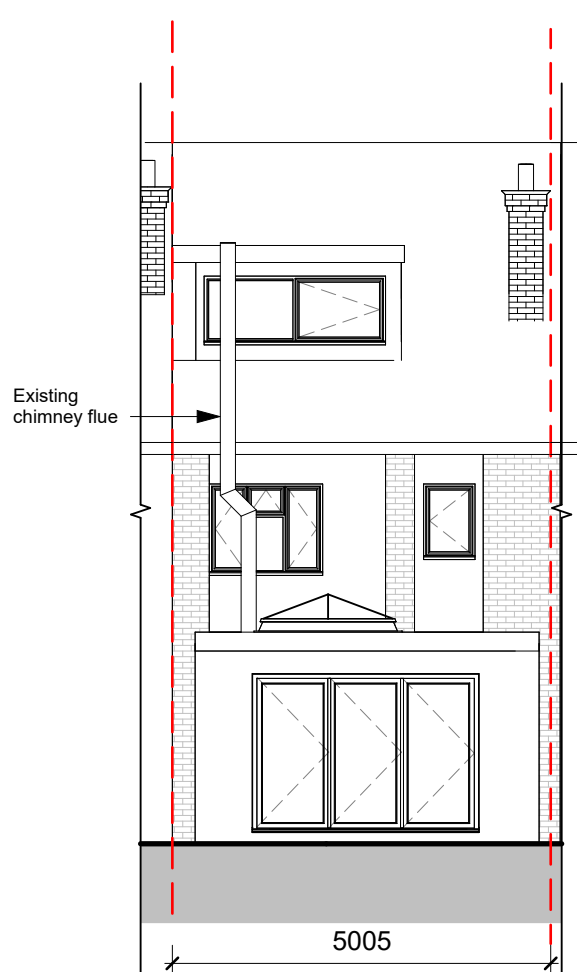


North - Existing
1 : 100

Notes:
Copyright in the design and this drawing is the property of Team Consult. Reproduction in whole or in part is forbidden without written permission of Team Consult. All Dimensions are to be checked on site before any work proceeds. Do not scale this drawing but use only figured dimensions. Any errors or omissions are to be reported to Team Consult. This drawing is to be read in conjunction with all the relevant consultants' and/or specialists' drawings/documents, and any discrepancies or variations are to be notified to Team Consult before work commences.

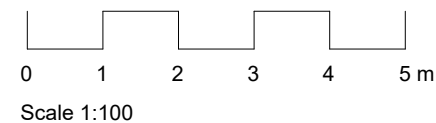


Planning


No.	Seq.	Description	Date
A	1	To P.O's Comments	09/22
B	2	To P.O's Comments	28/11

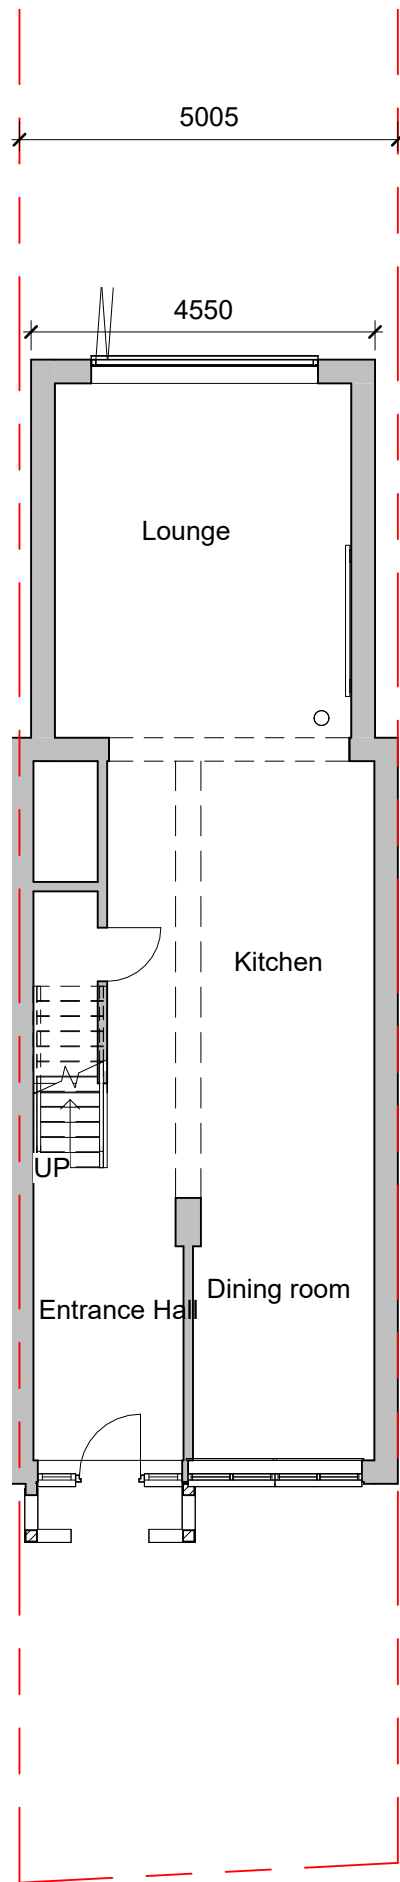


GF - Existing
1 : 100

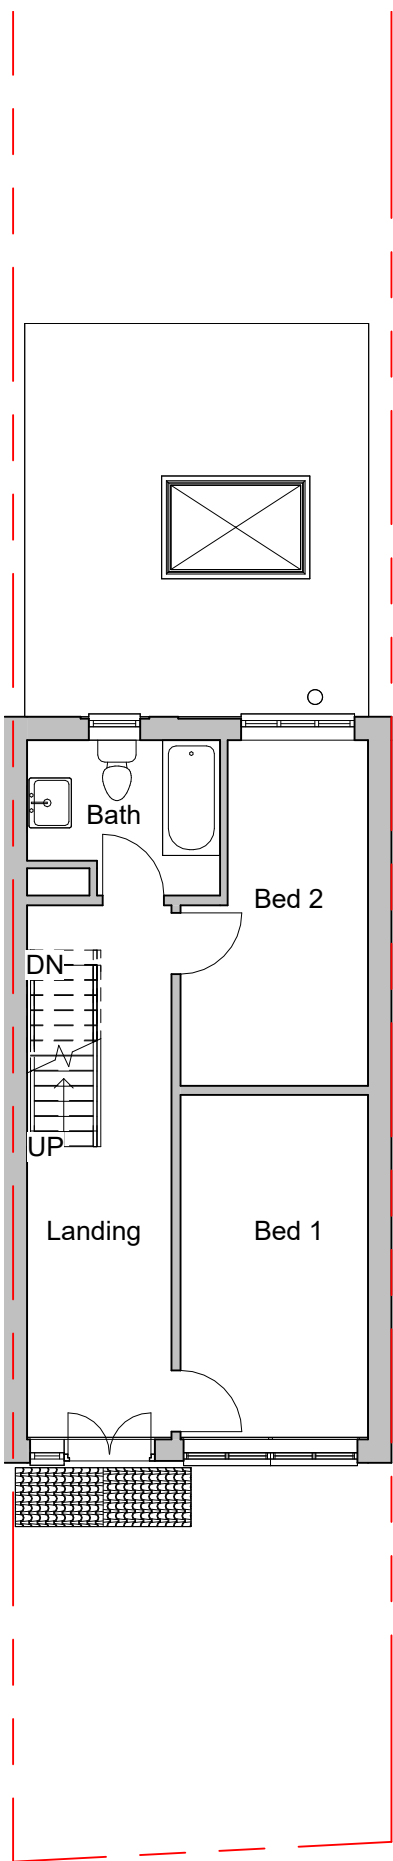

FF - Existing
1 : 100

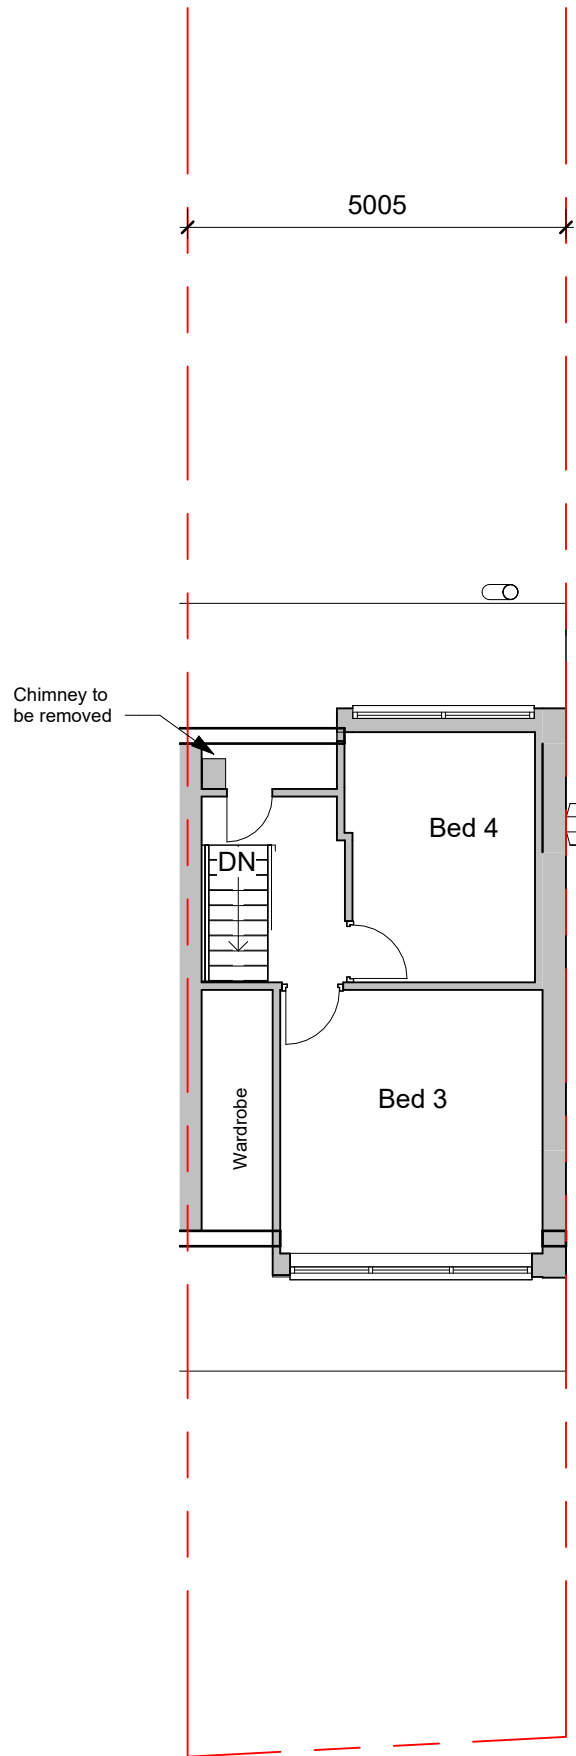

SF - Existing
1 : 100

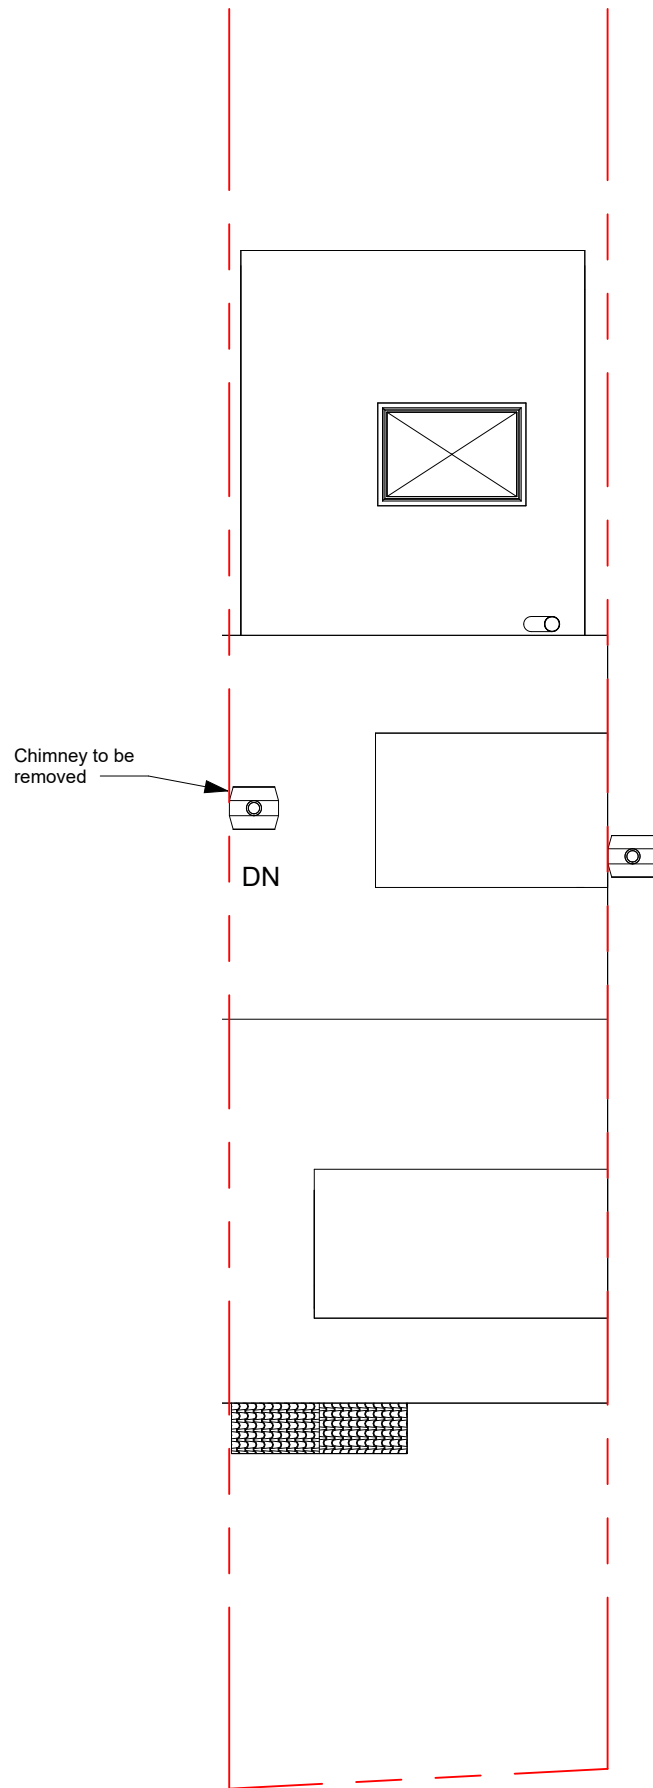

RP - Existing
1 : 100



3D View 1 - Existing

teem
design.cost.build
e info@teemconsult.co.uk
t +44(0)203 617 1780
m +44(0) 7538903110
www.teemconsult.co.uk

Project Title
Loft Extension

Client
Mr & Mrs P Markides

Project Address
**13a Bull Lane
Higham
ME3 7LT**

Existing Plans_Elevations


Drawn by
T.O.

Scale
1 : 100


Date
@A1September 2021

Project No.
TCL617/09/21


Sheet No.
617-HPP-02

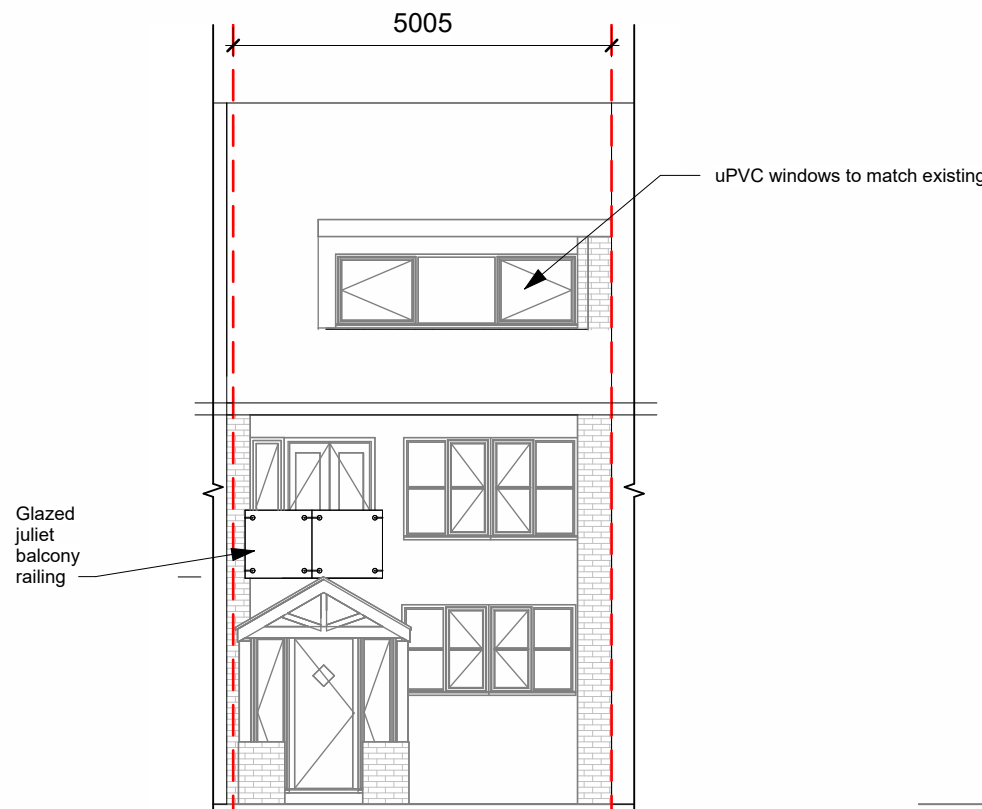


South - Proposed
1 : 100

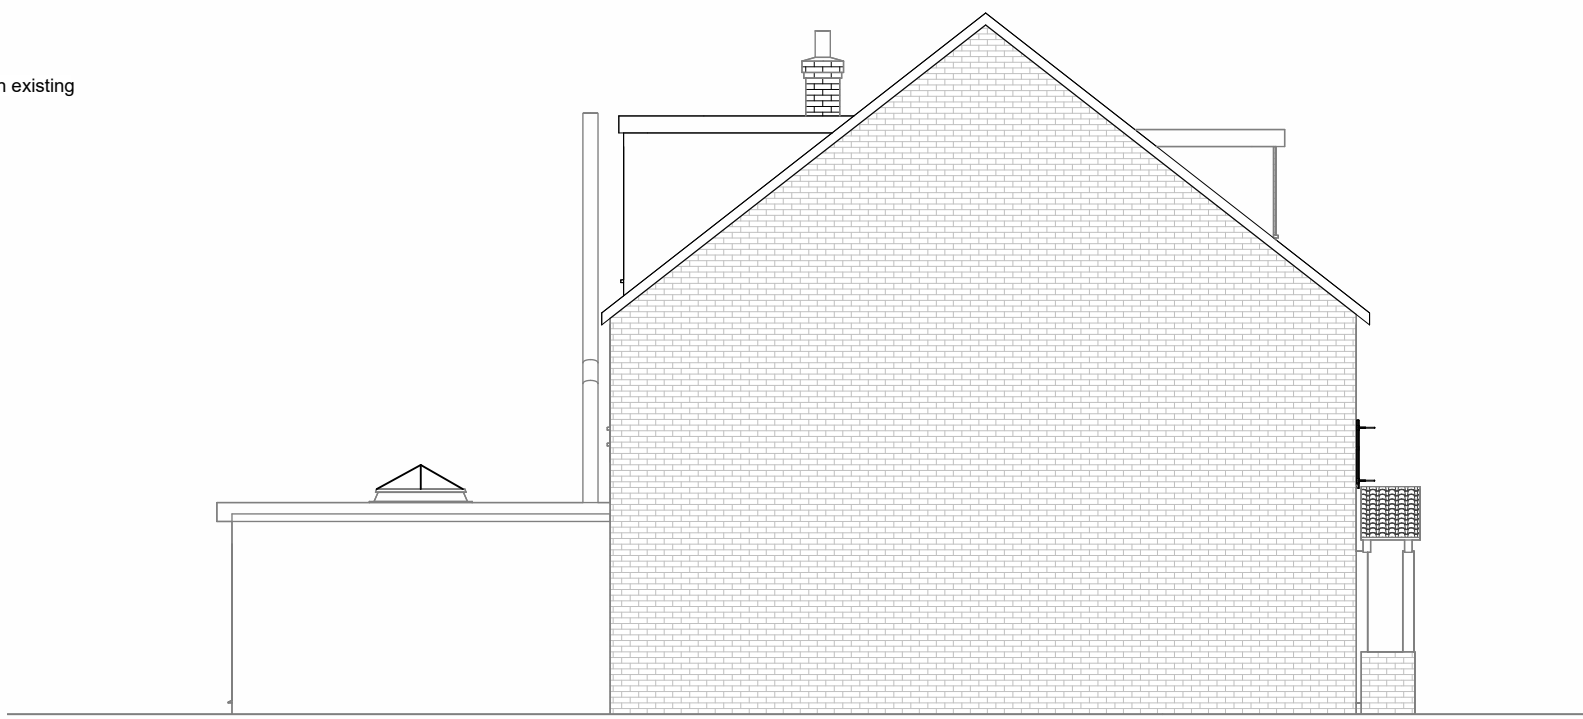

West - Proposed
1 : 100

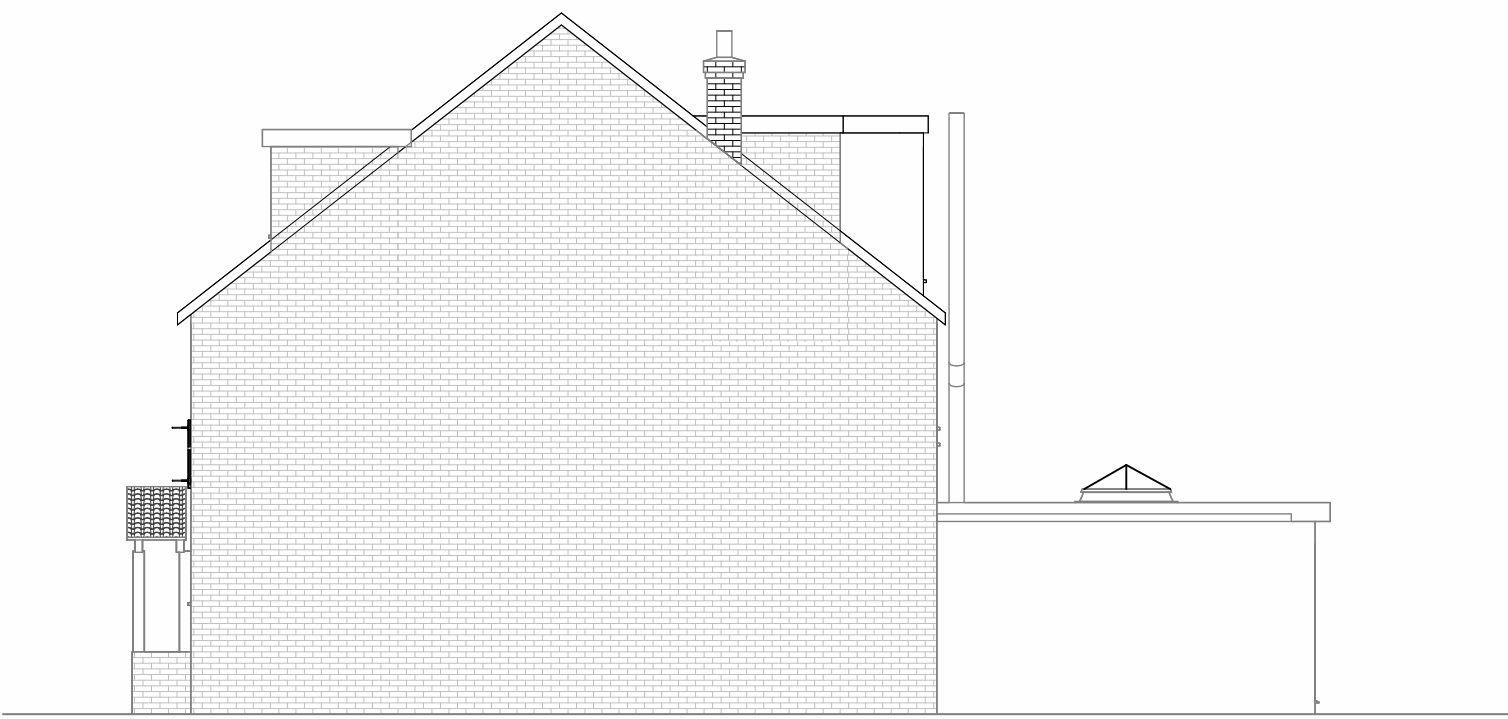

East - Proposed
1 : 100

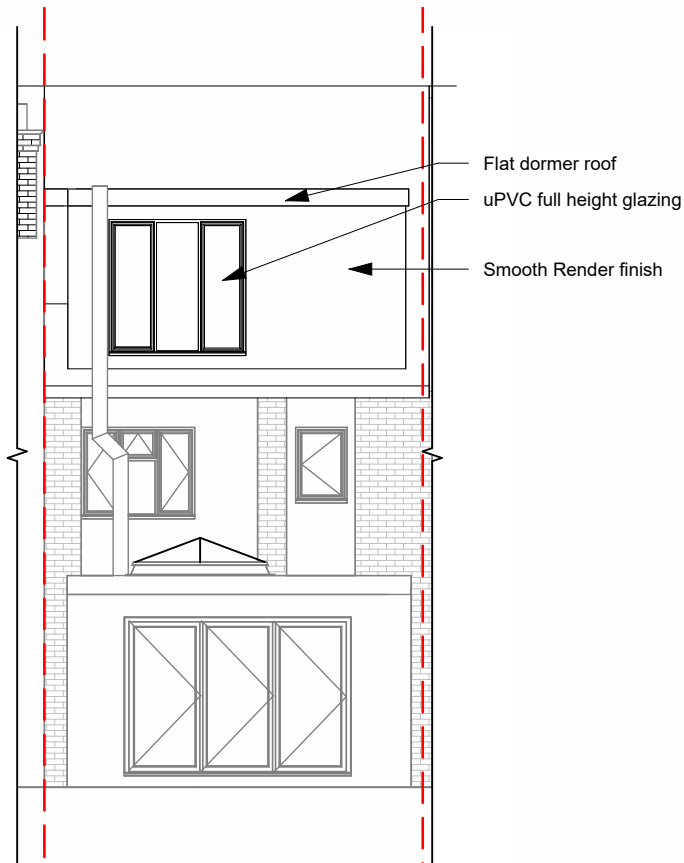


North - Proposed
1 : 100

Notes:

Copyright in the design and this drawing is the property of Teem Consult. Reproduction in whole or in part is forbidden without written permission of Teem Consult. All Dimensions are to be checked on site before any work proceeds. Do not scale this drawing but use only figured dimensions. Any errors or omissions are to be reported to Teem Consult. This drawing is to be read in conjunction with all the relevant consultants' and/or specialists' drawings/documents, and any discrepancies or variations are to be notified to Teem Consult before work commences.


NEW DORMER NOTES

- No part of the proposed dormer would be encroaching onto either side of the neighbouring boundary.

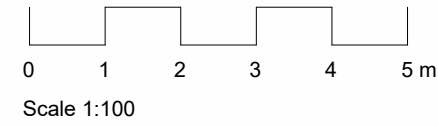


Planning


No.	Seq.	Description	Date
A	1	To P.O's Comments	09/22
B	2	To P.O's Comments	28/11

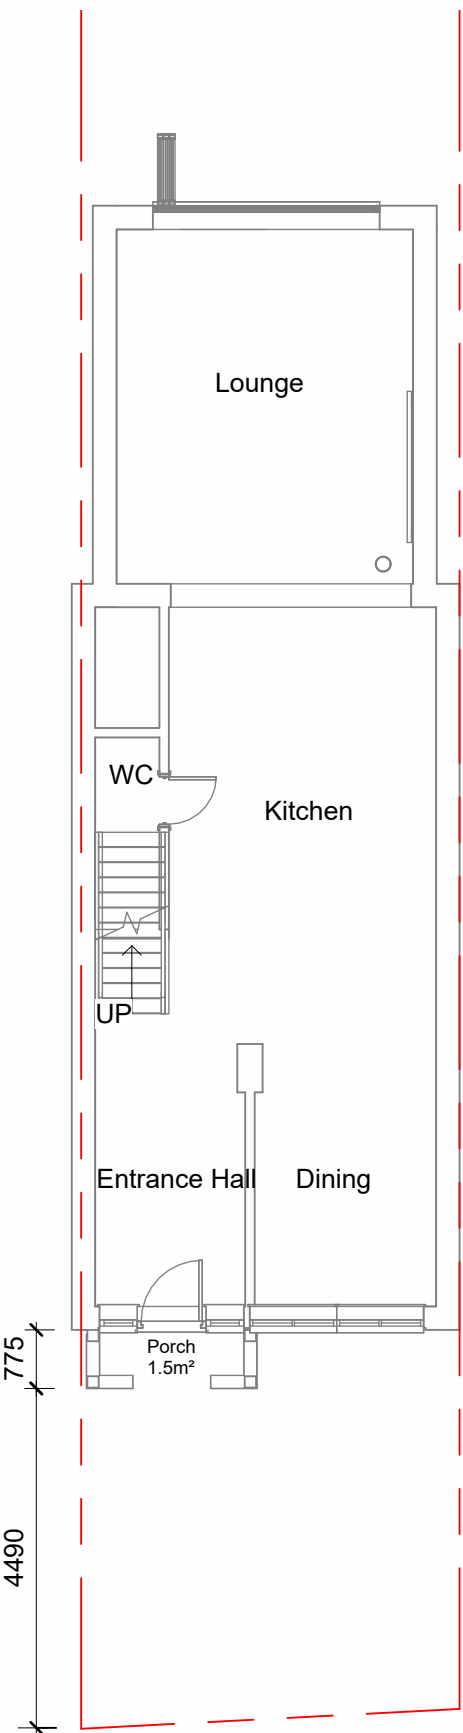


GF - Proposed
1 : 100

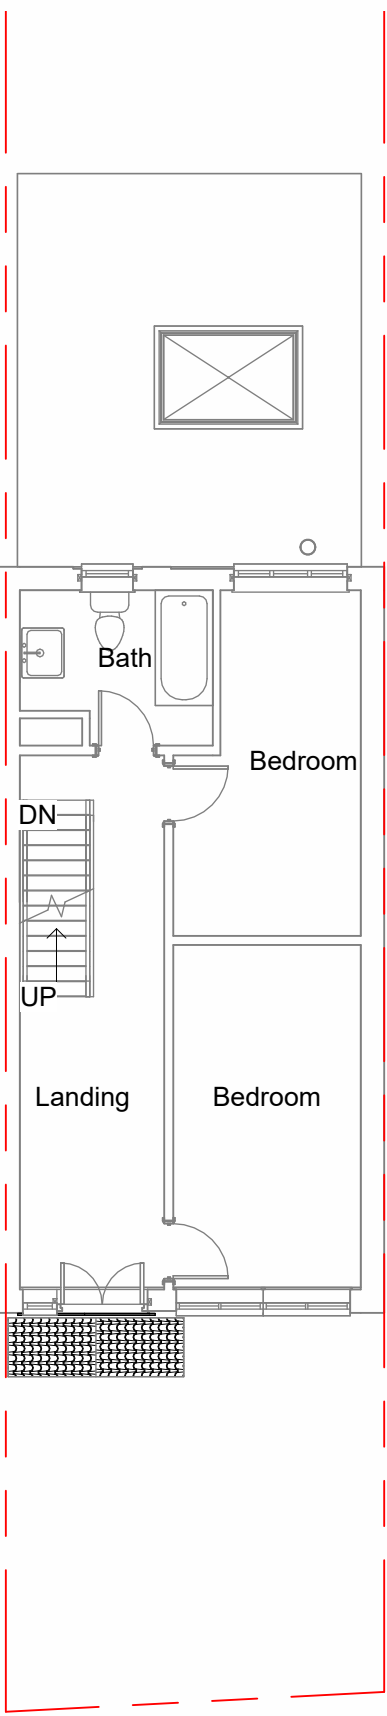


FF - Proposed
1 : 100

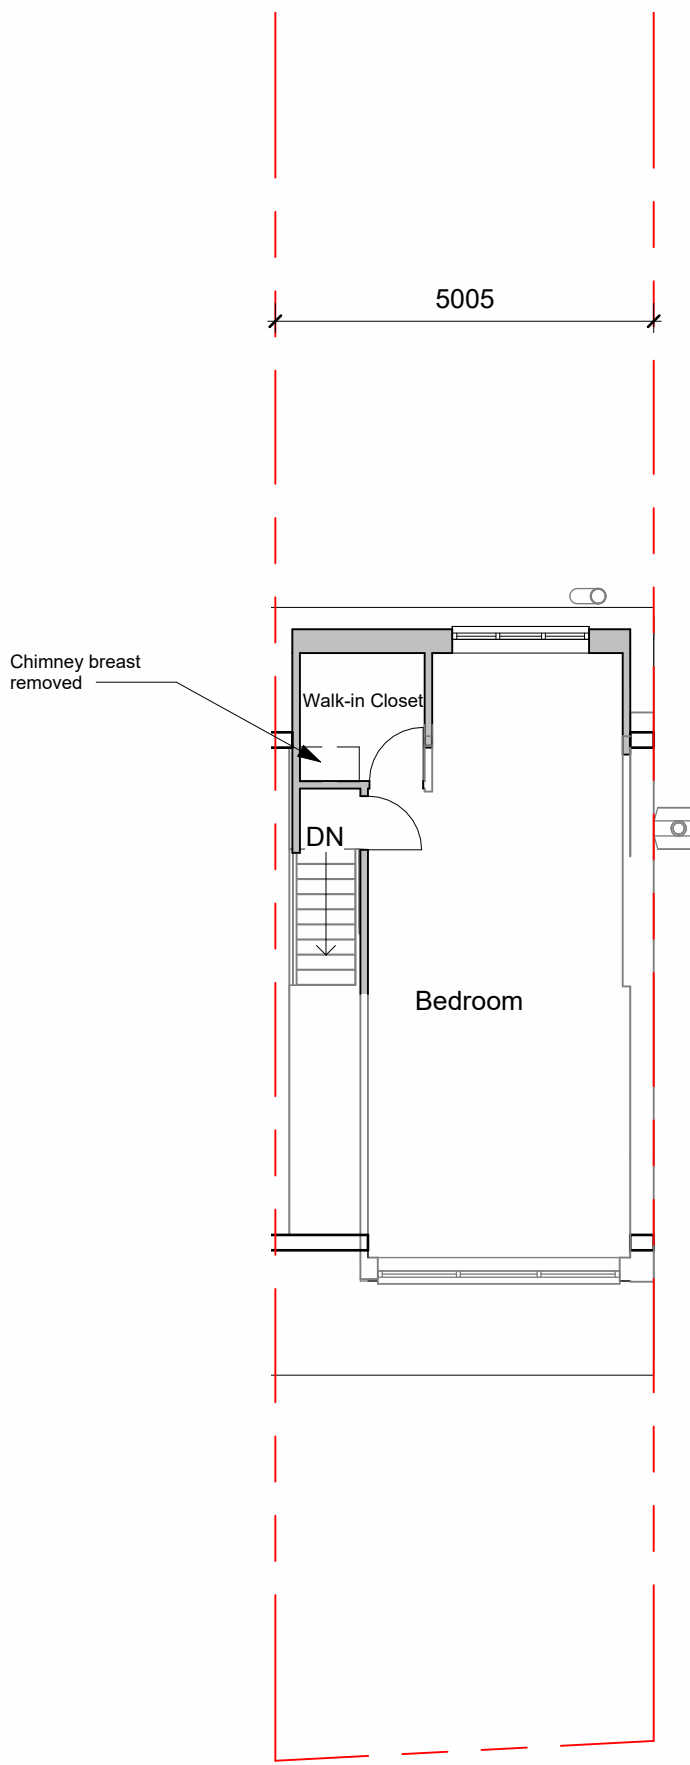

SF - Proposed
1 : 100

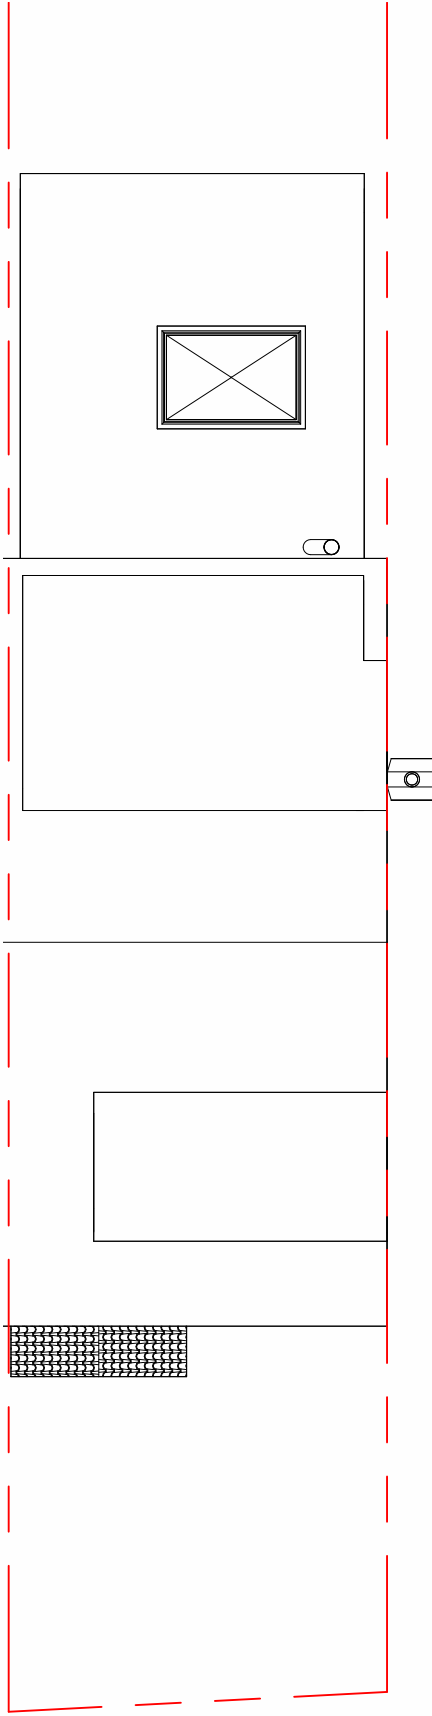

RP - Proposed
1 : 100

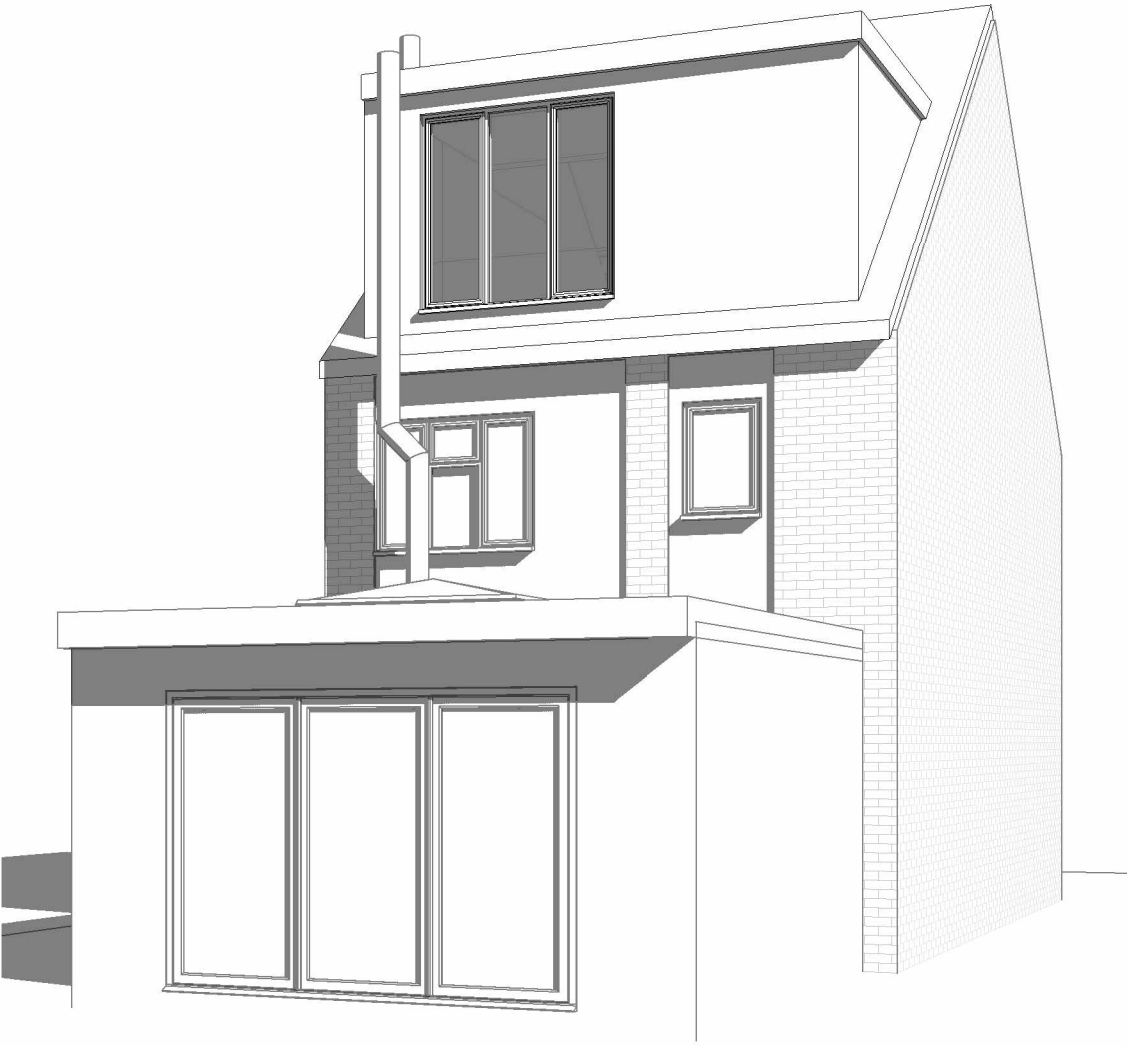

3D View 1



3D View 1 - Proposed

teem
design.cost.build
e info@teemconsult.co.uk
t +44(0)203 617 1780
m +44(0) 7538903110
www.teemconsult.co.uk

Project Title Loft Extension		
Client Mr & Mrs P Markides		
Project Address 13a Bull Lane Higham ME3 7LT		
Proposed Plans_Elevations		
Drawn by	Scale	Date
T.O.	1 : 100	@A1September 2021
Project No.	TCL617/09/21	
Sheet No.	617-HPP-03	