


Studio Charrette will not be responsible for any principal designer duties under CDM 2015.
No site work is to be carried out until permissions are in place. Site searches to carried out before any works to site.
All structural elemental/associated calculations to be confirmed and provided by structural engineer.


NOTES:
This drawing is not a working drawing, and is only for the purpose of the following:-
A- Planning Submission
The main contractor is responsible for informing the lead designer of any discrepancy on, or between, this drawing and any other relevant document.
All existing walls, foundations and lintels or other structural items are to be confirmed load bearing and adequate for increased loading where relevant prior to work commencing.
Any existing walls to be removed are to be confirmed non - loadbearing prior to removal.
Boundaries, angles, and dimensions are to be checked by the main contractor prior to work commencing.
Written dimensions only to be used from this drawing. If in doubt consult the lead designer for clarification.




EXISTING SIDE ELEVATION

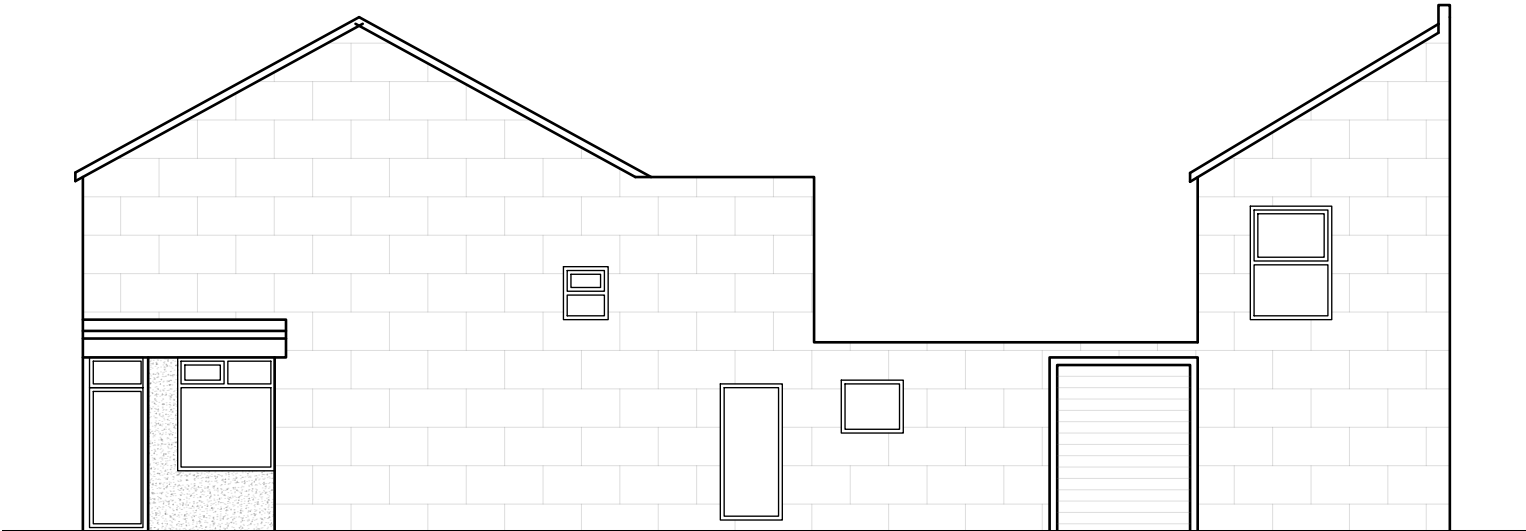


EXISTING FRONT ELEVATION

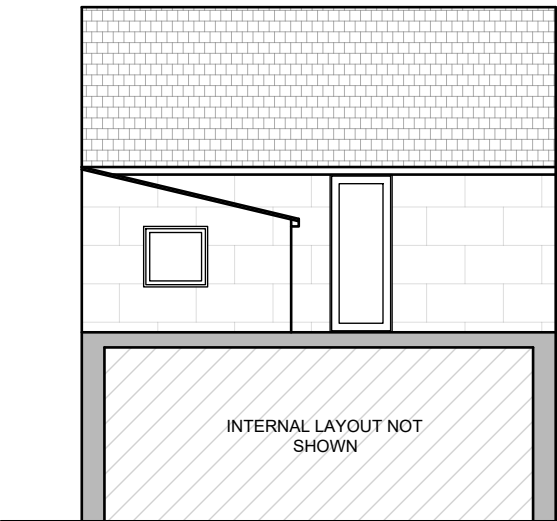


EXISTING AA SECTION

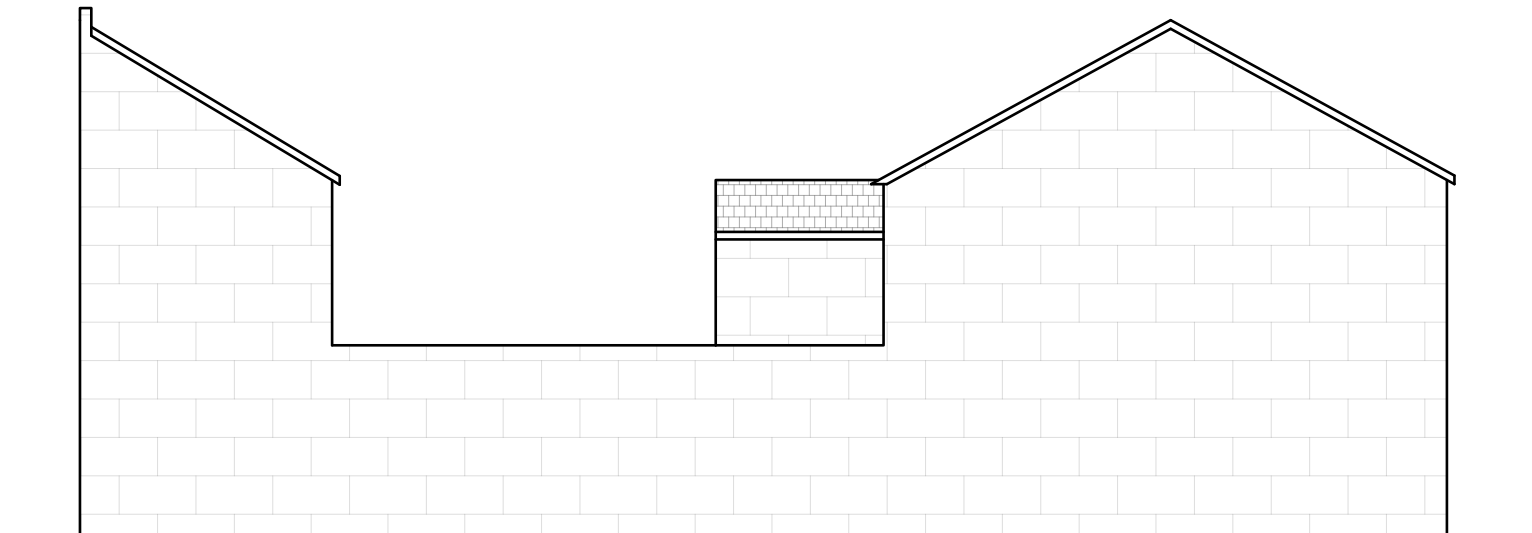


EXISTING SIDE ELEVATION

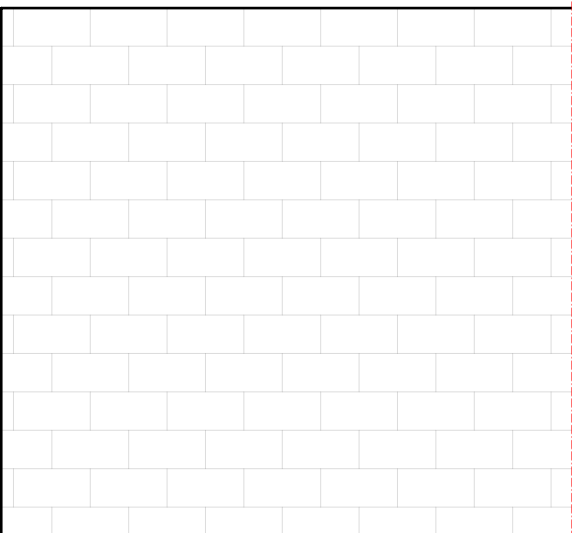

EXISTING REAR ELEVATION

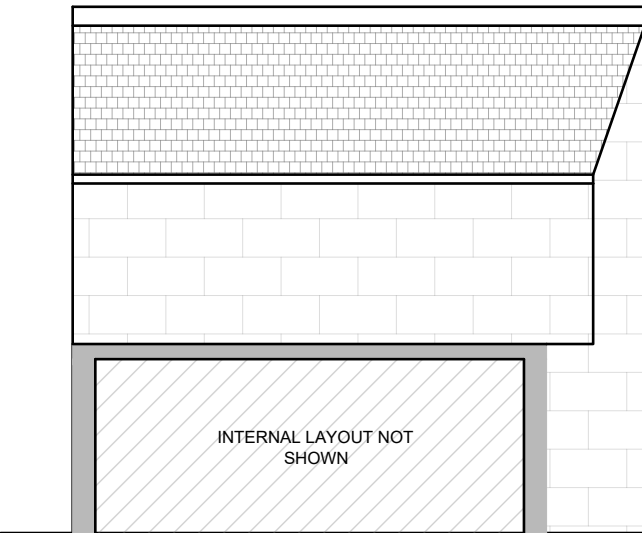

EXISTING BB SECTION

 

STUDIO CHARRETTE A: The Oldhouse, 50 Grosvenor Hill, London, W1K 3QT W: www.studiocharrette.co.uk	
Client Khalisha D'Souza	
Project Title 66 Granville Road, Gravesend, DA11 0JT	
Drawing Title Existing Elevations/Sections A3	
Drawing No. P4	Rev R2
Scale @ A3 1 : 100	Date 18.07.2022
Created By SC	Checked SC
Check By SC	Drawn SC
Use drawing and the copyright, design rights and all other intellectual property rights in it being in Studio Charrette Ltd. No license is granted or any other rights to be granted hereunder. This drawing is not to be used or adapted in a third party without written permission.	