




FRONT ELEVATION

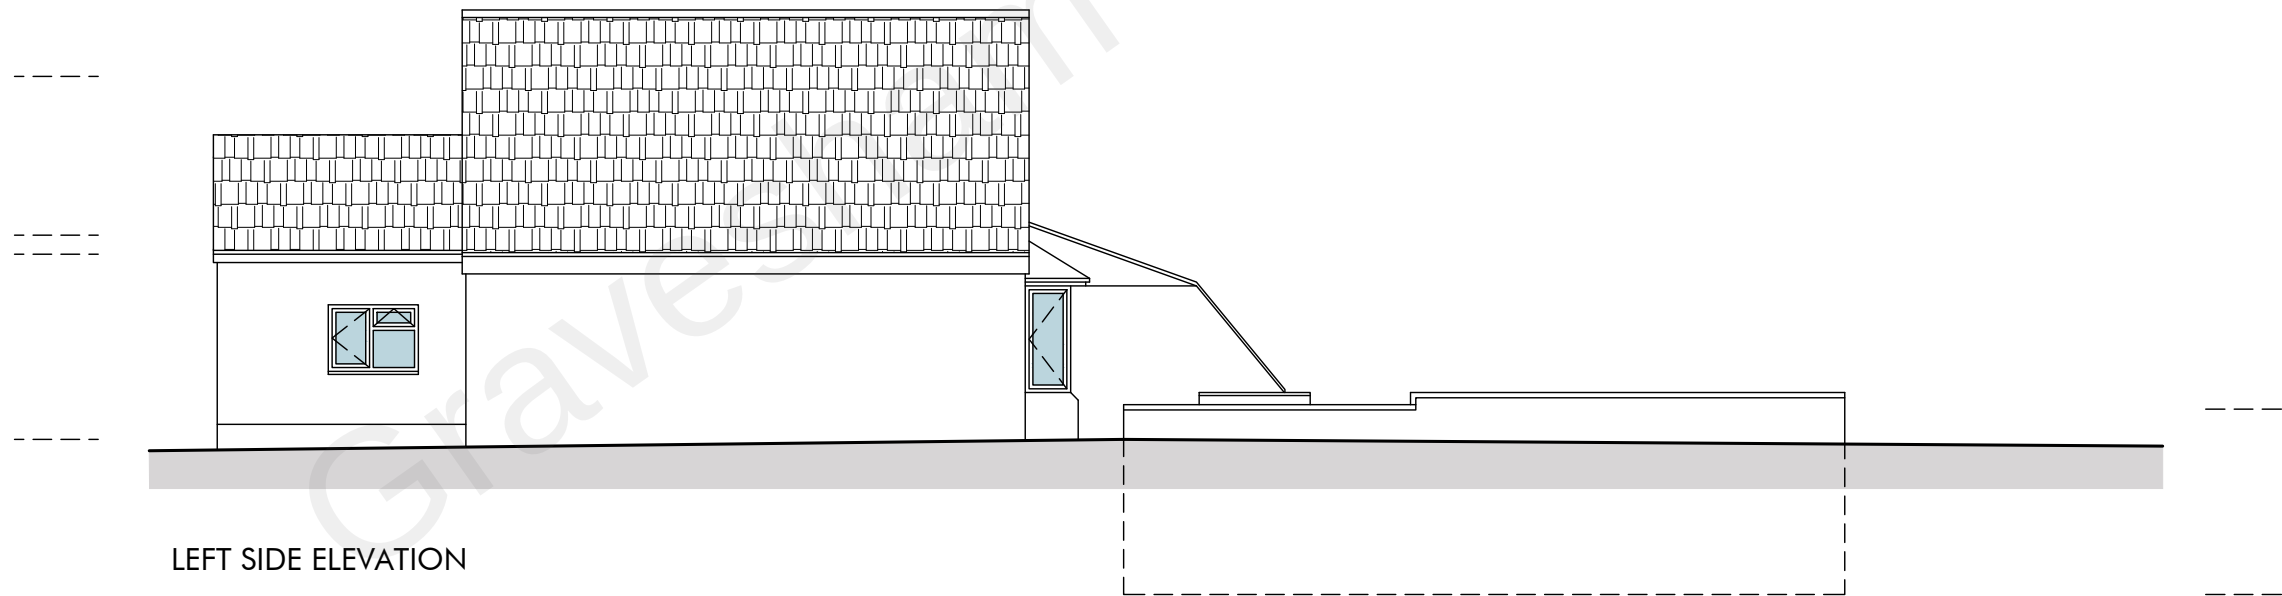

LEFT SIDE ELEVATION



ARCHITECTURAL DESIGN:



1 BLUETT STREET
MAIDSTONE ME14 2UG

ALL DIMENSIONS TO BE CHECKED ON SITE.
DRAWING TO BE READ IN CONJUNCTION WITH
STRUCTURAL ENGINEER'S DRAWINGS

PRELIMINARY	☐	INFORMATION	☐
APPROVAL	☐	CONSTRUCTION	☐
TENDER	☐	*	☐
PLANNING	☒	*	☐
RECORD	☐	*	☐

CLIENT:

**SHERI
RESIDENCE**

PROJECT ADDRESS:

**#91 VALE RD
NORTHFLEET
GRAVESEND
DA11 8DB**

DRAWN:

JOM@GI

CHECKED:

BMAC

REV	DESCRIPTION	DATE

DRAWING TITLE:

**EXISTING
FRONT & LEFT
SIDE
ELEVATIONS**

JOB CODE

2022/314

DATE

Feb. 22

SCALE

1/100

DRAWING NUMBER

A.07