



1 BLUETT STREET  
MAIDSTONE ME14 2UG

ALL DIMENSIONS TO BE CHECKED ON SITE.  
DRAWING TO BE READ IN CONJUNCTION WITH  
STRUCTURAL ENGINEER'S DRAWINGS

|             |                                     |              |                          |
|-------------|-------------------------------------|--------------|--------------------------|
| PRELIMINARY | <input type="checkbox"/>            | INFORMATION  | <input type="checkbox"/> |
| APPROVAL    | <input type="checkbox"/>            | CONSTRUCTION | <input type="checkbox"/> |
| TENDER      | <input type="checkbox"/>            | *            | <input type="checkbox"/> |
| PLANNING    | <input checked="" type="checkbox"/> | *            | <input type="checkbox"/> |
| RECORD      | <input type="checkbox"/>            | *            | <input type="checkbox"/> |

CLIENT:

**SHERI  
RESIDENCE**

PROJECT ADDRESS:

**#91 VALE RD  
NORTHFLEET  
GRAVESEND  
DA11 8DB**

DRAWN:

JOM@GI

CHECKED:

BMAC

| REV | DESCRIPTION | DATE |
|-----|-------------|------|
|-----|-------------|------|

DRAWING TITLE:

**EXISTING  
REAR & RIGHT  
SIDE ELEVATIONS**

JOB CODE

2022/314

DATE


Feb. 22

SCALE


1/100

DRAWING NUMBER

**A.08**

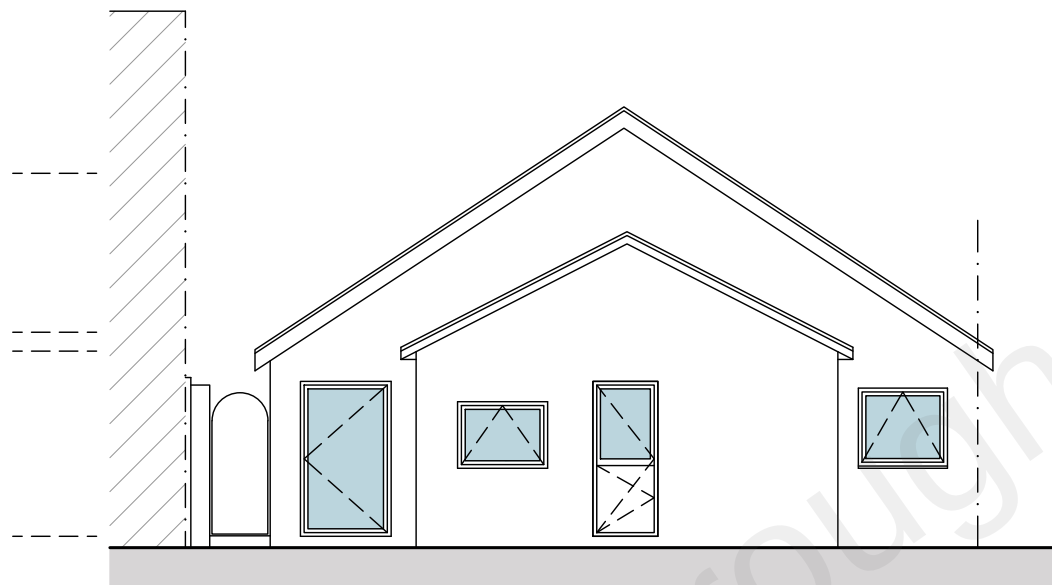

REAR ELEVATION

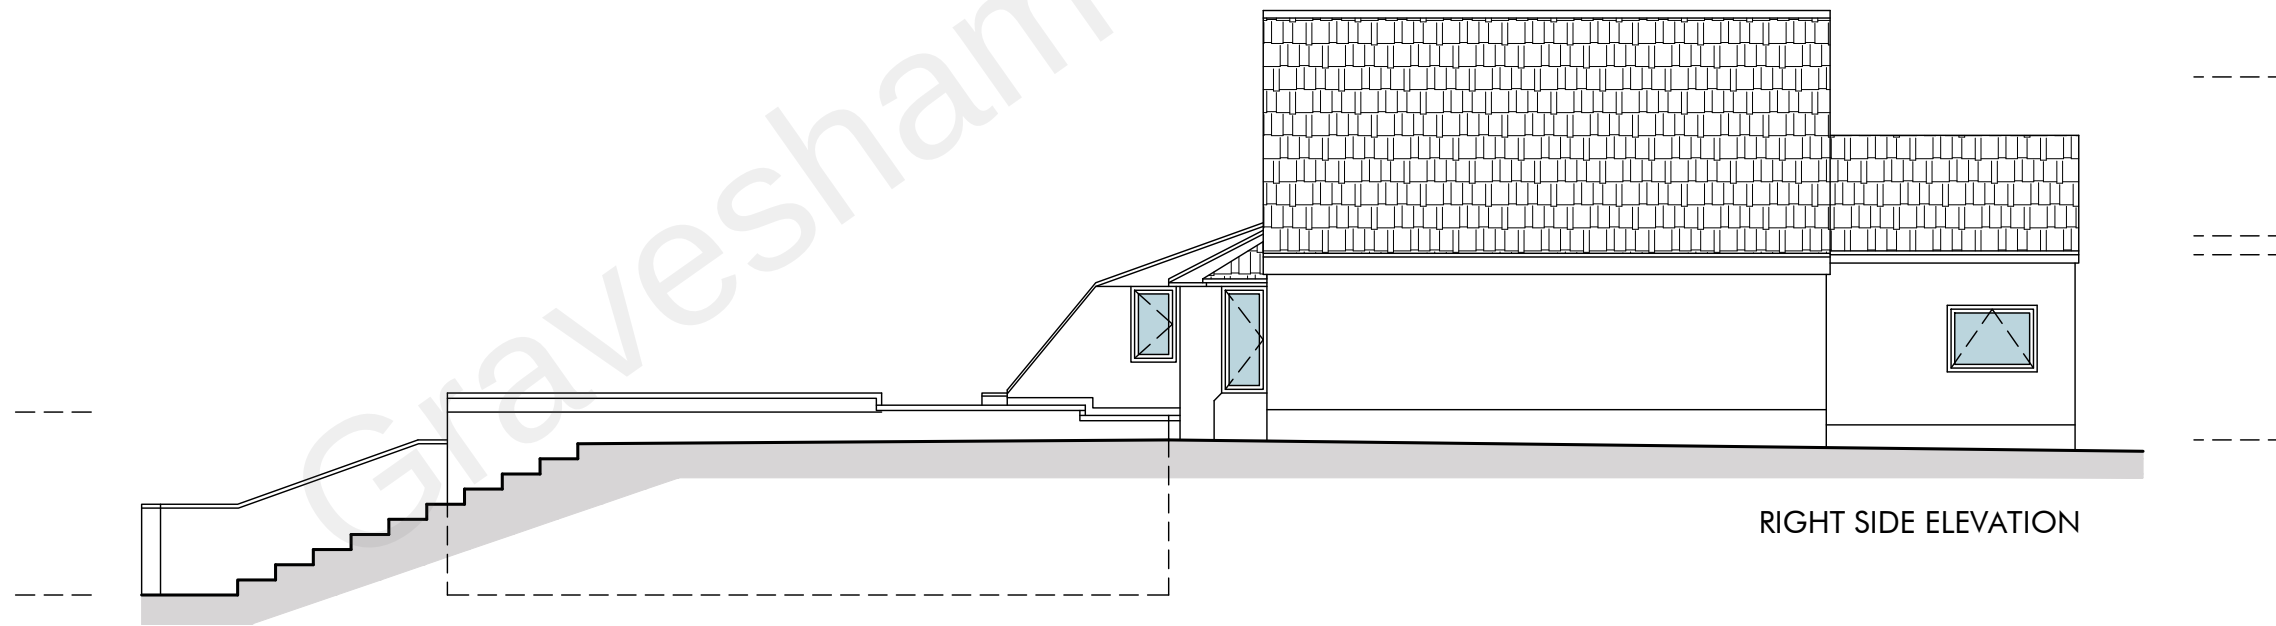

RIGHT SIDE ELEVATION

