

EXISTING ARCHITECTURE

DEMOLITIONS


NEW BRICK WALL

NEW TIMBER FRAMED STUD WALL

NEW ROOF



FRONT ELEVATION

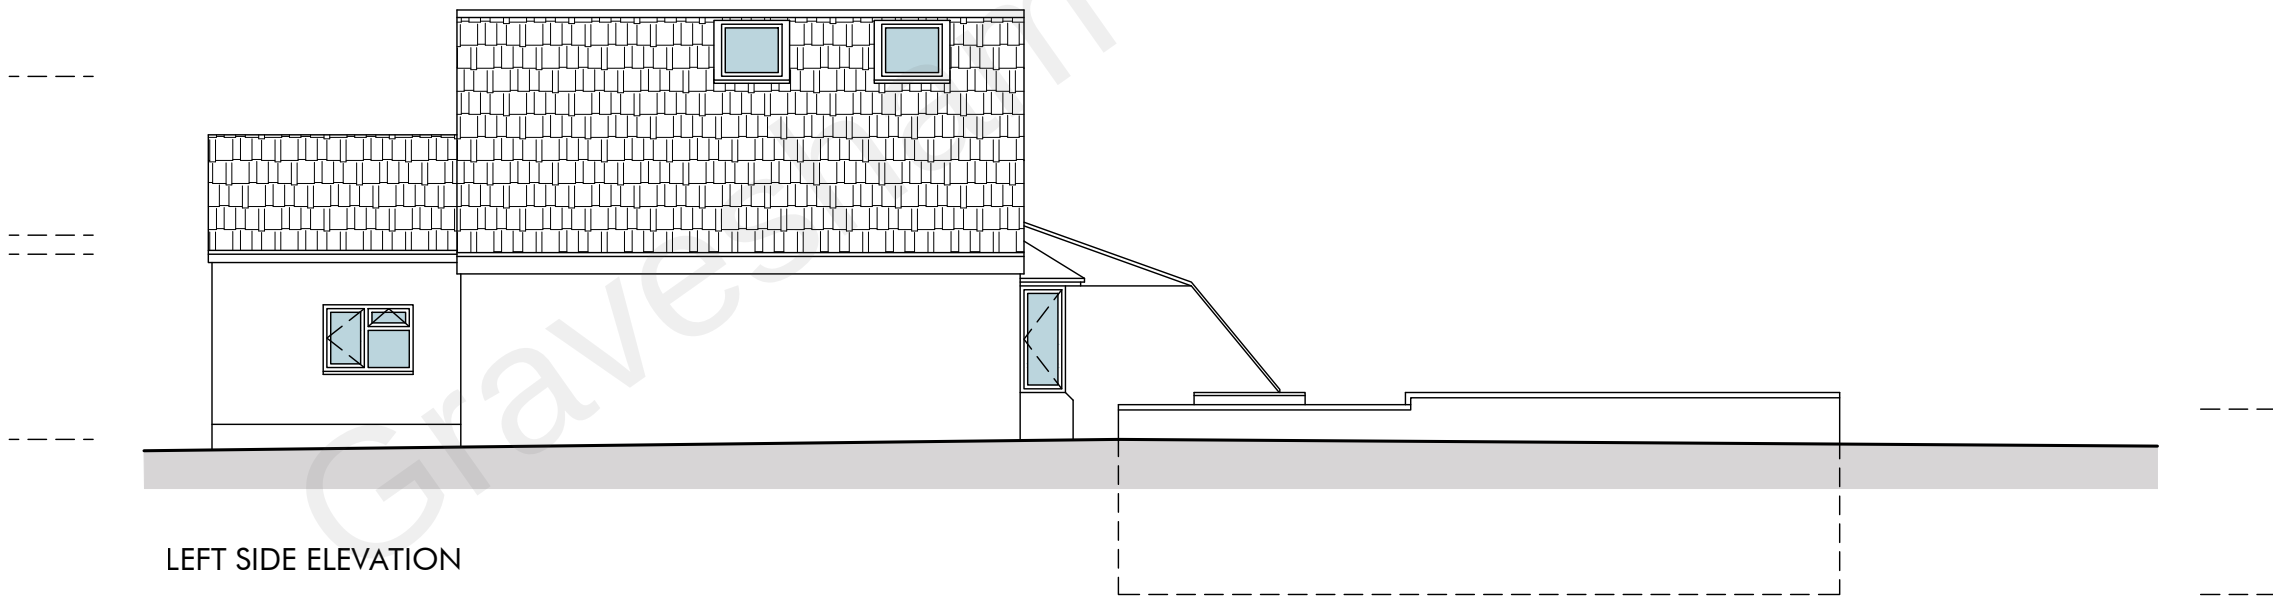

LEFT SIDE ELEVATION

ARCHITECTURAL DESIGN:

**MAC STUDIO**
architecture & project management

1 BLUETT STREET
MAIDSTONE ME14 2UG

ALL DIMENSIONS TO BE CHECKED ON SITE.
DRAWING TO BE READ IN CONJUNCTION WITH
STRUCTURAL ENGINEERS DRAWINGS

PRELIMINARY	☐	INFORMATION	☐
APPROVAL	☐	CONSTRUCTION	☐
TENDER	☐	*	☐
PLANNING	☒	*	☐
RECORD	☐	*	☐

CLIENT:

**SHERI
RESIDENCE**

PROJECT ADDRESS:

**#91 VALE RD
NORTHFLEET
GRAVESEND
DA11 8DB**

DRAWN:
JOM@GI

CHECKED:
BMAC

REV	DESCRIPTION	DATE

DRAWING TITLE:

**PROPOSED
FRONT & LEFT
SIDE
ELEVATIONS**

JOB CODE
2022/314

DATE
Feb. 22

SCALE
1/100

DRAWING NUMBER
A.09

