

ARCHITECTURAL DESIGN:



bMAC STUDIO
architecture & project management

1 BLUETT STREET
MAIDSTONE ME14 2UG

ALL DIMENSIONS TO BE CHECKED ON SITE.
DRAWING TO BE READ IN CONJUNCTION WITH
STRUCTURAL ENGINEER'S DRAWINGS

PRELIMINARY	☐	INFORMATION	☐
APPROVAL	☐	CONSTRUCTION	☐
TENDER	☐	*	☐
PLANNING	☒	*	☐
RECORD	☐	*	☐

CLIENT:

SHERI
RESIDENCE

PROJECT ADDRESS:


#91 VALE RD
NORTHFLEET
GRAVESEND
DA11 8DB

DRAWN:	CHECKED:	
JOM@GI	BMAC	
REV	DESCRIPTION	DATE


DRAWING TITLE:

PROPOSED
REAR & RIGHT
SIDE ELEVATIONS

JOB CODE	DRAWING NUMBER
2022/314	A.10
DATE	
Feb. 22	
SCALE	
1/100	

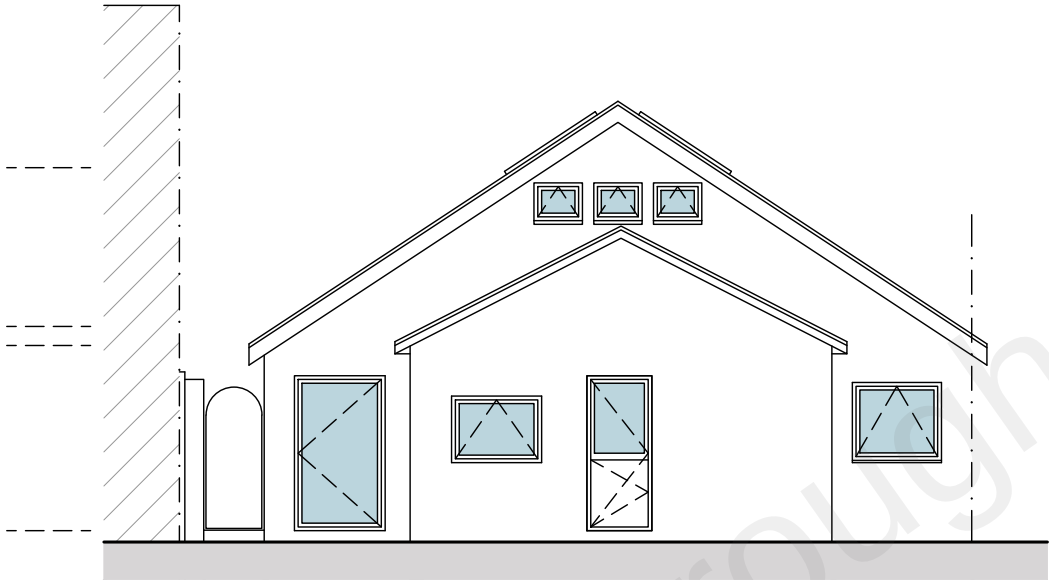

REAR ELEVATION

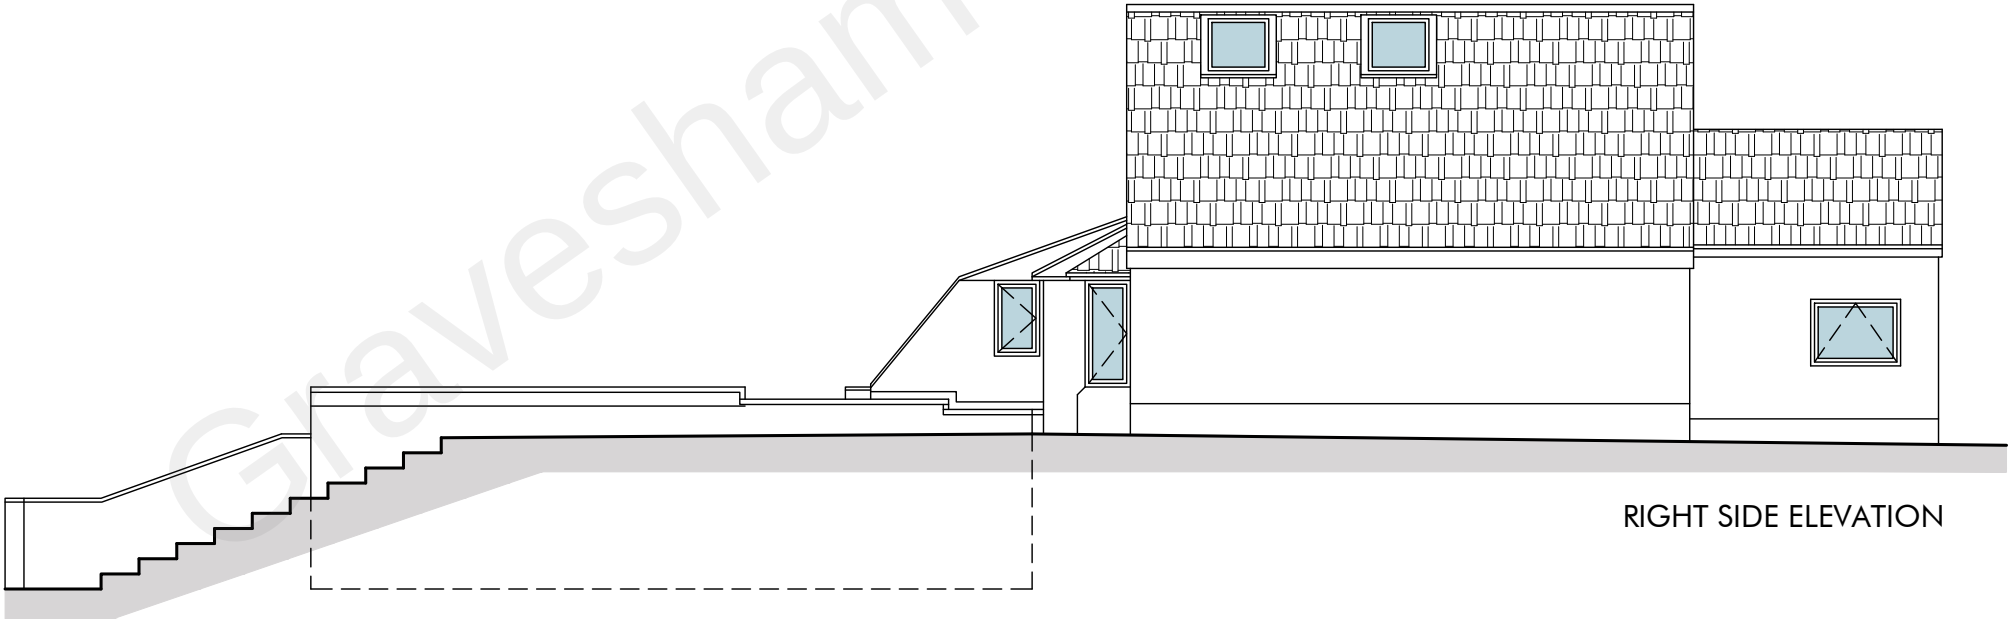

RIGHT SIDE ELEVATION

