



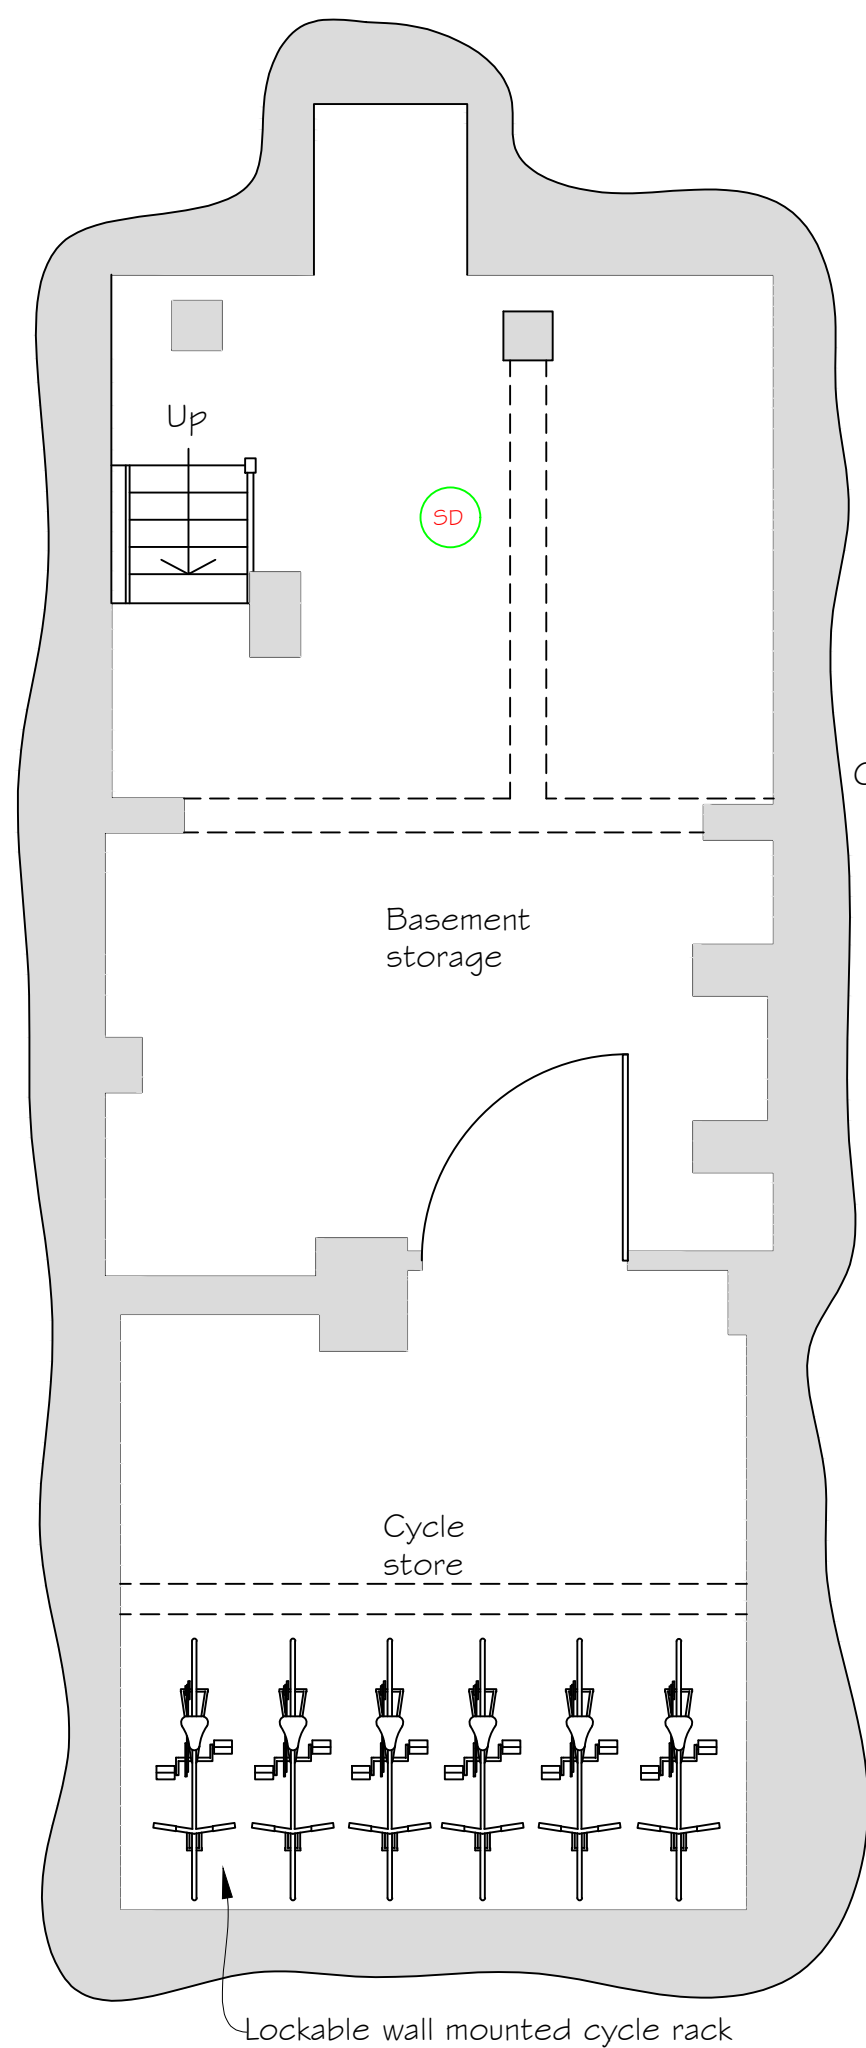


Proposed 5 bed roomed HMO.

Basement Floor Plan

Scale 1:50

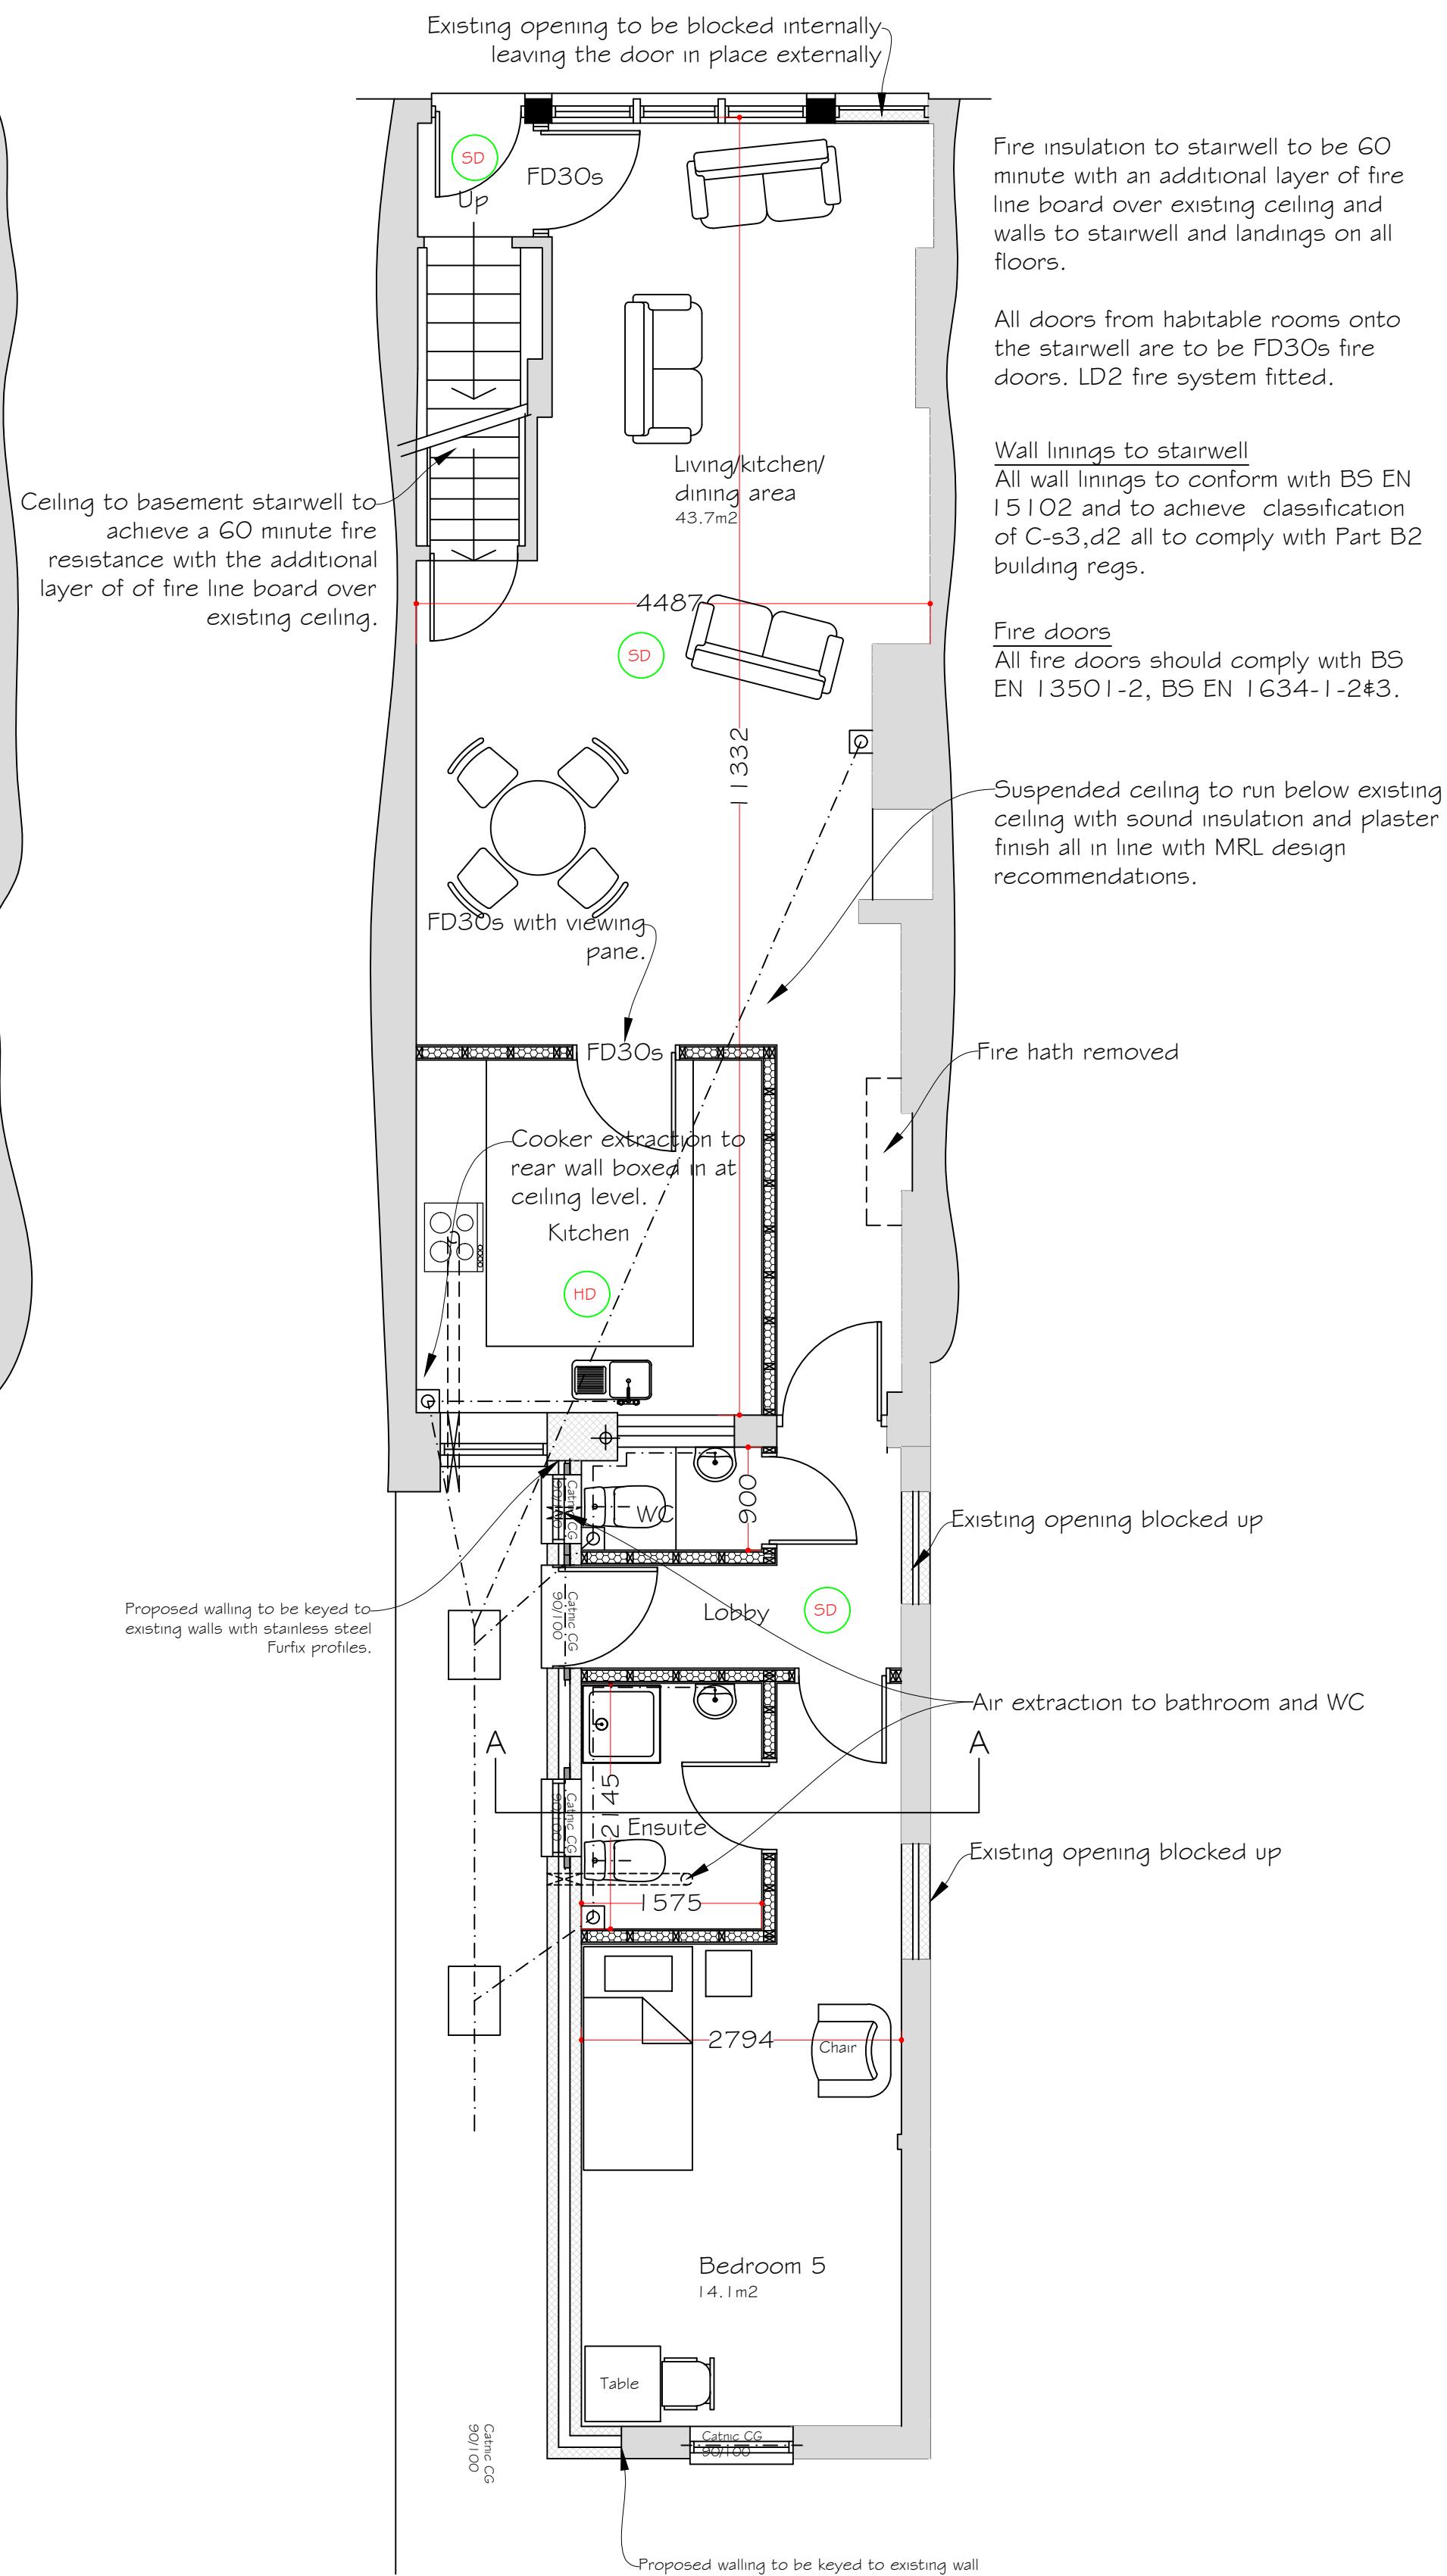

Ground Floor Plan

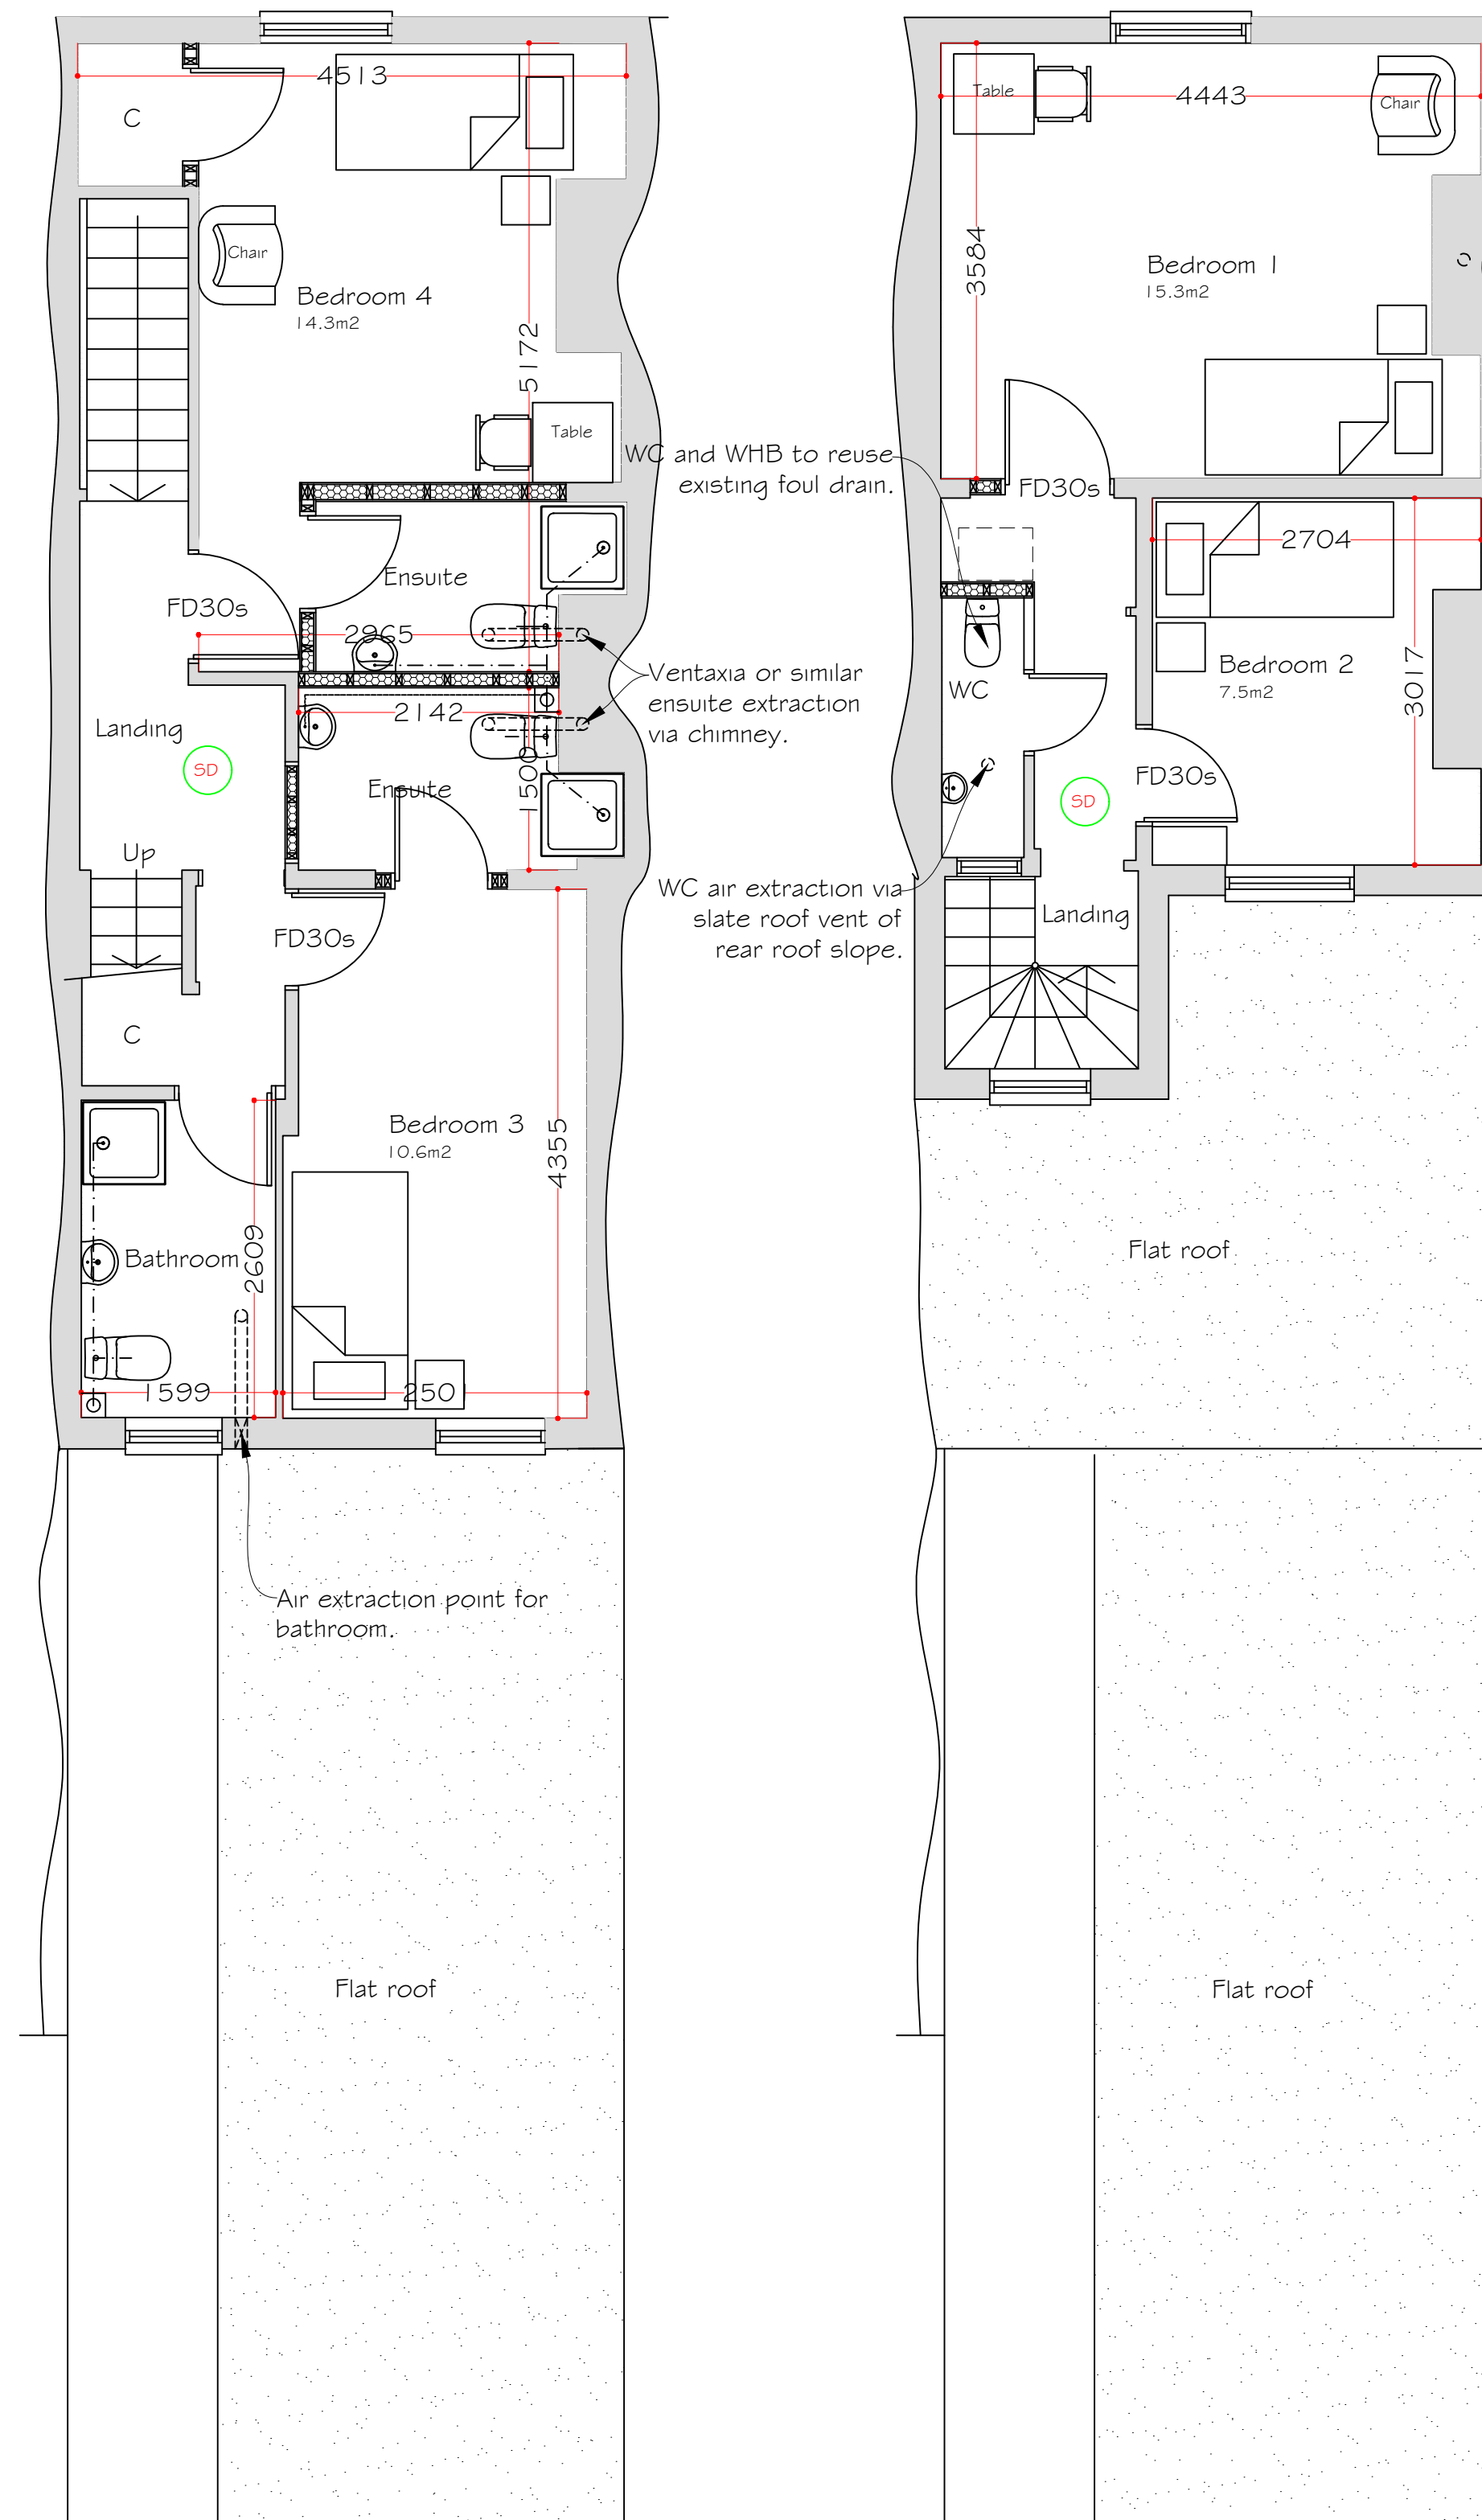

First Floor Plan

Second Floor Plan

Rev D- Building regs. 02 December 2024
Rev C- Layout amended. 20 May 2024
Rev B- Layout amended. 13 May 2024
Rev A- Layout amended. 15 January 2024

Synergy Planning & Property Consultants Ltd The Office The Larches Rochester Kent ME3 7NQW	
Client	Mudita Group
Address	44 The Terrace Gravesend
Drawing title	Proposed plans
Scale	1:50
Date	10 March 2023
Drawn by	
Drawing No	23/399/04
	D