



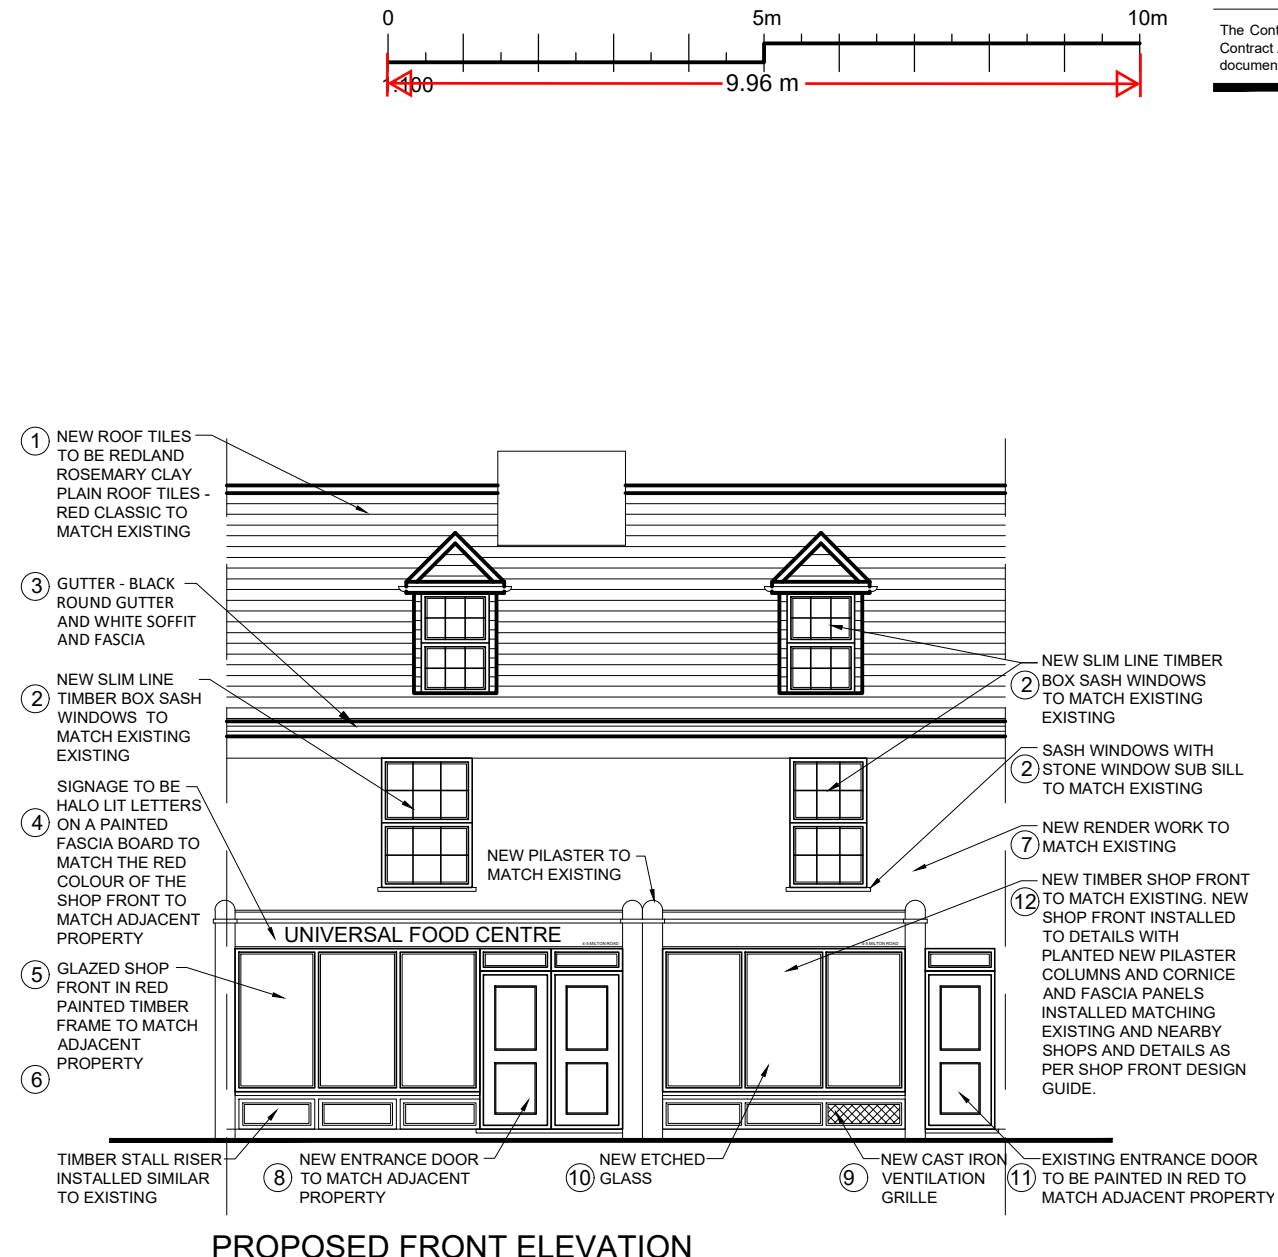

The Contractor is to check all dimensions on site and report any discrepancies to the Contract Administrator. This drawing is to be read in conjunction with all other standard documentation.

EXTERNAL FINISHED:

- ① REDLAND ROSEMARY CLAY PLAIN
ROOF TILES - RED CLASSIC

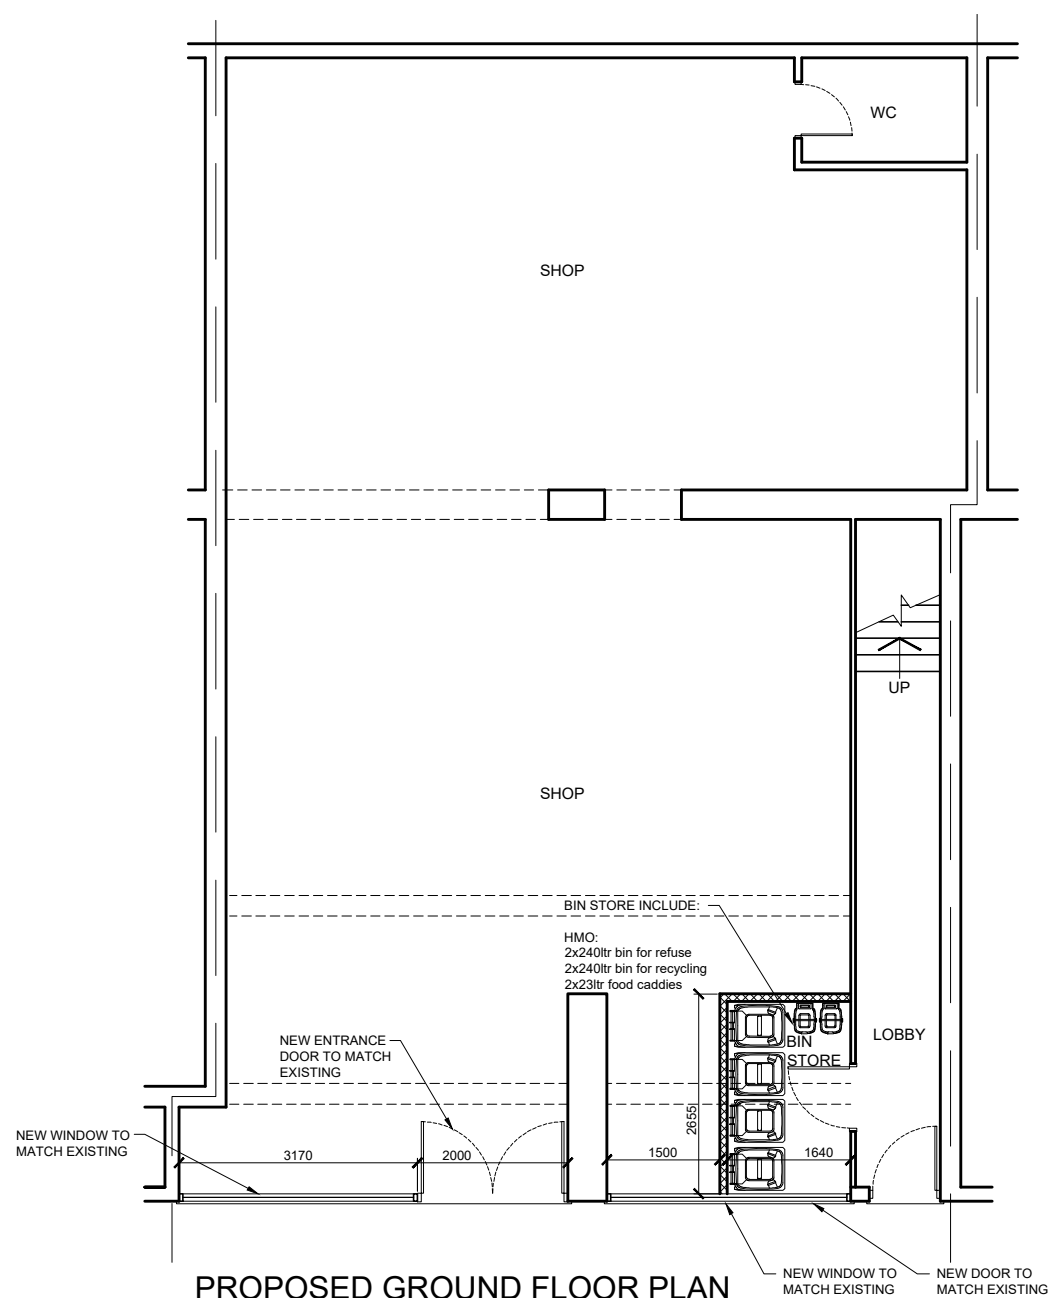

- ② PAINTED TIMBER SASH WINDOWS IN
GLOSS BLACK SLIM LINE TIMBER BOX
SASH WINDOWS WITH STONE WINDOW
SUB SILL T




- ③ BLACK ROUND GUTTER AND WHITE SOFFIT AND FASCIA



- ④ GLAZED SHOP FRONT IN RED PAINTED TIMBER FRAME, TIMBER STALL RISER
 ⑤ INSTALLED SIMILAR TO ADJACENT PROPERTY. SIGNAGE TO BE HALO LIT LETTERS
 ⑥ ON A PAINTED FASCIA BOARD TO MATCH THE RED COLOUR OF THE SHOP FRONT



- ⑦ MONOCOUCHE RENDER (BRIGHT WHITE)

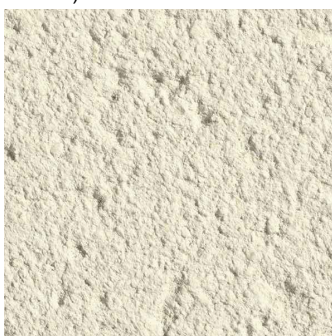

- ⑧ TRADITIONAL TIMBER SHOP FRONT WITH DOUBLE DOOR IN GLOSS RED



- ⑨ CAST IRON VENTILATION GRILLE



- ⑩ EXAMPLE OF ETCHED GLASS PATTERN



rev.	description	date	chkd.
------	-------------	------	-------



93 Cotmandene Crescent,
Orpington, Kent BR5 2RA

020 3004 9238
07931 931 035

s.nagpal@dapconsultants.co.uk
www.dapconsultants.co.uk

project : 4-5 Milton Road
Gravesend

drawing title :
Proposed Floor Plan and Elevations

drawn: MV	chkd: SS	date:07.08.2024
status: Conditions		scale: 1:100@A3
proj no: 2531	drg no: 01	rev no: