



1. THIS DRAWING MUST BE READ INCONJUNCTION WITH ALL OTHER
RELVANT SPECIFICATIONS AND DRAWINGS

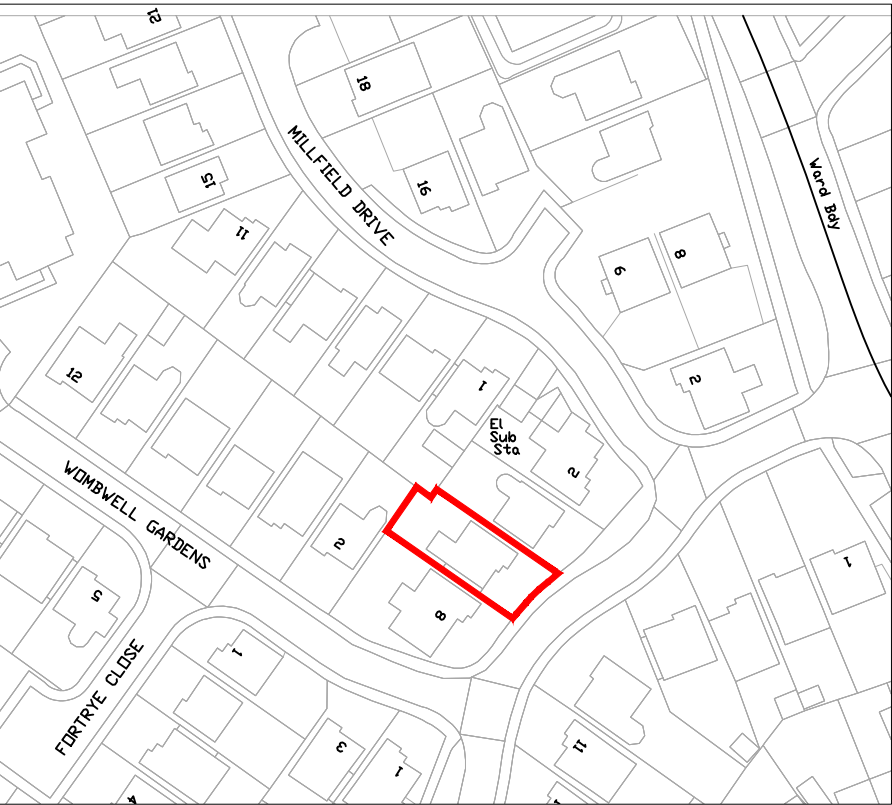


Site Plan scale 1:1250

0 10m 20m 30m 40m 50m

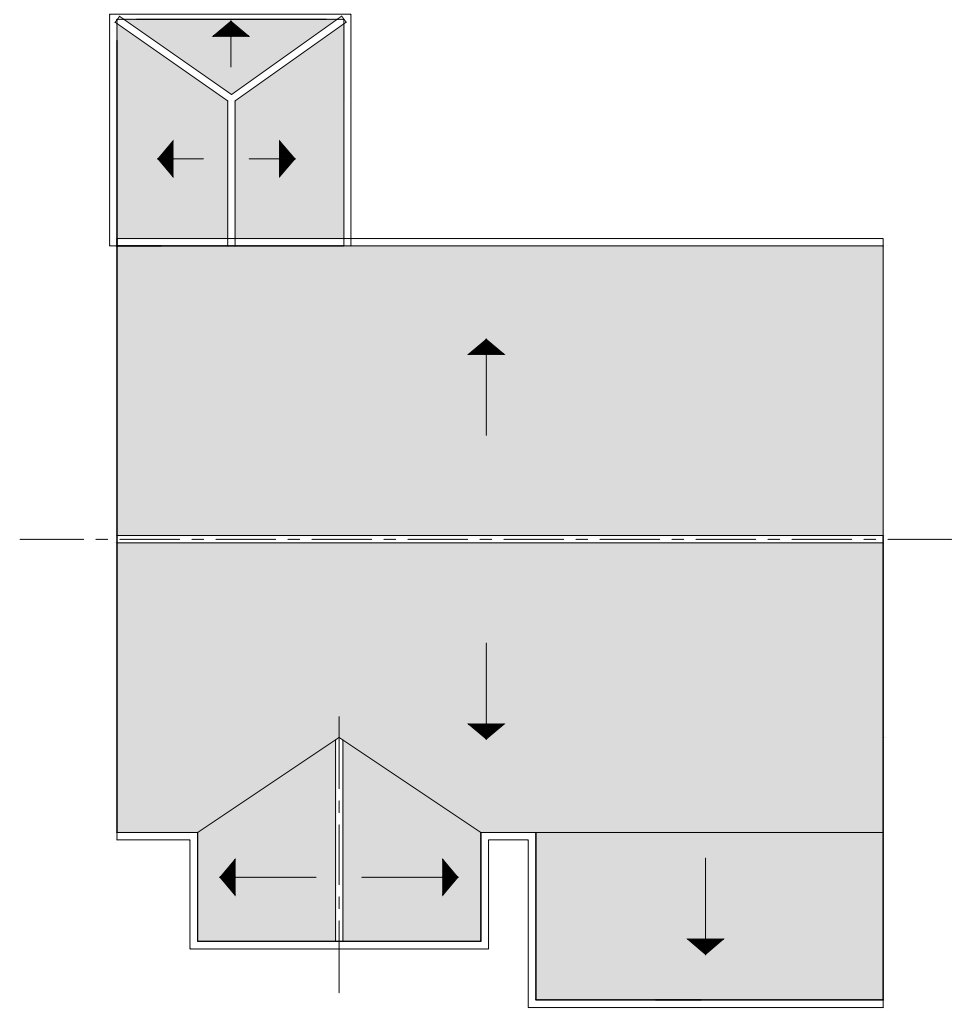


Existing Roof Plan

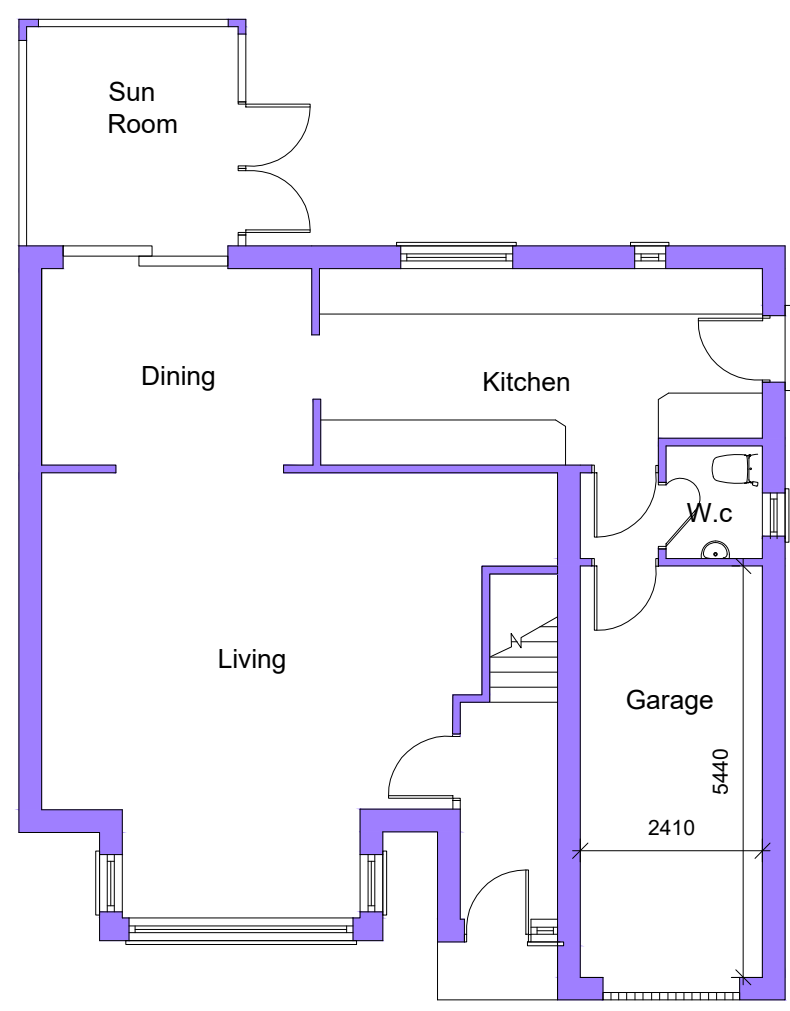

Existing Ground Floor Plan



Existing Front Elevation

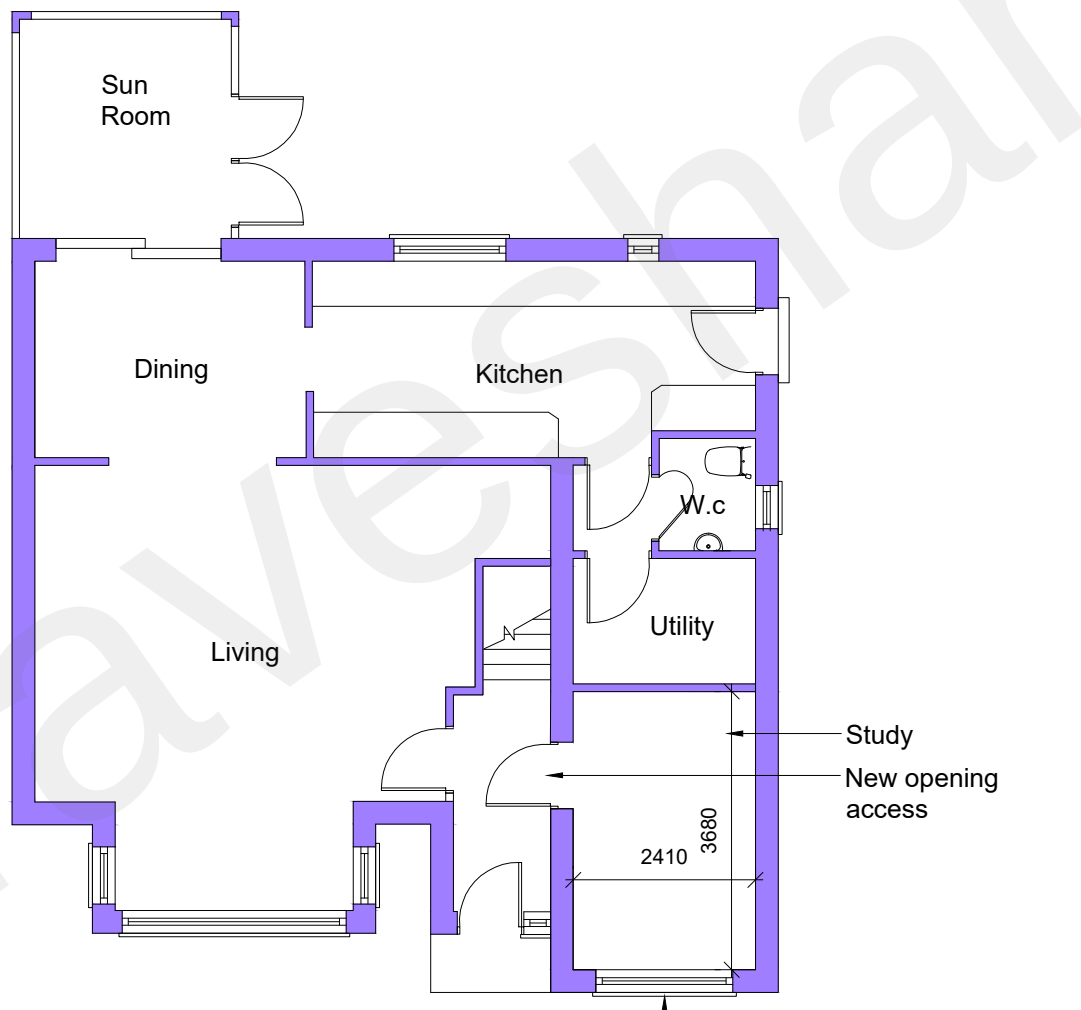

Proposed Ground Floor Plan



Proposed Front Elevation

0 1 5 10
metres
1:100

PI	ISSUED TO PLANNING DEPT	XX.XX.21	MC
Rev		Date	By
 OFFICE 48, 95 WILTON ROAD, VICTORIA, LONDON, SW1V 1BZ T : 07940121222 www.designerplans.co.uk			
Job Title 6 Hedgerows Northfleet gravesend DA11 8BH			
Drawing Title EXISTING AND PROPOSED PLANS			
Scale 1:100 @ A1	Date AUG ` 21	Drawn By MC	
Job No. 51-1000-27	Dwg No. S02	Rev P2	