


10m 5m 0m 5m 10m
10.01 m




Proposed Front Elevation

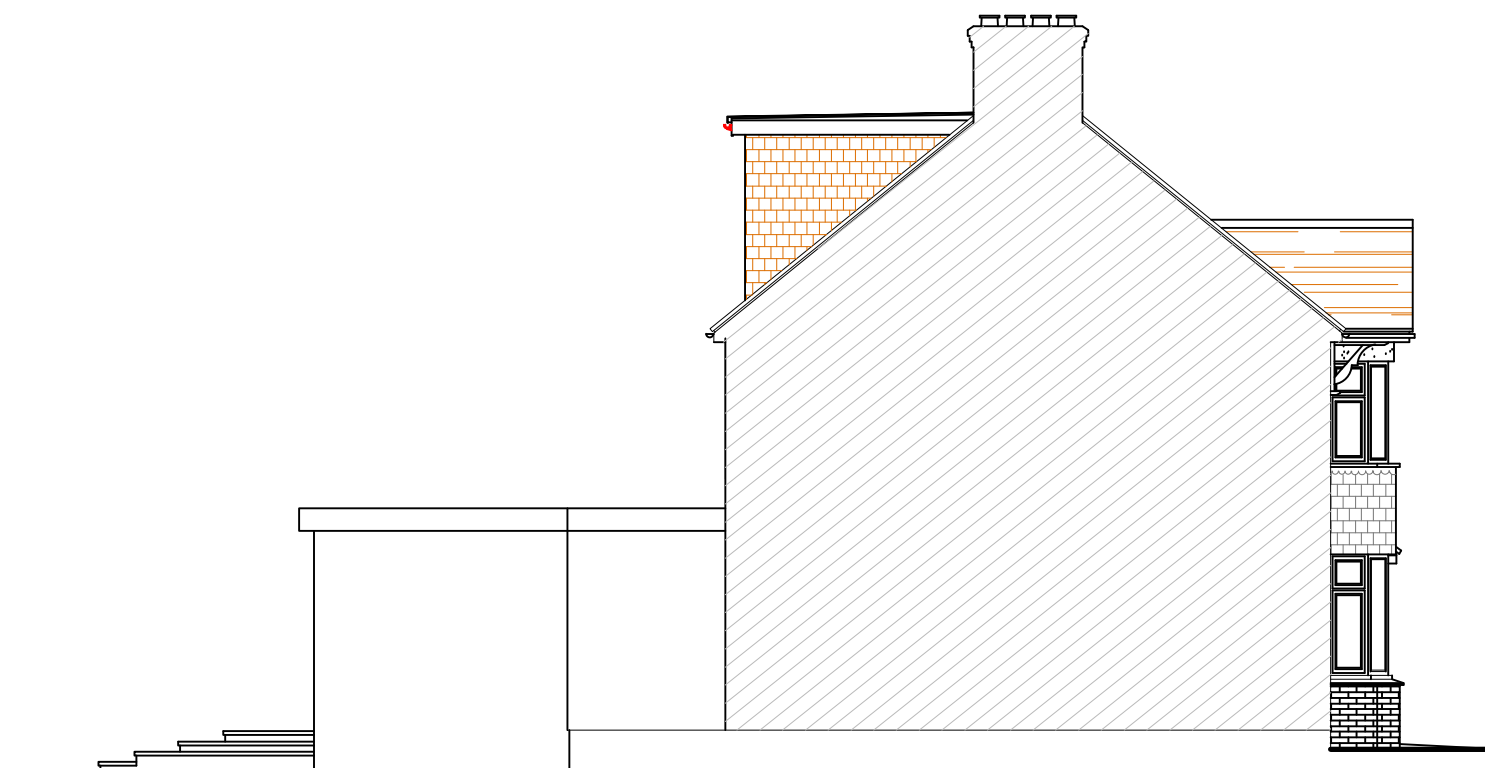

Proposed Sectional Side Elevation



Proposed Rear Elevation

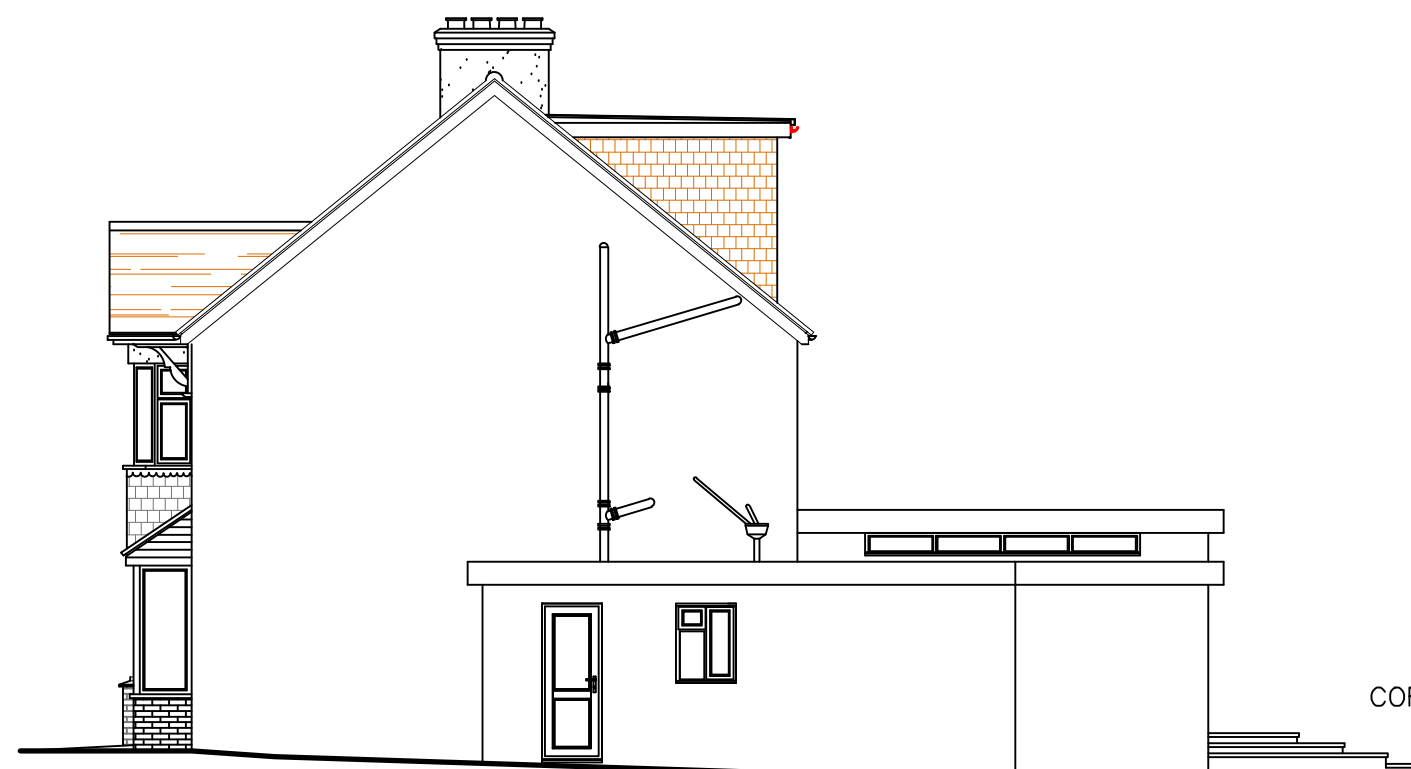

Proposed Side Elevation

Proposed Elevations - Scale 1:100

Proposed Single Storey Rear & Side Extension along with changing Hip to a Gable & Flat roofed rear Dormer extension to provide annexe & Second Floor Bedroom at 71 Lamorna Avenue, Gravesend, Kent DA12 5PS.

Date May 2024

Drawing No.2024/11/06@A3

CORPORATE ARCHITECTURE
& DESIGN GROUP



SEVENCROFT LTD.

277 Canterbury Road, Kennington
Ashford, Kent TN24 9QW
Tel / Fax : 01233 625553
e-mail : sevincroft@hotmail.co.uk